


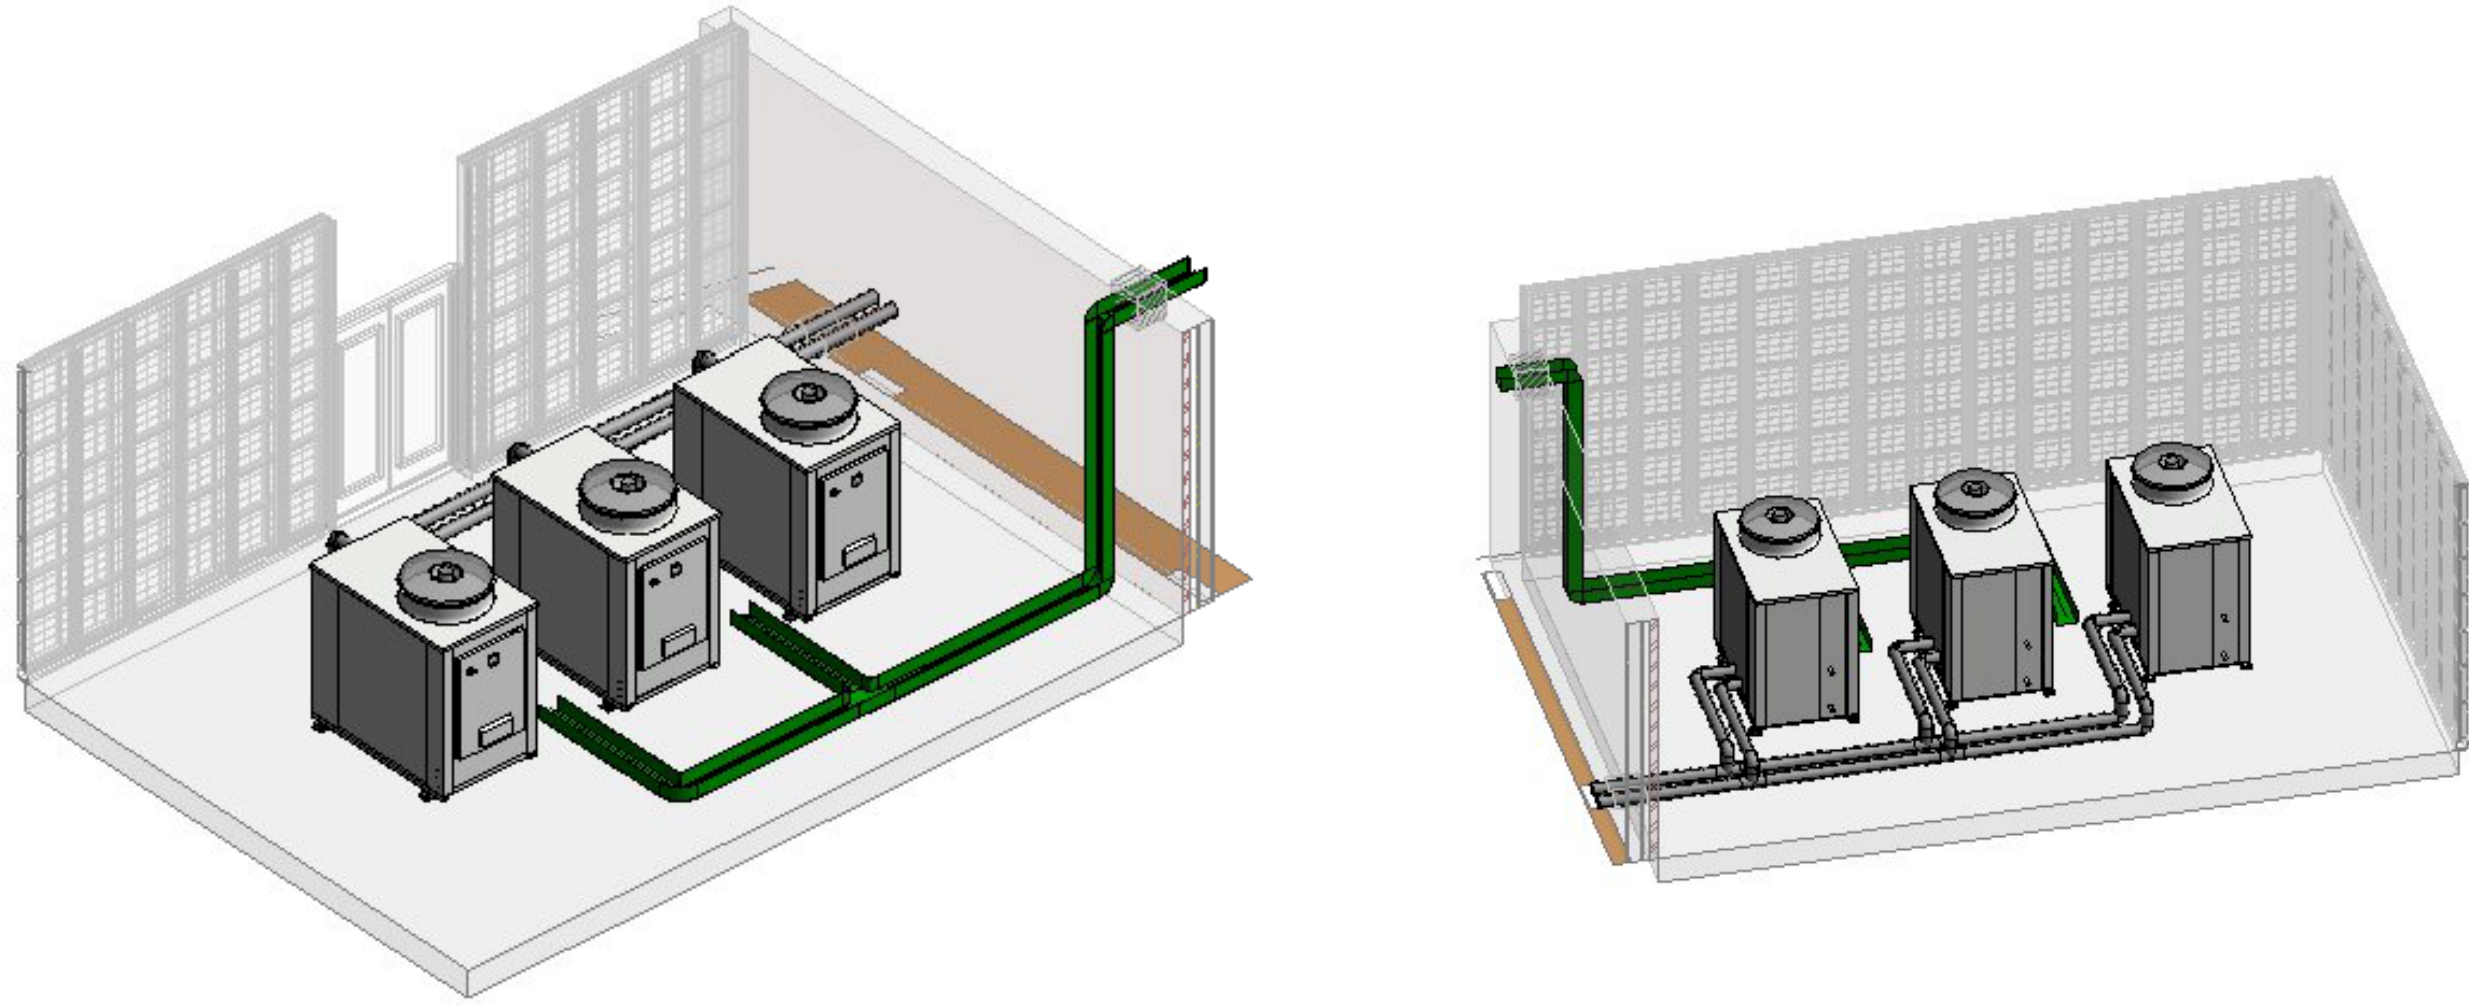

A 3D VIEW A - PROPOSED COMPOUND EXAMPLE


B 3D VIEW B - PROPOSED COMPOUND EXAMPLE



C EXISTING EXTERNAL COMPOUND
1 : 50




S3 S3 - BWIC SECTION 01
1 : 20

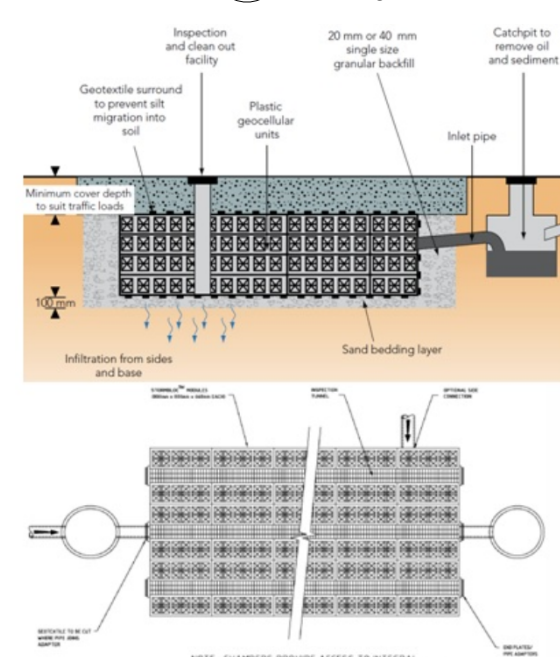


D TYPICAL SOAKAWAY DRAINAGE DETAIL
N.T.S


S4 S4 - BWIC SECTION 02
1 : 20

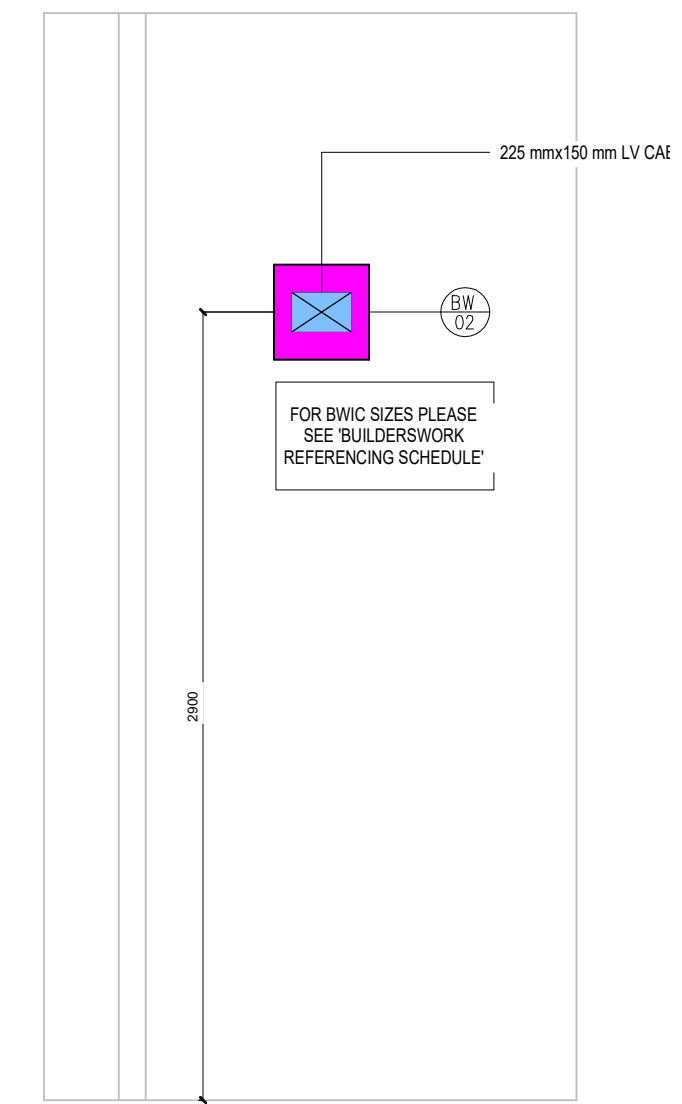

S5 S5 - BWIC SECTION 03
1 : 20

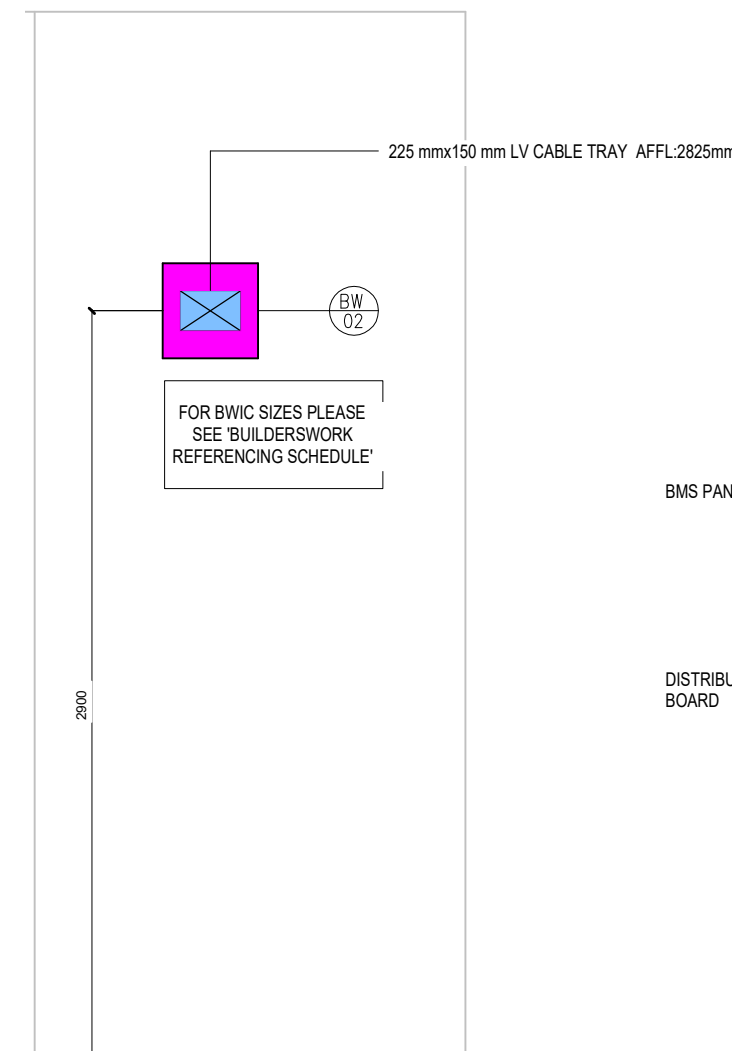


S6 S6 - BWIC SECTION 04
1 : 20

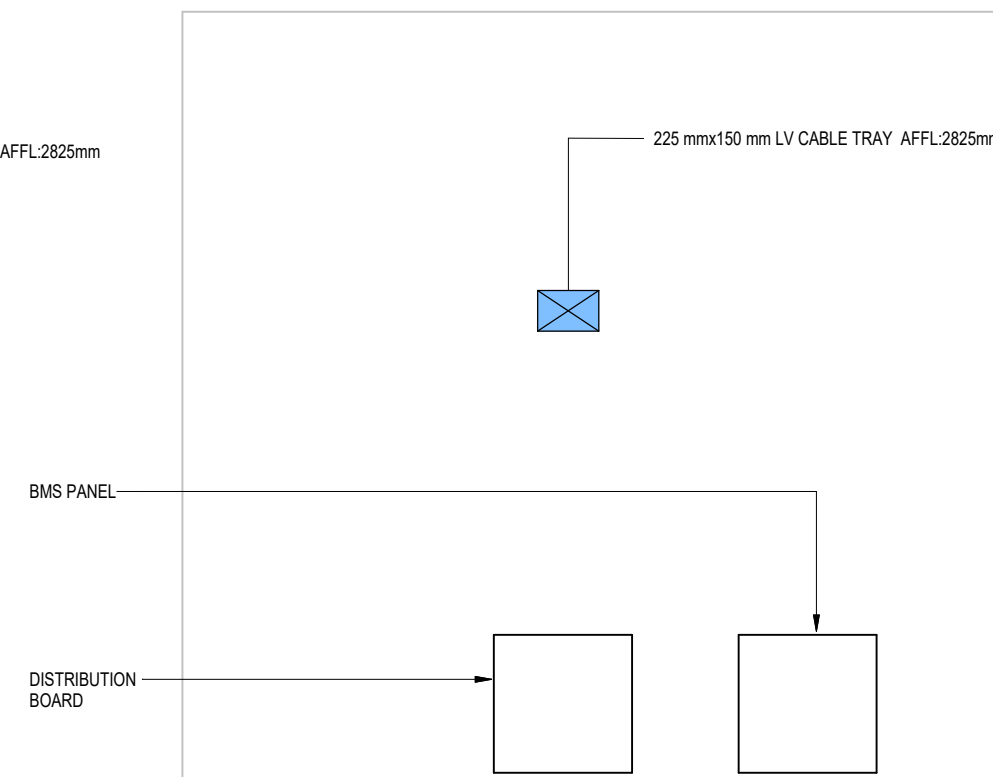


S7 S7 - ELECTRICAL EQUIPMENT SECTION
1 : 20


BUILDERSWORK REFERENCING SCHEDULE			
BW TYPE (BWXX)	SERVICE	SERVICE SIZE	CLEAR OPENING SIZE
BW01	LTHW PIPEWORK	650 + 220INS	2000
BW02	LV CONTAINMENT	225x150mm	350x350mm
BW03	MCHS WATER BIB TAP PIPEWORK	220 + 300INS	1000

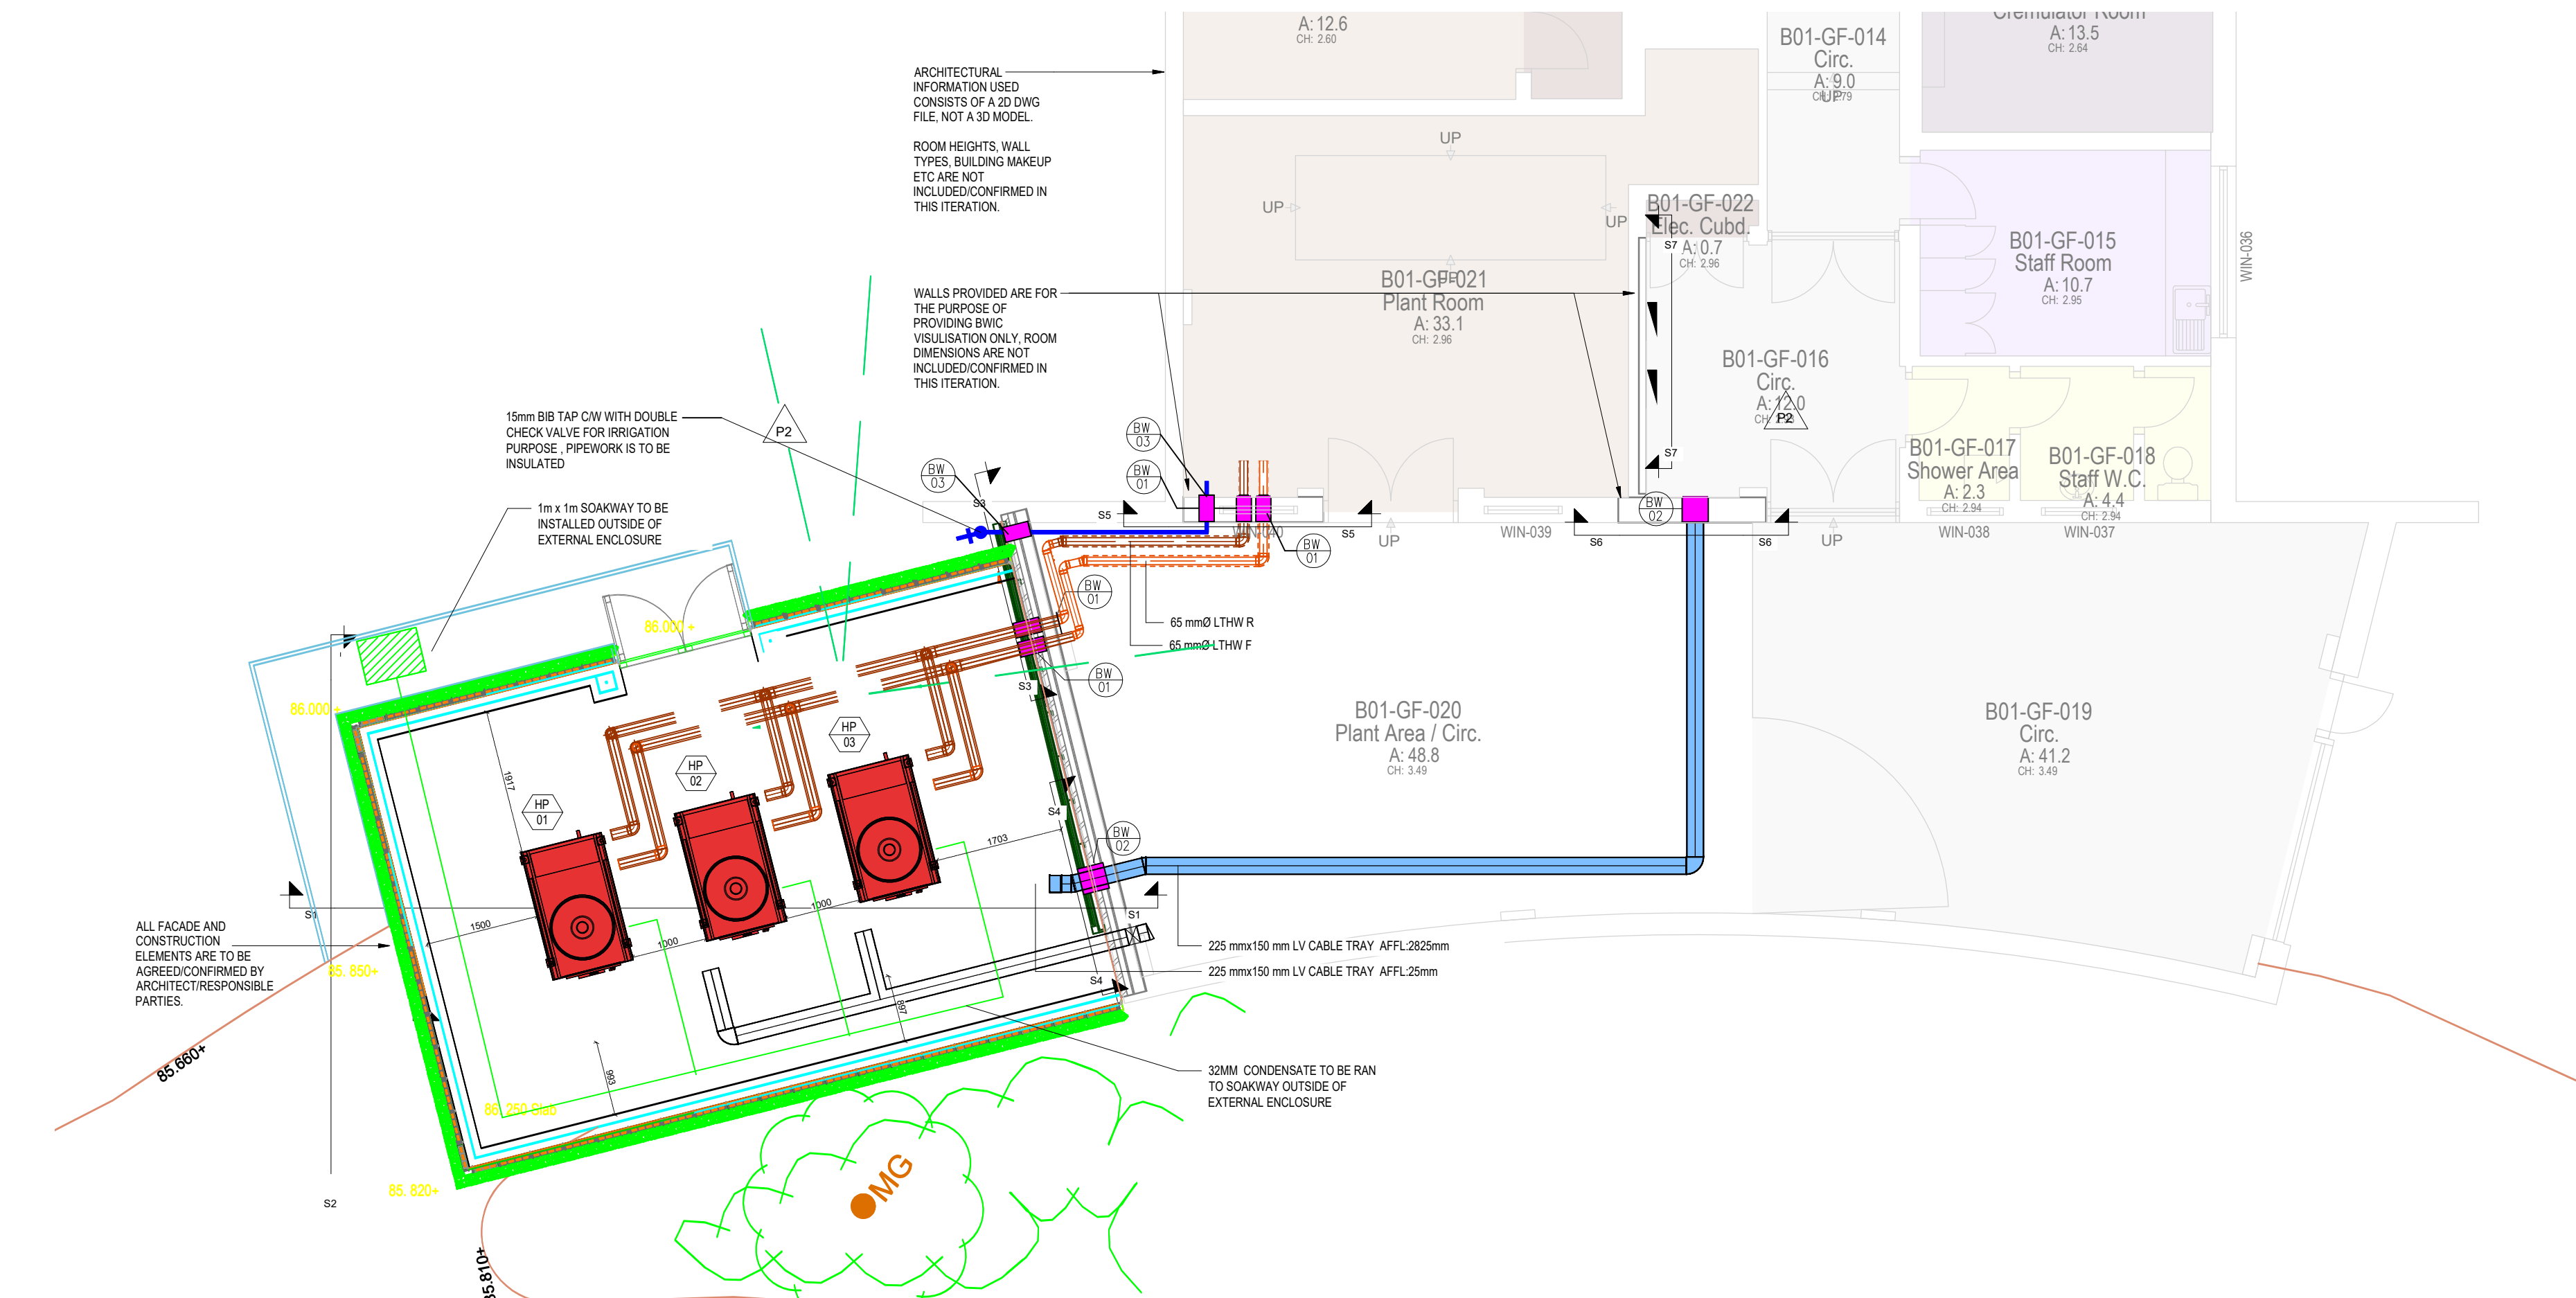

1 GROUND FLOOR - PROPOSED EXTERNAL COMPOUND
1 : 50

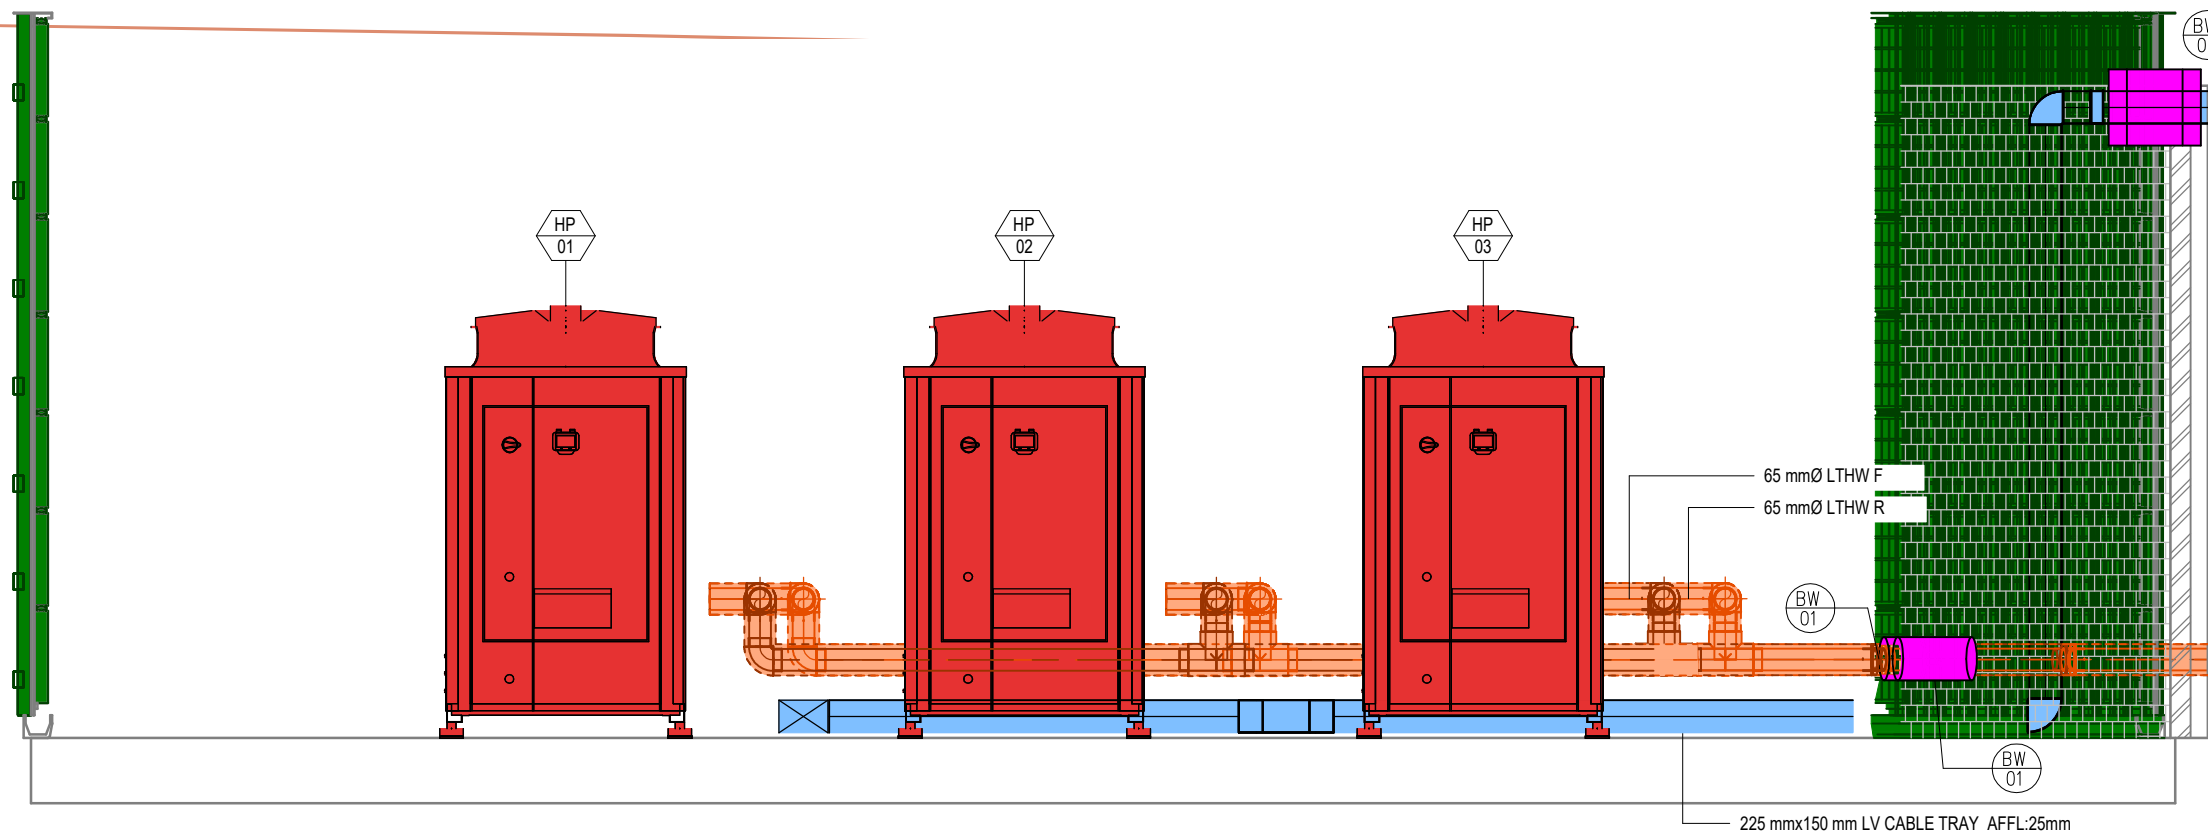

S1 S1 - PROPOSED EXTERNAL COMPOUND
1 : 25

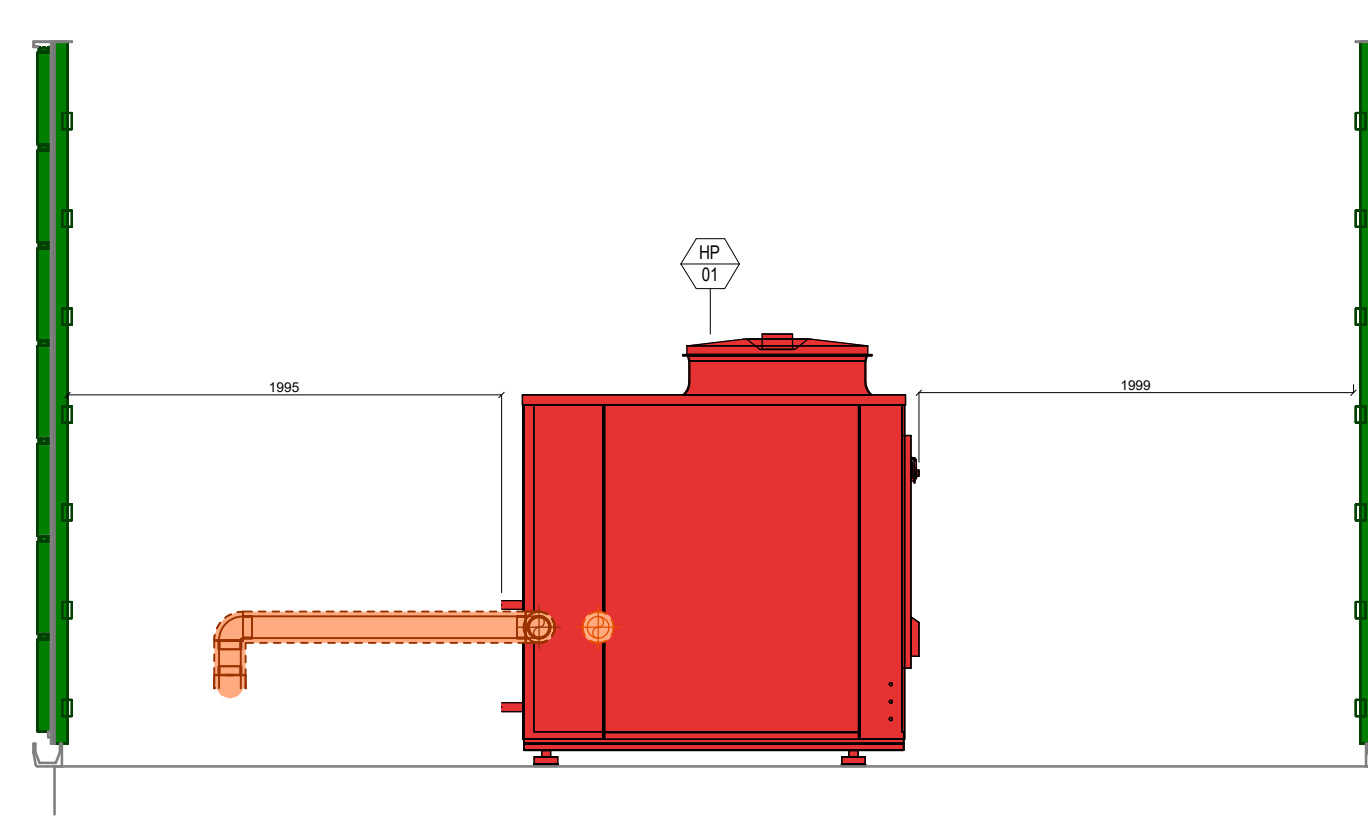

S2 S2 - PROPOSED EXTERNAL COMPOUND
1 : 25

This document and its contents are the property of the Purchaser/Employee and Crookes Walker Consulting. They may not be copied or reproduced in any way, in part or whole, without prior written approval of both parties. Crookes Walker Consulting will not be liable for any loss or damage arising from the use of this document. This drawing shall be used in conjunction with the CWC Mechanical and / or Electrical Specifications. DO NOT SCALE FROM THIS DRAWING

DESIGNERS RISK ASSESSMENT SCHEDULE
REFER TO APPENDIX 1 OF M&E SPECIFICATION FOR DESIGNERS RISK ASSESSMENT SCHEDULE

DRAWING BACKGROUND(S):
COMPANY MODEL NUMBER REV
XXXX XXXX XXX

GENERAL NOTES:
1. THIS DRAWING SHALL BE READ IN CONJUNCTION WITH ALL RELEVANT STRUCTURAL, ARCHITECTURAL AND CONSULTANTS INFORMATION AND DRAWINGS.
2. DO NOT SCALE FROM THIS DRAWING.
3. ALL DIMENSIONS IN mm UNLESS OTHERWISE STATED
4. ALL PLANT AND EQUIPMENT IS TO BE INSTALLED TO MANUFACTURERS RECOMMENDATIONS, ALLOWING FULL ACCESS FOR COMMISSIONING, MAINTENANCE AND REMOVAL/REPLACEMENT.
5. ALL PLANT AND EQUIPMENT SHALL BE SUITABLE FOR THE ENVIRONMENTAL LOCATION.
6. THE LAYOUT 3384-CWC-XX-00-DR-N-4007 IS FOR THE PURPOSE OF VISUALISATION ONLY. NO ARCHITECTURAL OR STRUCTURAL MODEL IS PRESENT. MEASUREMENTS ARE APPROXIMATE AND NOT TO BE ASSUMED AS ACCURATE MEASUREMENTS AND INSTALLATION TO BE FINALISED ON SITE.

PIPEWORK LEGEND	
SYMBOL	DESCRIPTION
	LOW TEMPERATURE HOT WATER FLOW
	LOW TEMPERATURE HOT WATER RETURN

CONTAINMENT LEGEND	
SYMBOL	DESCRIPTION
	LV GALVANISED CABLE TRAY

BUILDERS WORK LEGEND	
SYMBOL	DESCRIPTION
	CIRCULAR BUILDERS WORK
	RECTANGULAR BUILDERS WORK
	BUILDERS WORK REFERENCE

Rev	Date	Description	Eng	CHK
T6	30/05/25	ASHP ENCLOSURE UPDATED	JB	JSU
T5	28/05/25	UPDATED ASHP REFERENCES	JS	JSU
T4	07/01/25	IRRIGATION SYSTEM ADDED	JS	JSU
T3	28/01/25	SOAKAWAY ADDED	JS	JSU
T2	07/01/25	UPDATED CONDENSATE	JS	JSU
T1	18/12/24	TENDER ISSUE	JS	JSU

Suite 9a, Bloc, 17 Marble Street
Manchester M2 5AW
Tel: 0161 634 9999
The Plaza, Old Hall Street,
Liverpool L3 9JA
Tel: 0151 600 5409
Cornwall Building, 45 Newhall Street,
Birmingham B3 3JH
Tel: 0121 262 4046
E-mail: admin@cwcon.co.uk
Website: www.cwcon.co.uk

Client
EQUANS

Project
BLACKLEY CREMATORIUM AND CHAPEL

Drawing Title
EXTERNAL COMPOUND MEP SPACIALS

Status
TENDER

Project No.
3384

Drawn
JS

Scale / Paper Size
A1 @ A0

Drawing No.
3384-CWC-XX-00-DR-N-4001

Rev
T6