

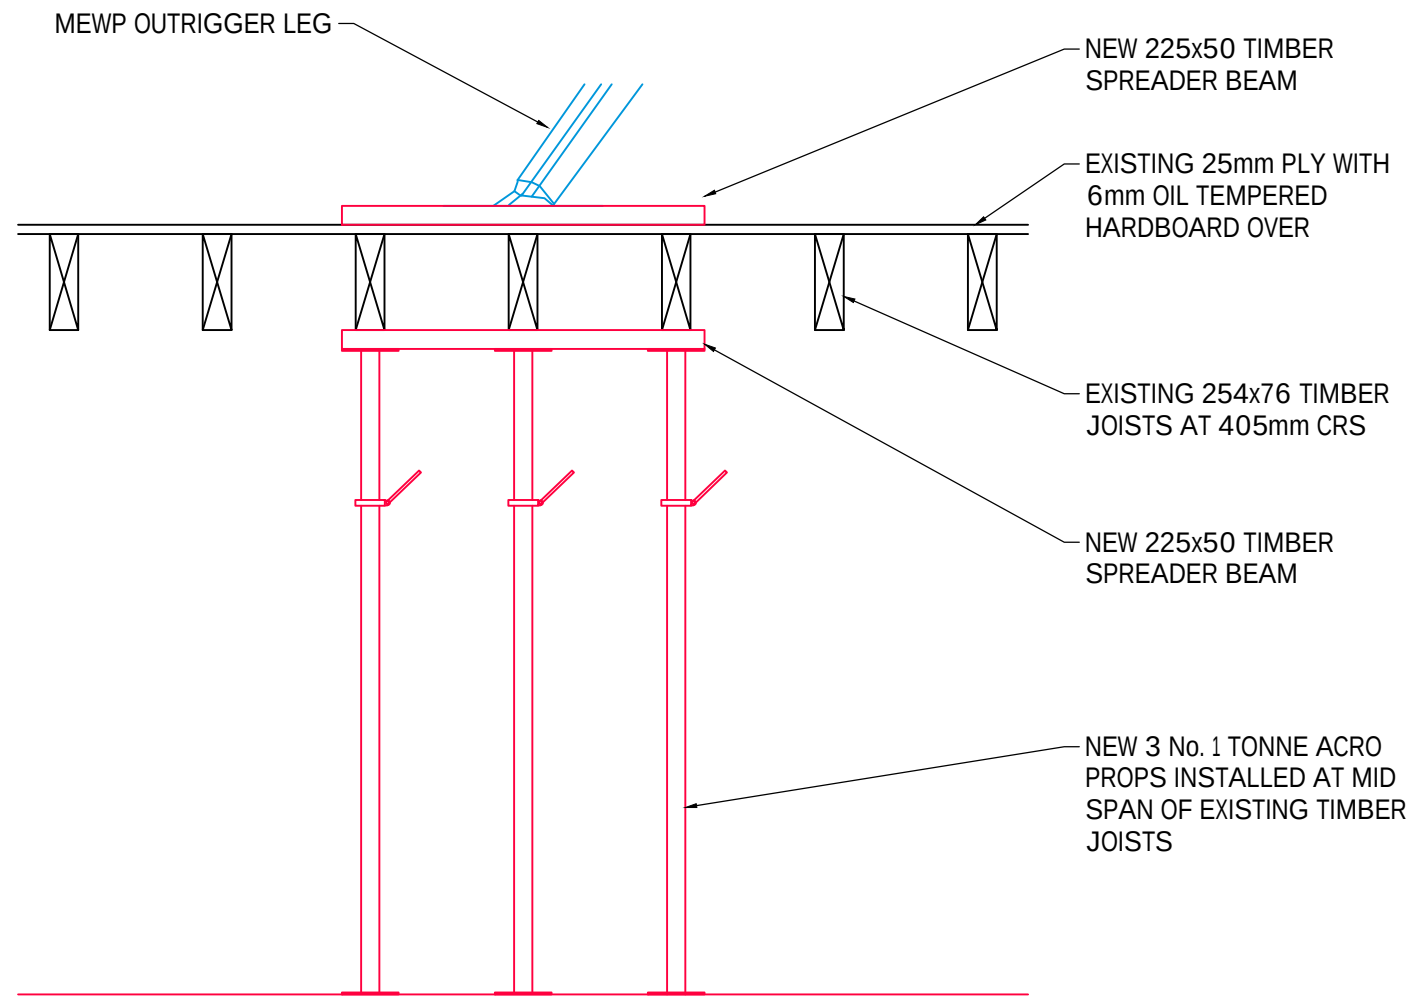
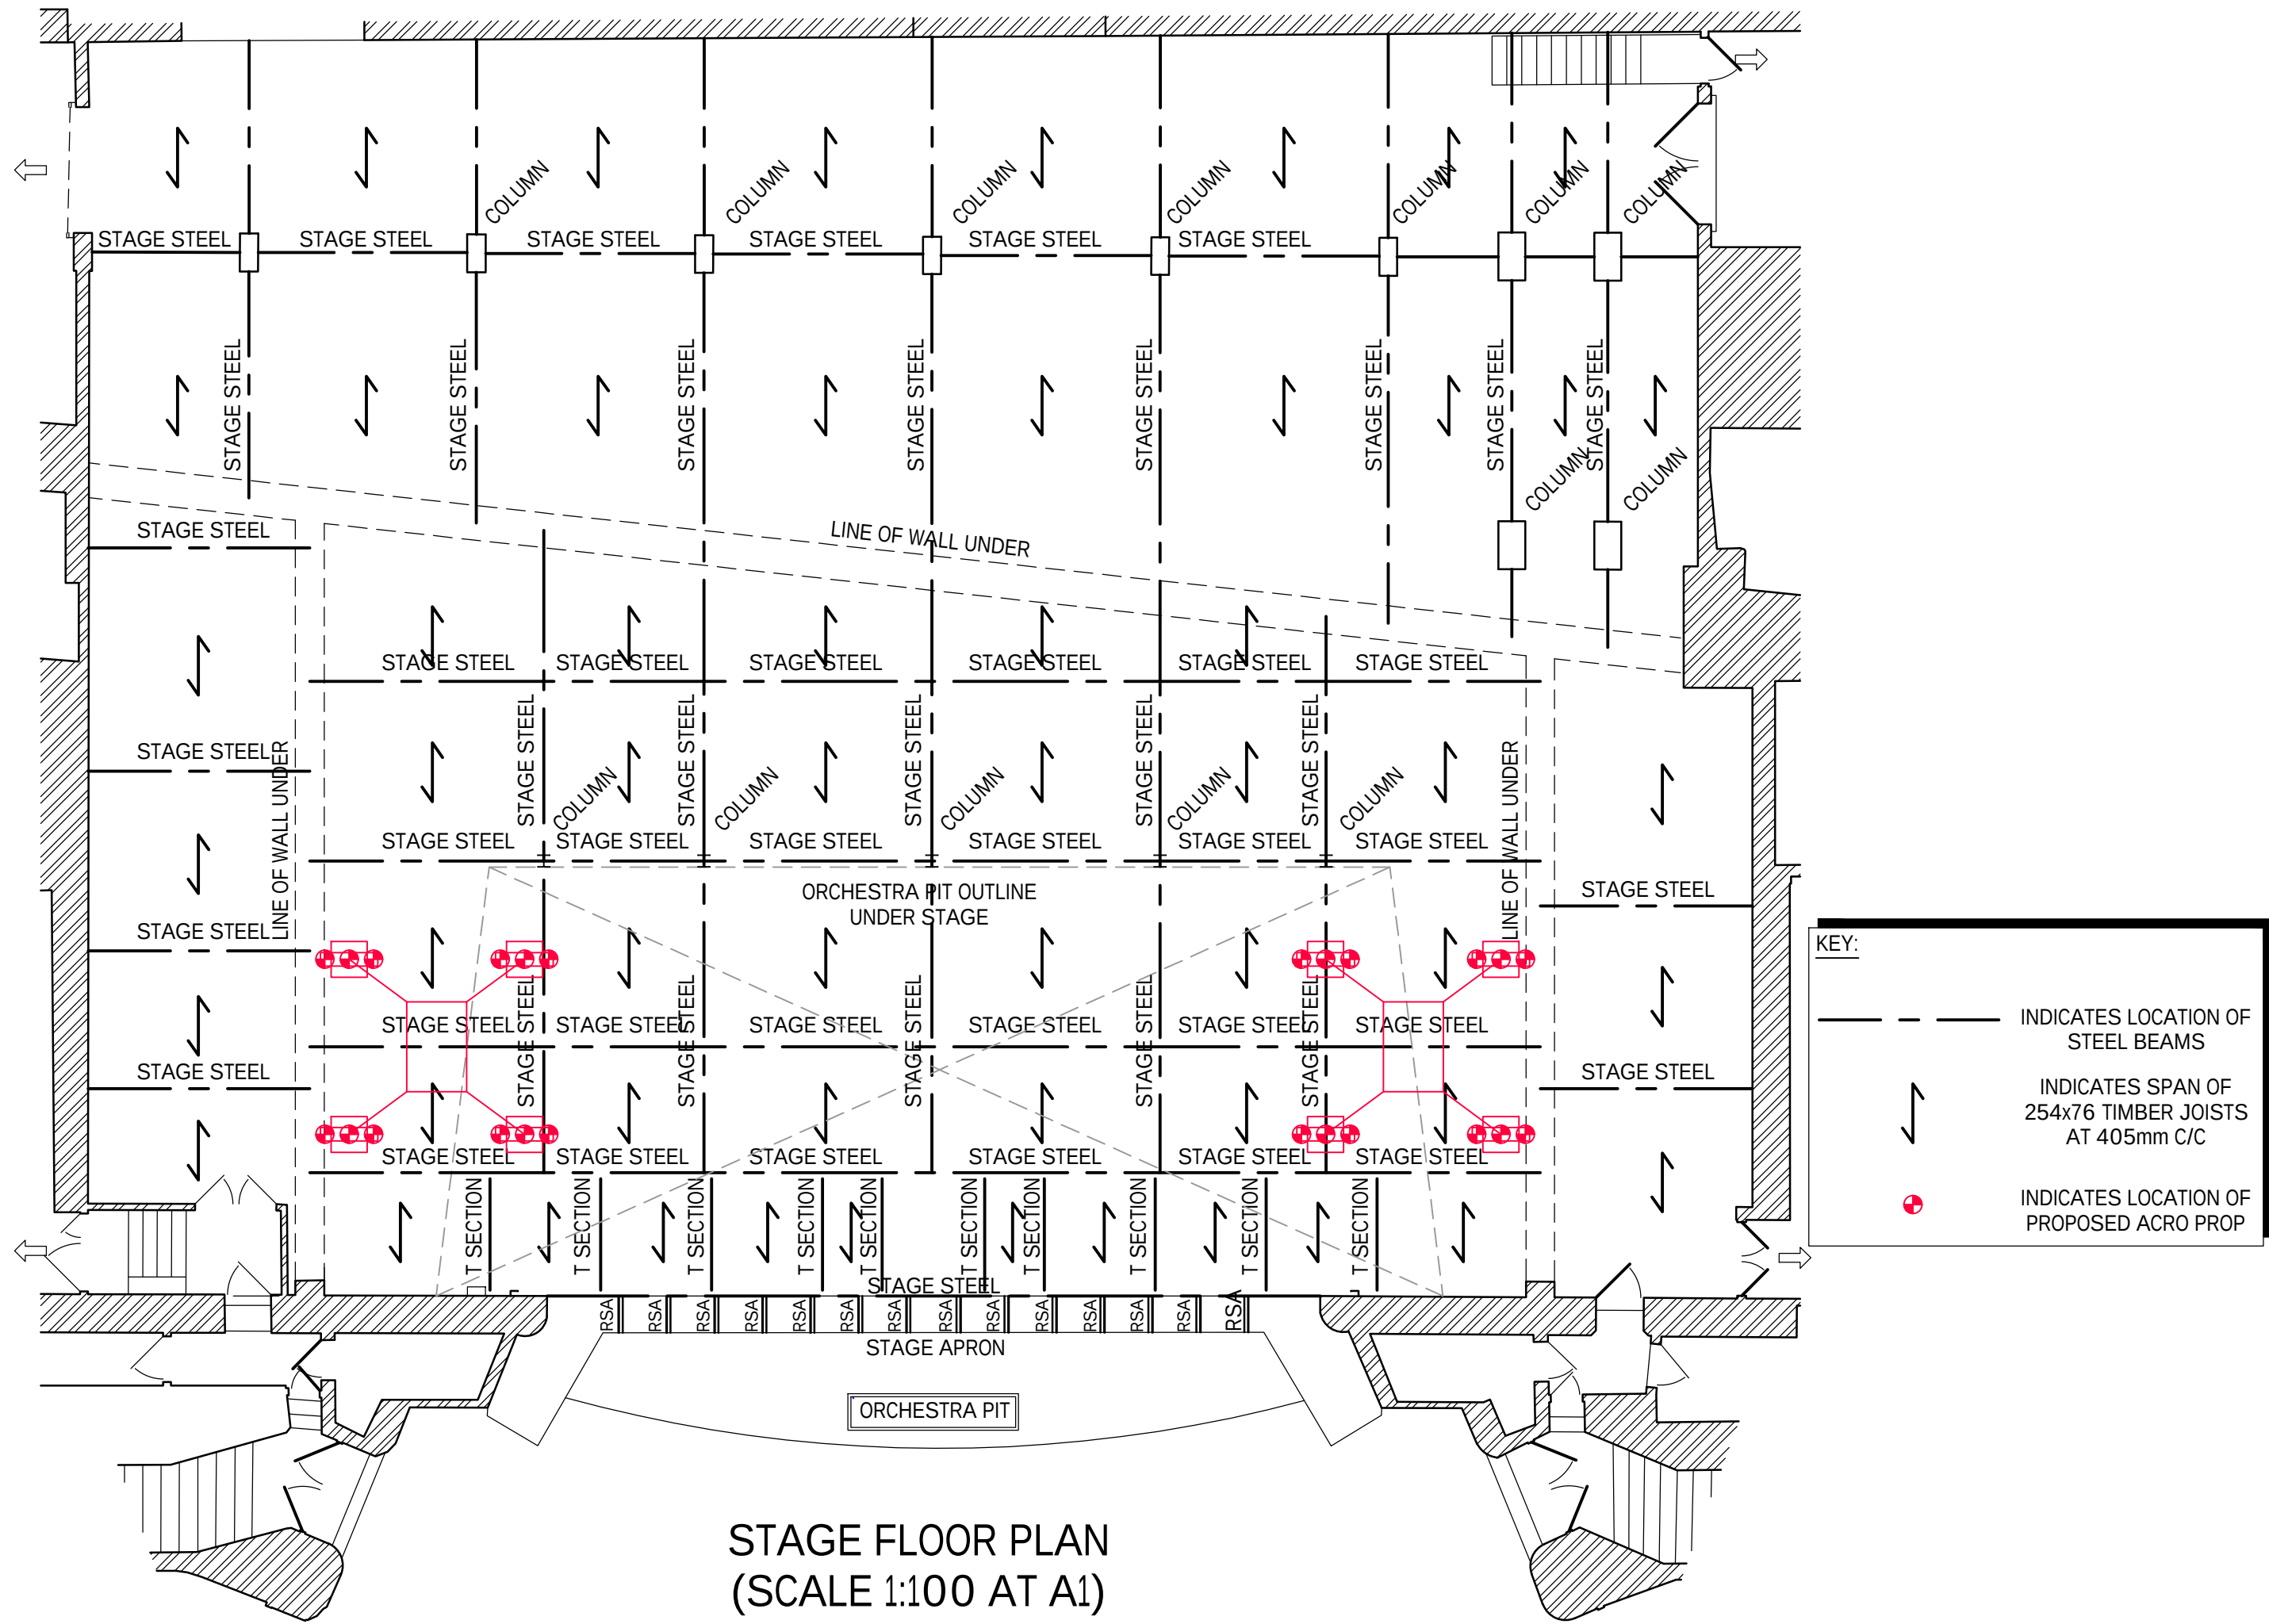


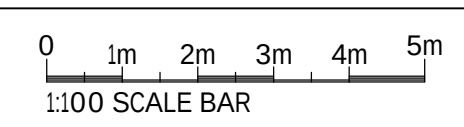

PROPOSED OUTRIGGER
LEG PROPPING DETAIL
SCALE 1:20 AT A1

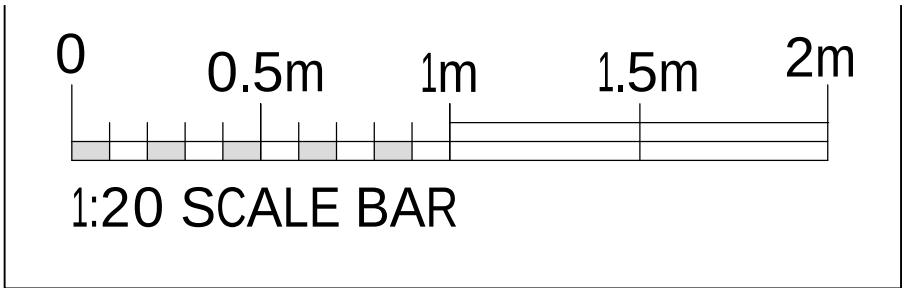

DO NOT SCALE THIS DRAWING.

Original Drawing Size A1

Notes

THE TECHNICAL MANAGER OR ANOTHER COMPETENT PERSON IS TO INSPECT AGAINST THE DRAWING THE STRUCTURE FOR ALTERATIONS/DAMAGE/LOOSE CONNECTIONS/BOLTS, ETC. PRIOR TO EVERY ENTRY OF THE GENERAL PUBLIC INTO THE BUILDING FOR A PERFORMANCE AND ALSO PRIOR TO THE STRUCTURE BEING LOADED.

MICHAEL JACKSON CONSULTING ENGINEERS LIMITED ARE TO BE NOTIFIED IMMEDIATELY IF ANY ALTERATIONS / DAMAGE / LOOSE CONNECTIONS/BOLTS, ETC. ARE NOTED TO THE CERTIFIED STRUCTURE, AND THE HOUSE STRUCTURE IS NOT TO BE LOADED UNTIL IT HAS BEEN RE-INSPECTED, CONFIRMED SUITABLE AND RE-CERTIFIED.

Rev.	Date	Description	By

MJC
CHARTERED STRUCTURAL ENGINEERS

Issuing Office

204 Bolton Road, Walkden
Manchester, M28 3BN
TEL: 0161 790 4404

Client

ATG
ENTERTAINMENT

Project

THE PALACE THEATRE,
MANCHESTER

Drawing Title

PROPOSED STAGE
PROPPING DETAILS

Scale	Date	Drawn	Checked	Passed
AS SHOWN	FEB 2025	GT	---	---

Drawing No.
MJC25_01_016-014

PLANNING

THIS DRAWING AND THE COMPUTER FILE OF THIS DRAWING ARE COPYRIGHT. THE COPYRIGHT BELONGS TO MJ CONSULTING ENGINEERS LTD (MJC LTD). THIS DRAWING MAY THEREFORE, NOT BE REPRODUCED IN ANY FORMAT WITHOUT THE WRITTEN CONSENT OF MJC LTD AND THE COMPUTER FILE MAY NOT BE TRANSFERRED WITHOUT THE WRITTEN CONSENT OF MJC LTD.