



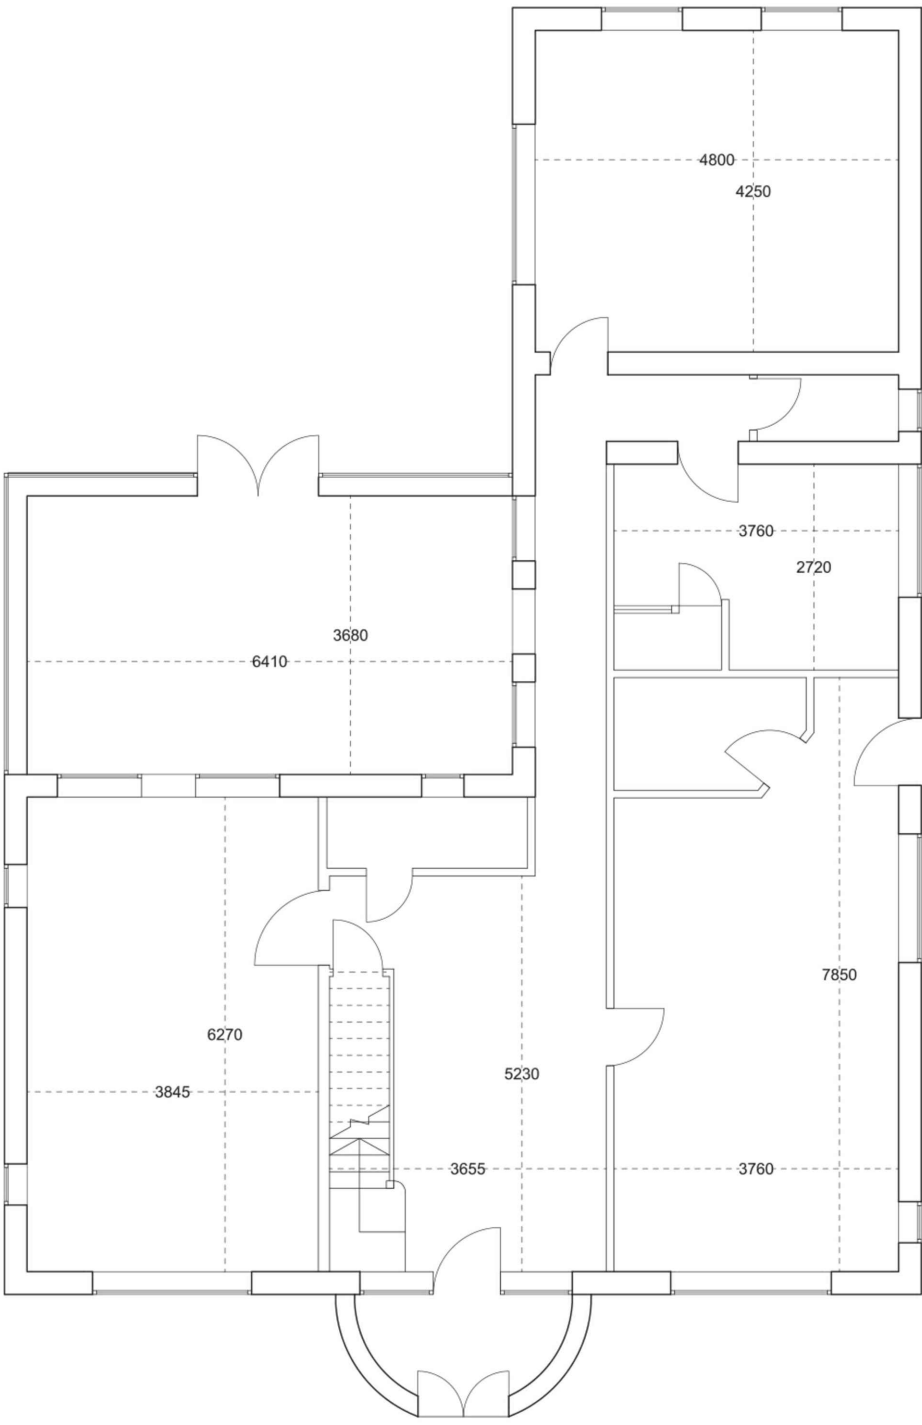


GROUND FLOOR PLAN

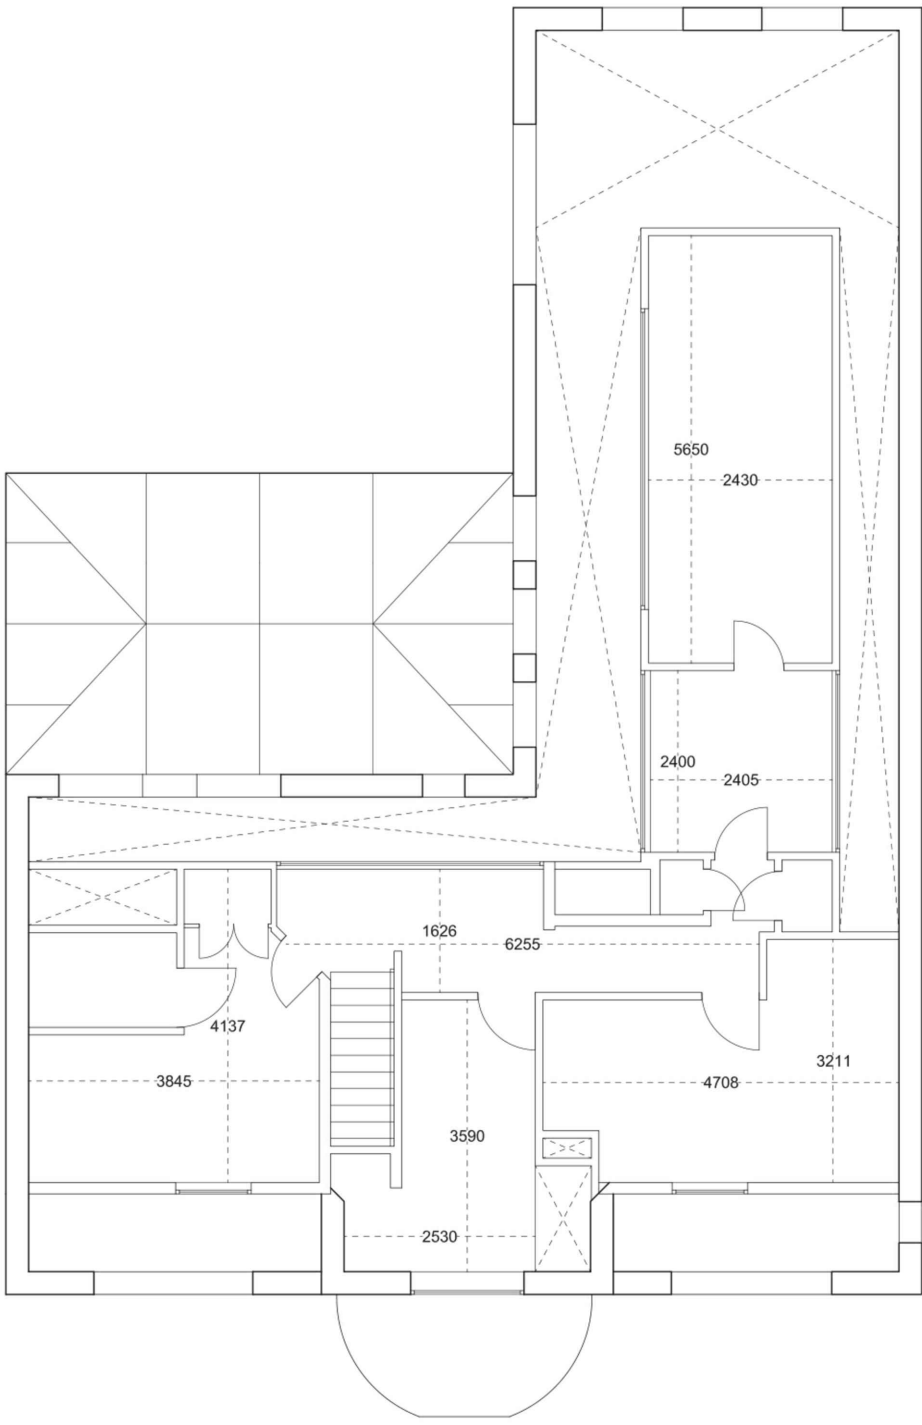


FIRST FLOOR PLAN


GARAGE BUILDING

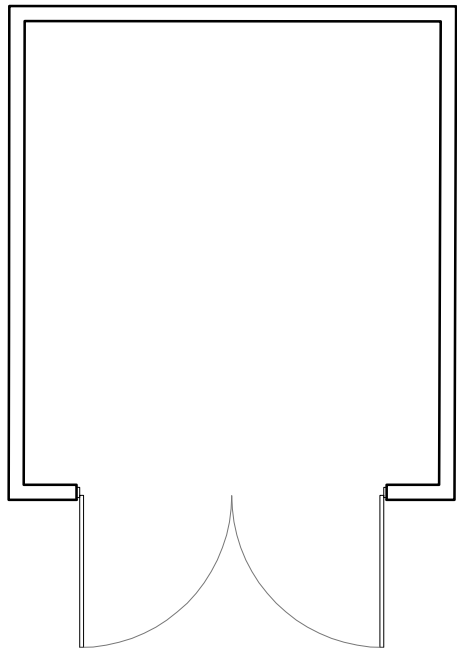


FLOOR PLAN

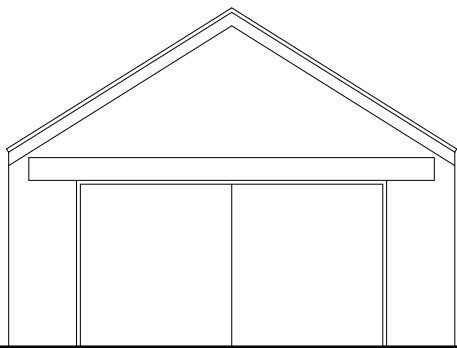


WEST ELEVATION

 

NORTH ELEVATION

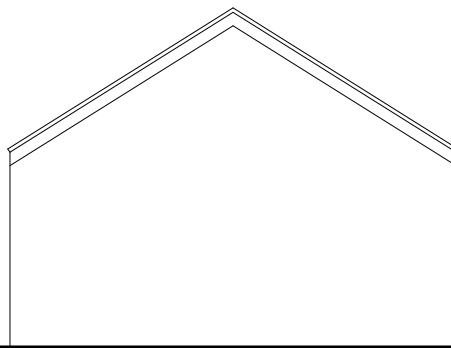

EAST ELEVATION

 

SOUTH ELEVATION



WEST ELEVATION



SOUTH ELEVATION



NORTH ELEVATION



EAST ELEVATION