



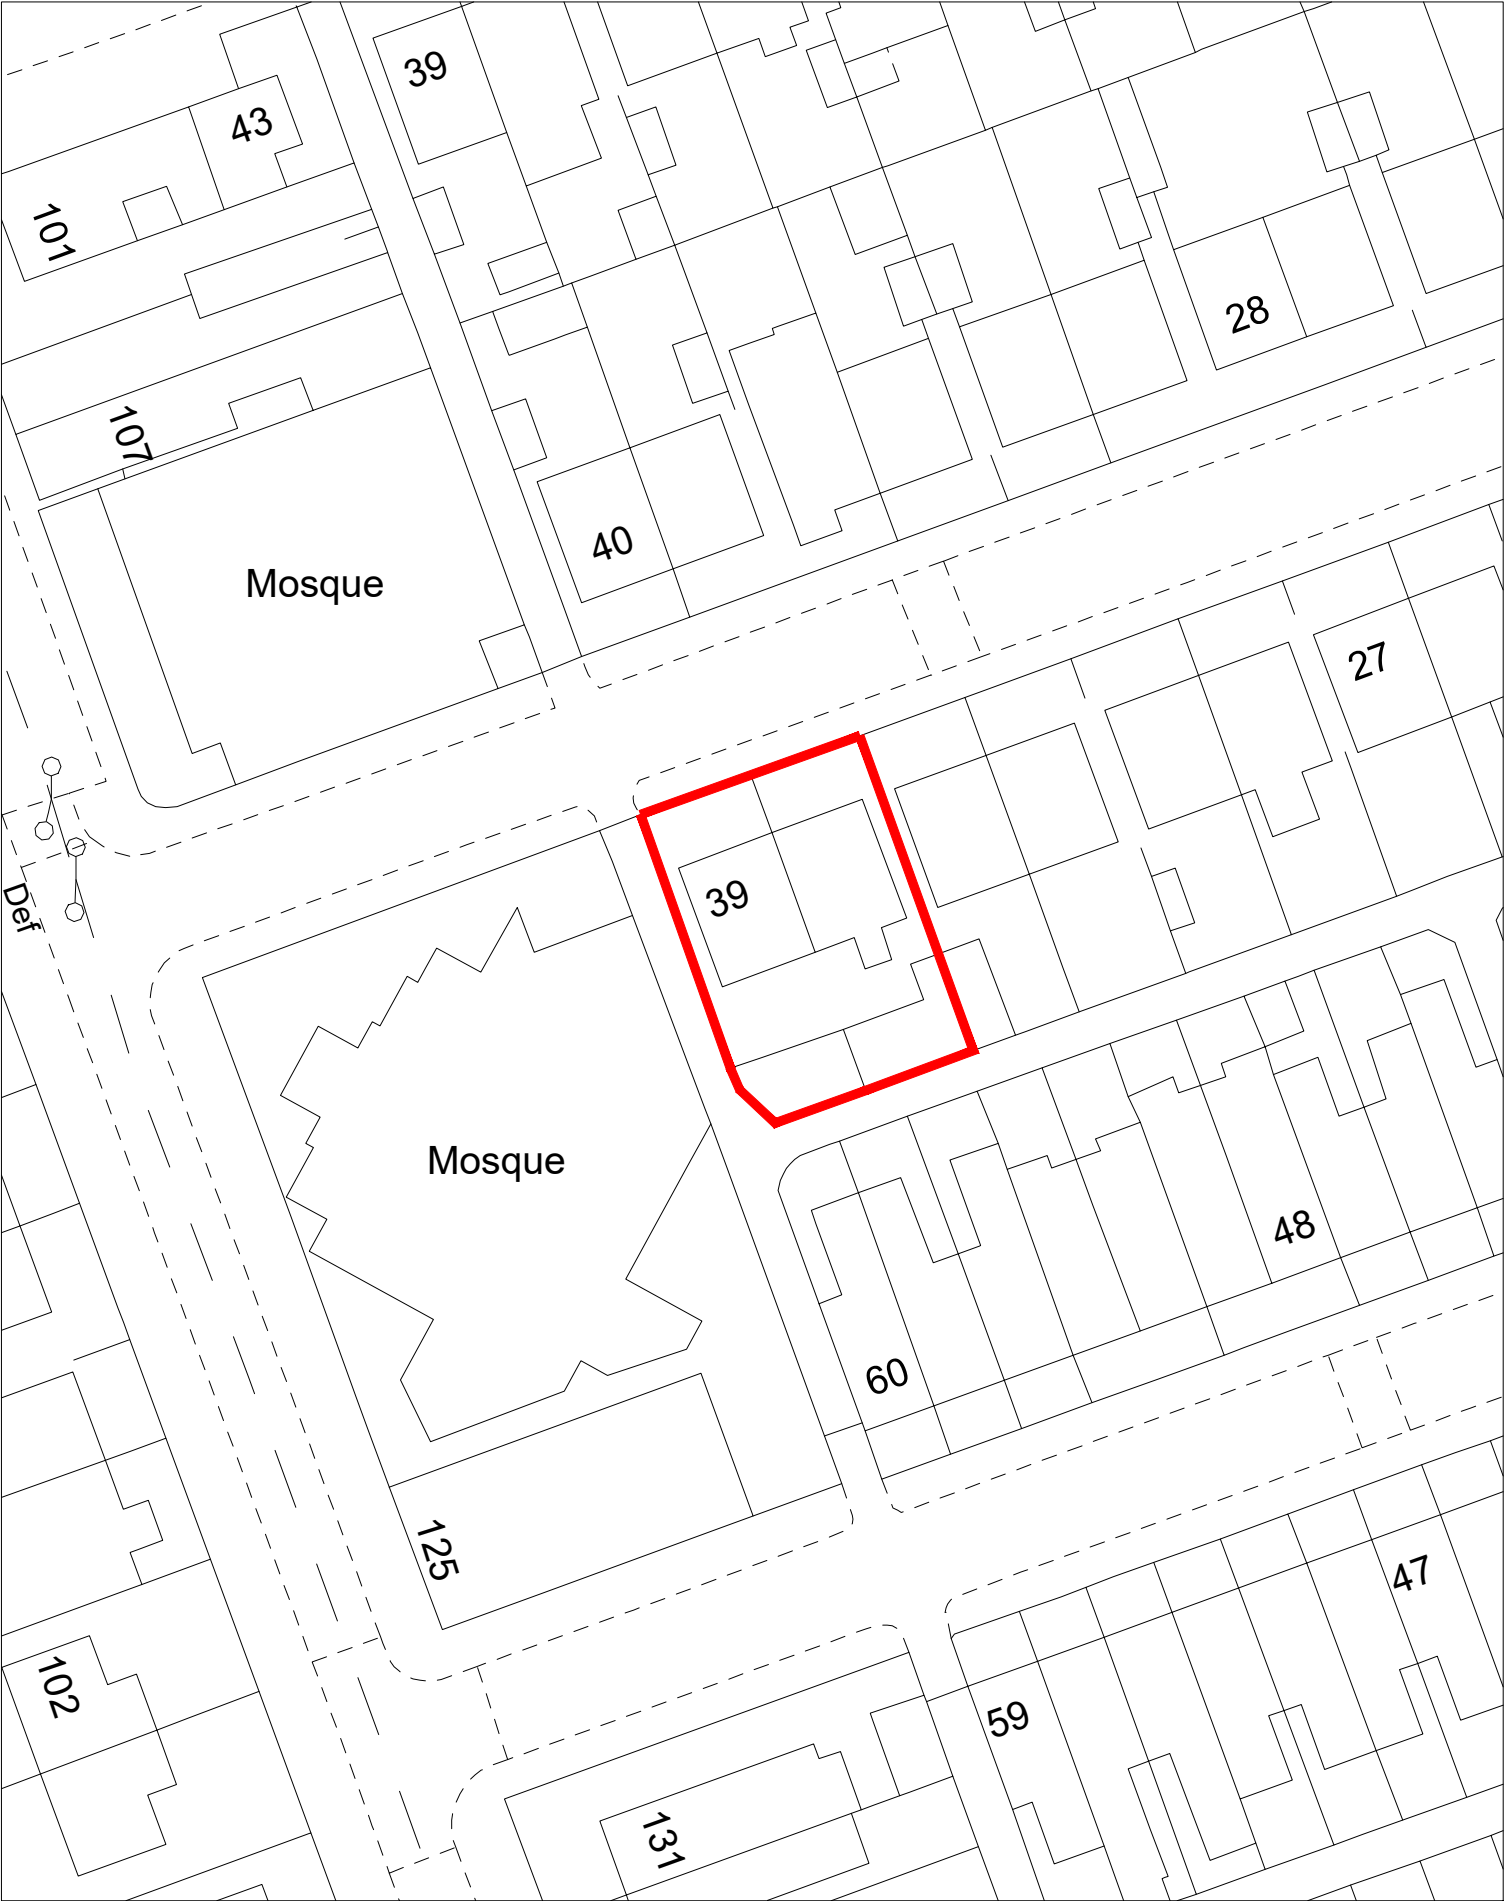

Site Address: 37-39 BULLER ROAD LEVENSHULME, MANCHESTER M13 0PP		Description: EXISTING SITE BLOCK PLAN
Drawing No: 031224/24.02		
Date: FEBRUARY 2025	Scale: 1/500 @ A3	
Status:	PLANNING	
Client:	N/A	

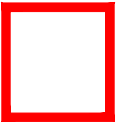

Area size = 340 sqm

