

Notes

This drawing is based on Callison RTKL's ER Sample panel drawing PIW-CRL-ZZ-ZZ-DR-AR-6090 dated 13/07/22

- Details drawn apply to sample panel construction only- details are not to be used for building construction
- All SFS stud positions are indicative, final position to be confirmed by sub-contractor
- To be read in conjunction with PRP drawings 092001 & 092002
- Please refer to Koda's drawing 240010-KOD-XX-XX-DR-S-0021000 for structural details


Product Specification

Brickwork:
Forterra 'Farmstead Antique'; in stretcher bond with bagged flush joint
Forterra 'Woodside Mixture' in stretcher bond with bagged flush joint


Mortar:

Woodside Mixture
Colour Type 1- Flow Mix **Alderley White** (Was CPI 7)
Colour Type 2- Flow Mix **FL163** (Was CPI 8)


Farmstead Antique
Colour Type 3- Flow Mix **FL171M BL BR** (Was CPI 4)
Colour Type 4- **Natural Mortar** (Was CPI 5)

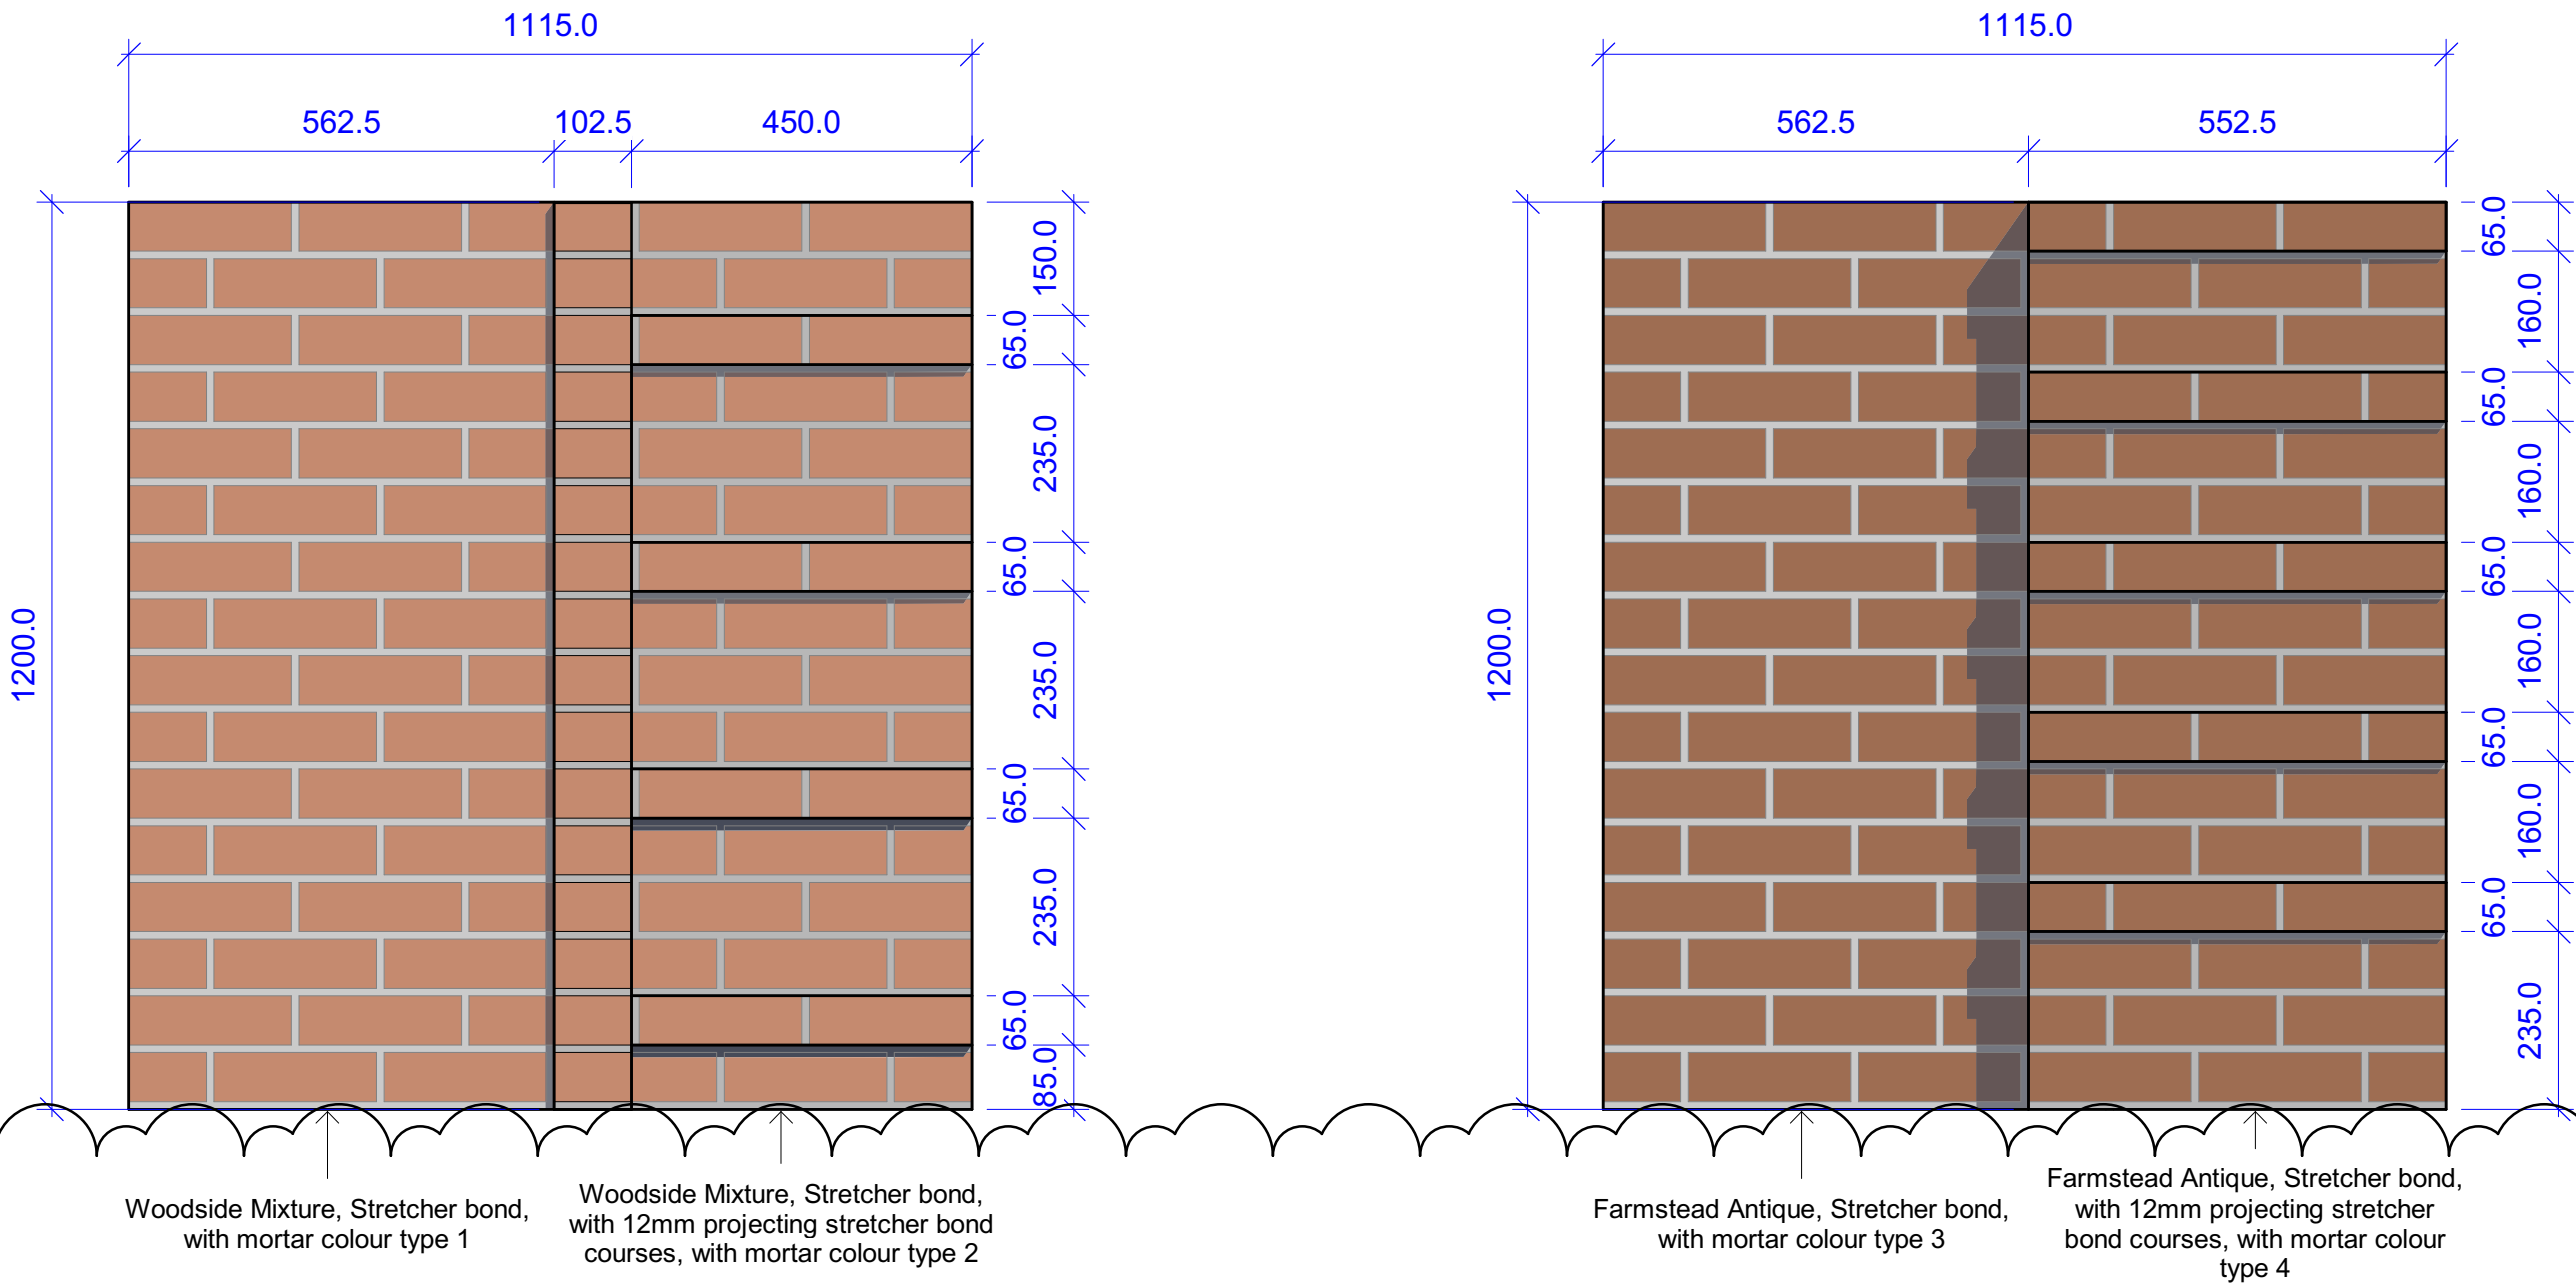

1 | Sample Brick Panel Elevation
1 : 10

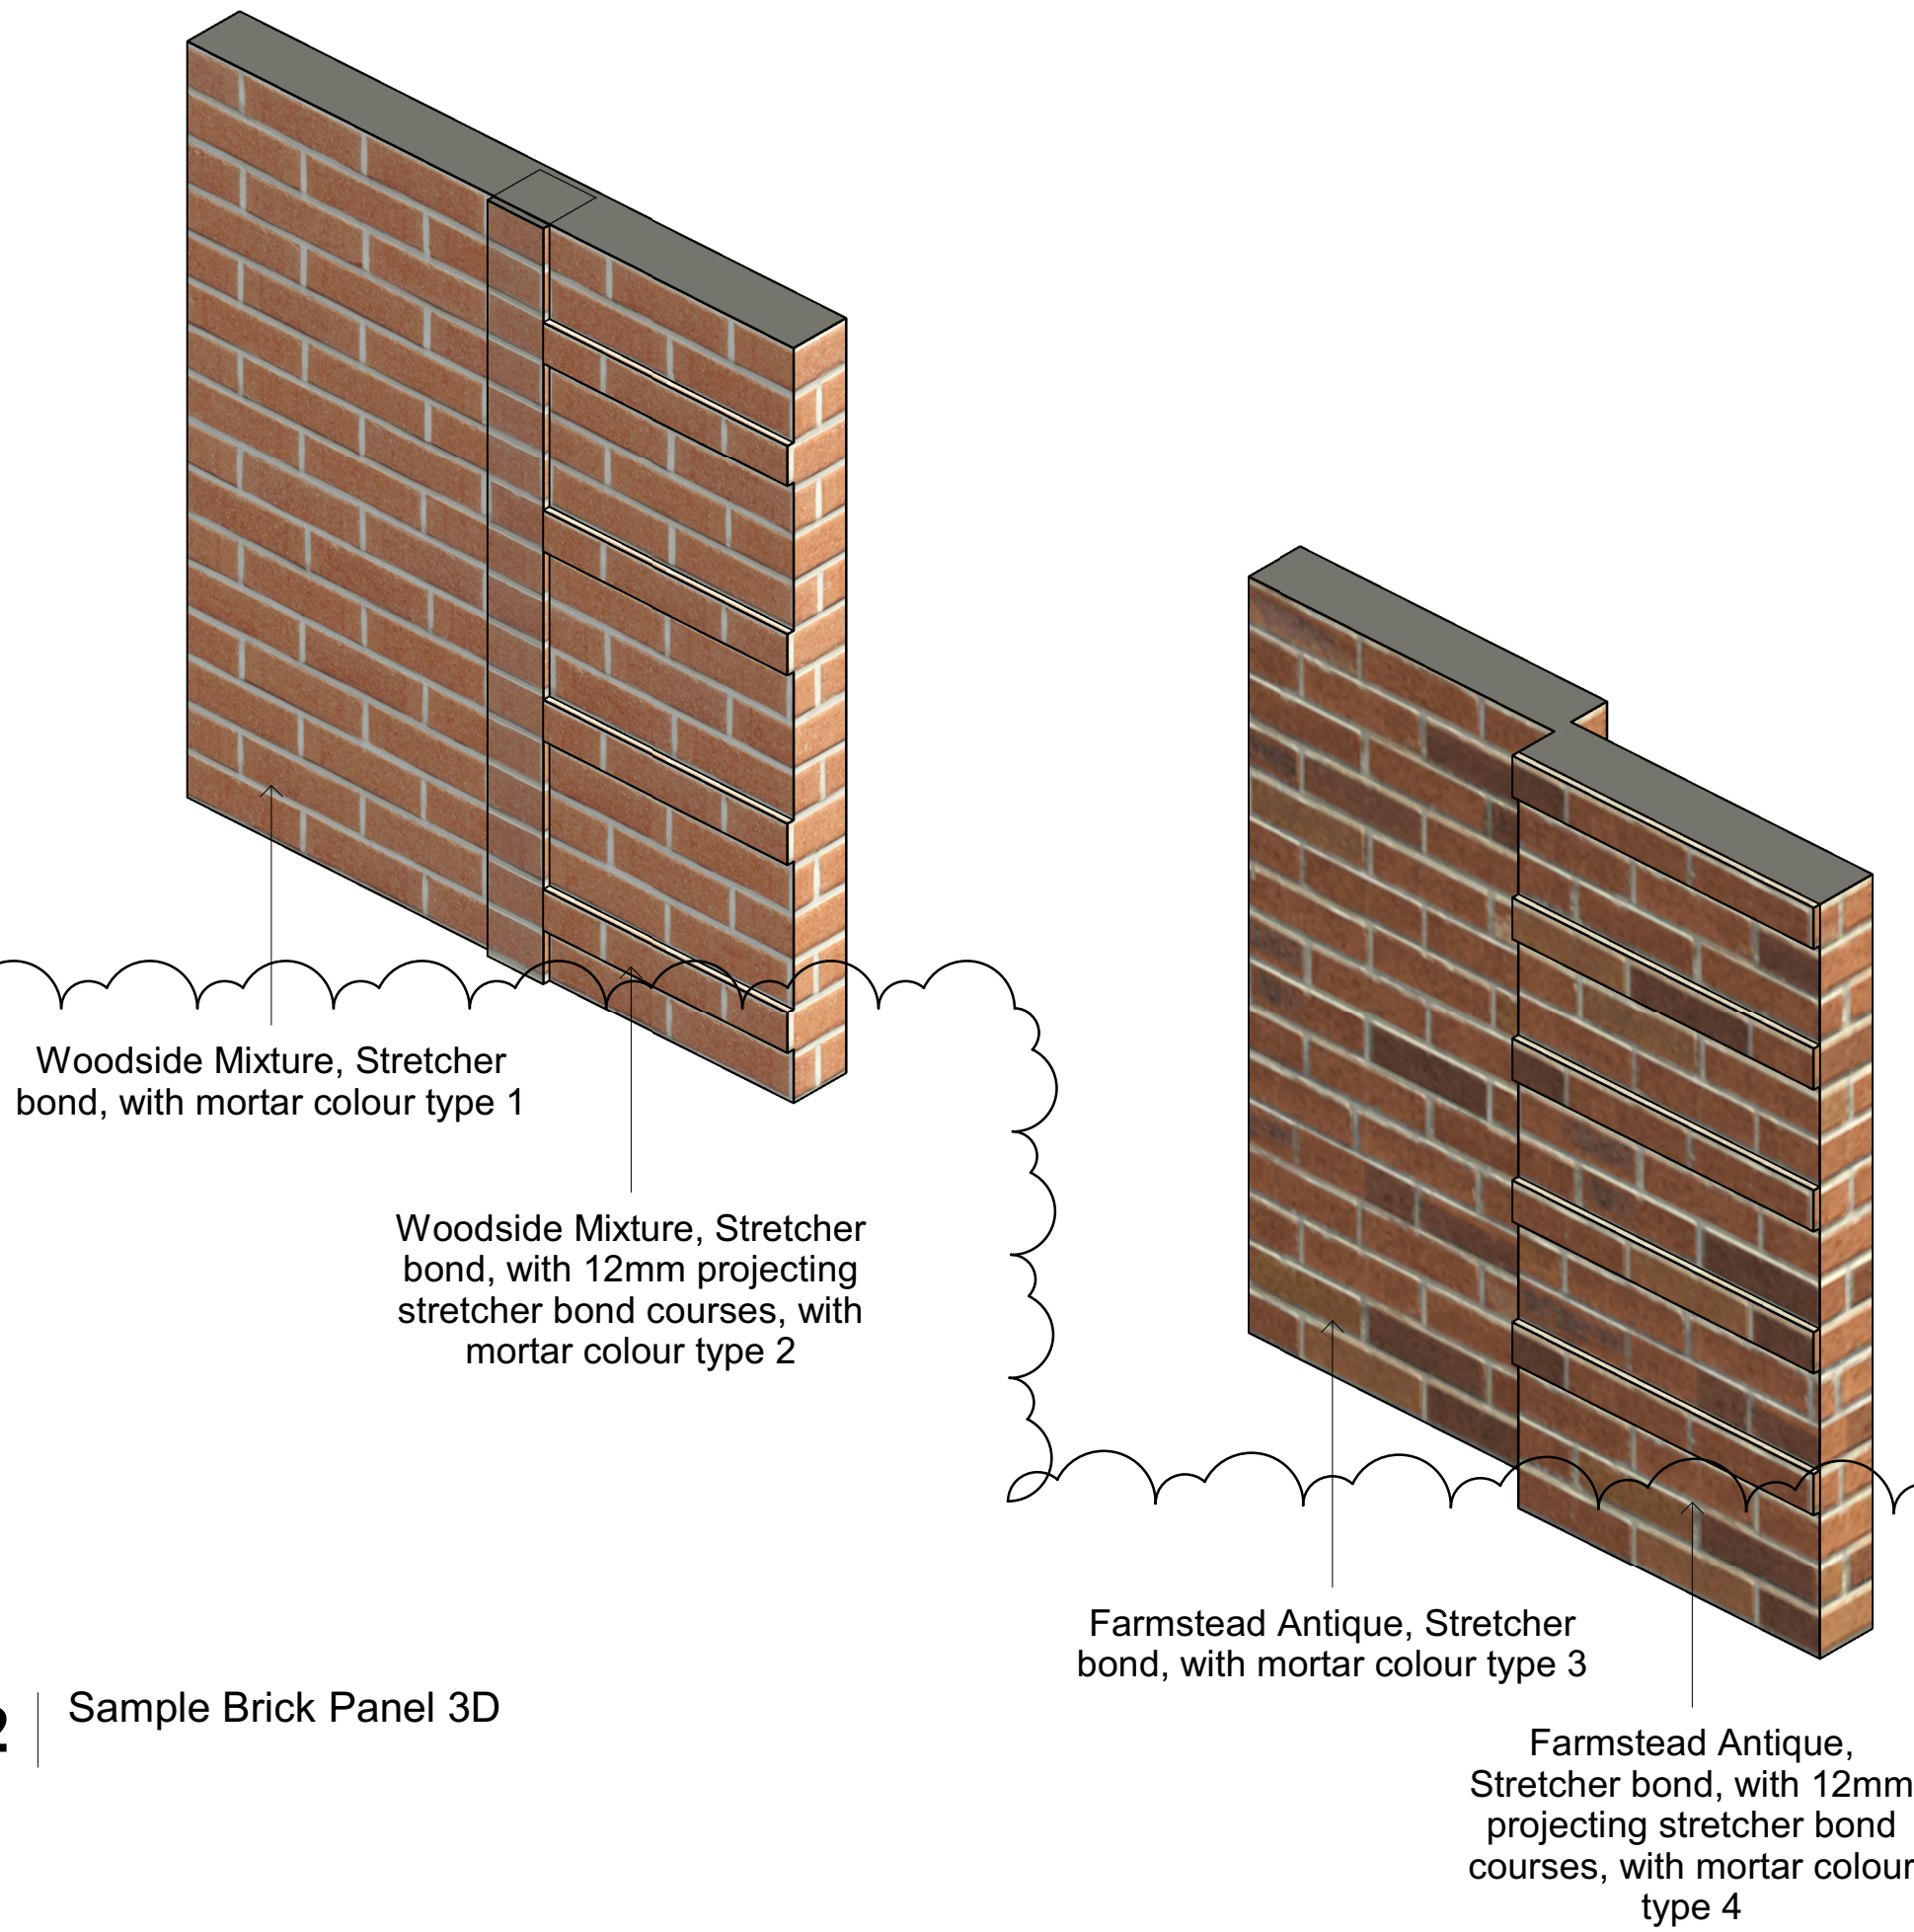

2 | Sample Brick Panel 3D

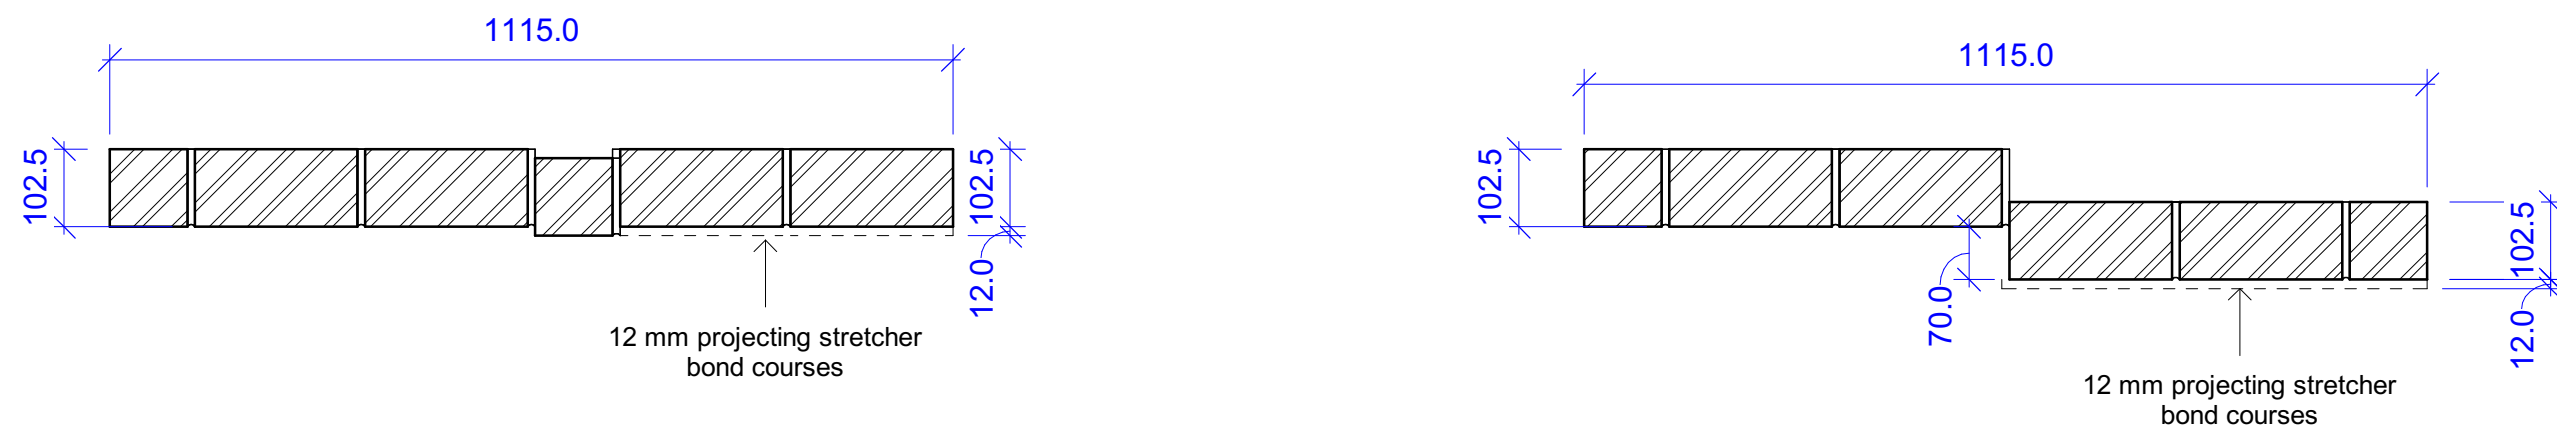

3 | Sample Brick Panel Plan
1 : 10

P02	10/06/25	Small sample panel mortar updated	SC	AAB
P01	29/05/25	First issue for information	SC	AAB
Rev	Date	Description	Dwn	Ckd

Phoenix Ironworks- B100663-AC
Small Brick Sample Panels
Sample Panel

Project Origin Function Space Form Discipline Number
PIW - PRP - XX - XX - D - A - 0920003
Revision
P02 -
Status
S2 - For information

Drawn AAB Checked SC Date 05/28/25 Scale @ A1 1 : 10