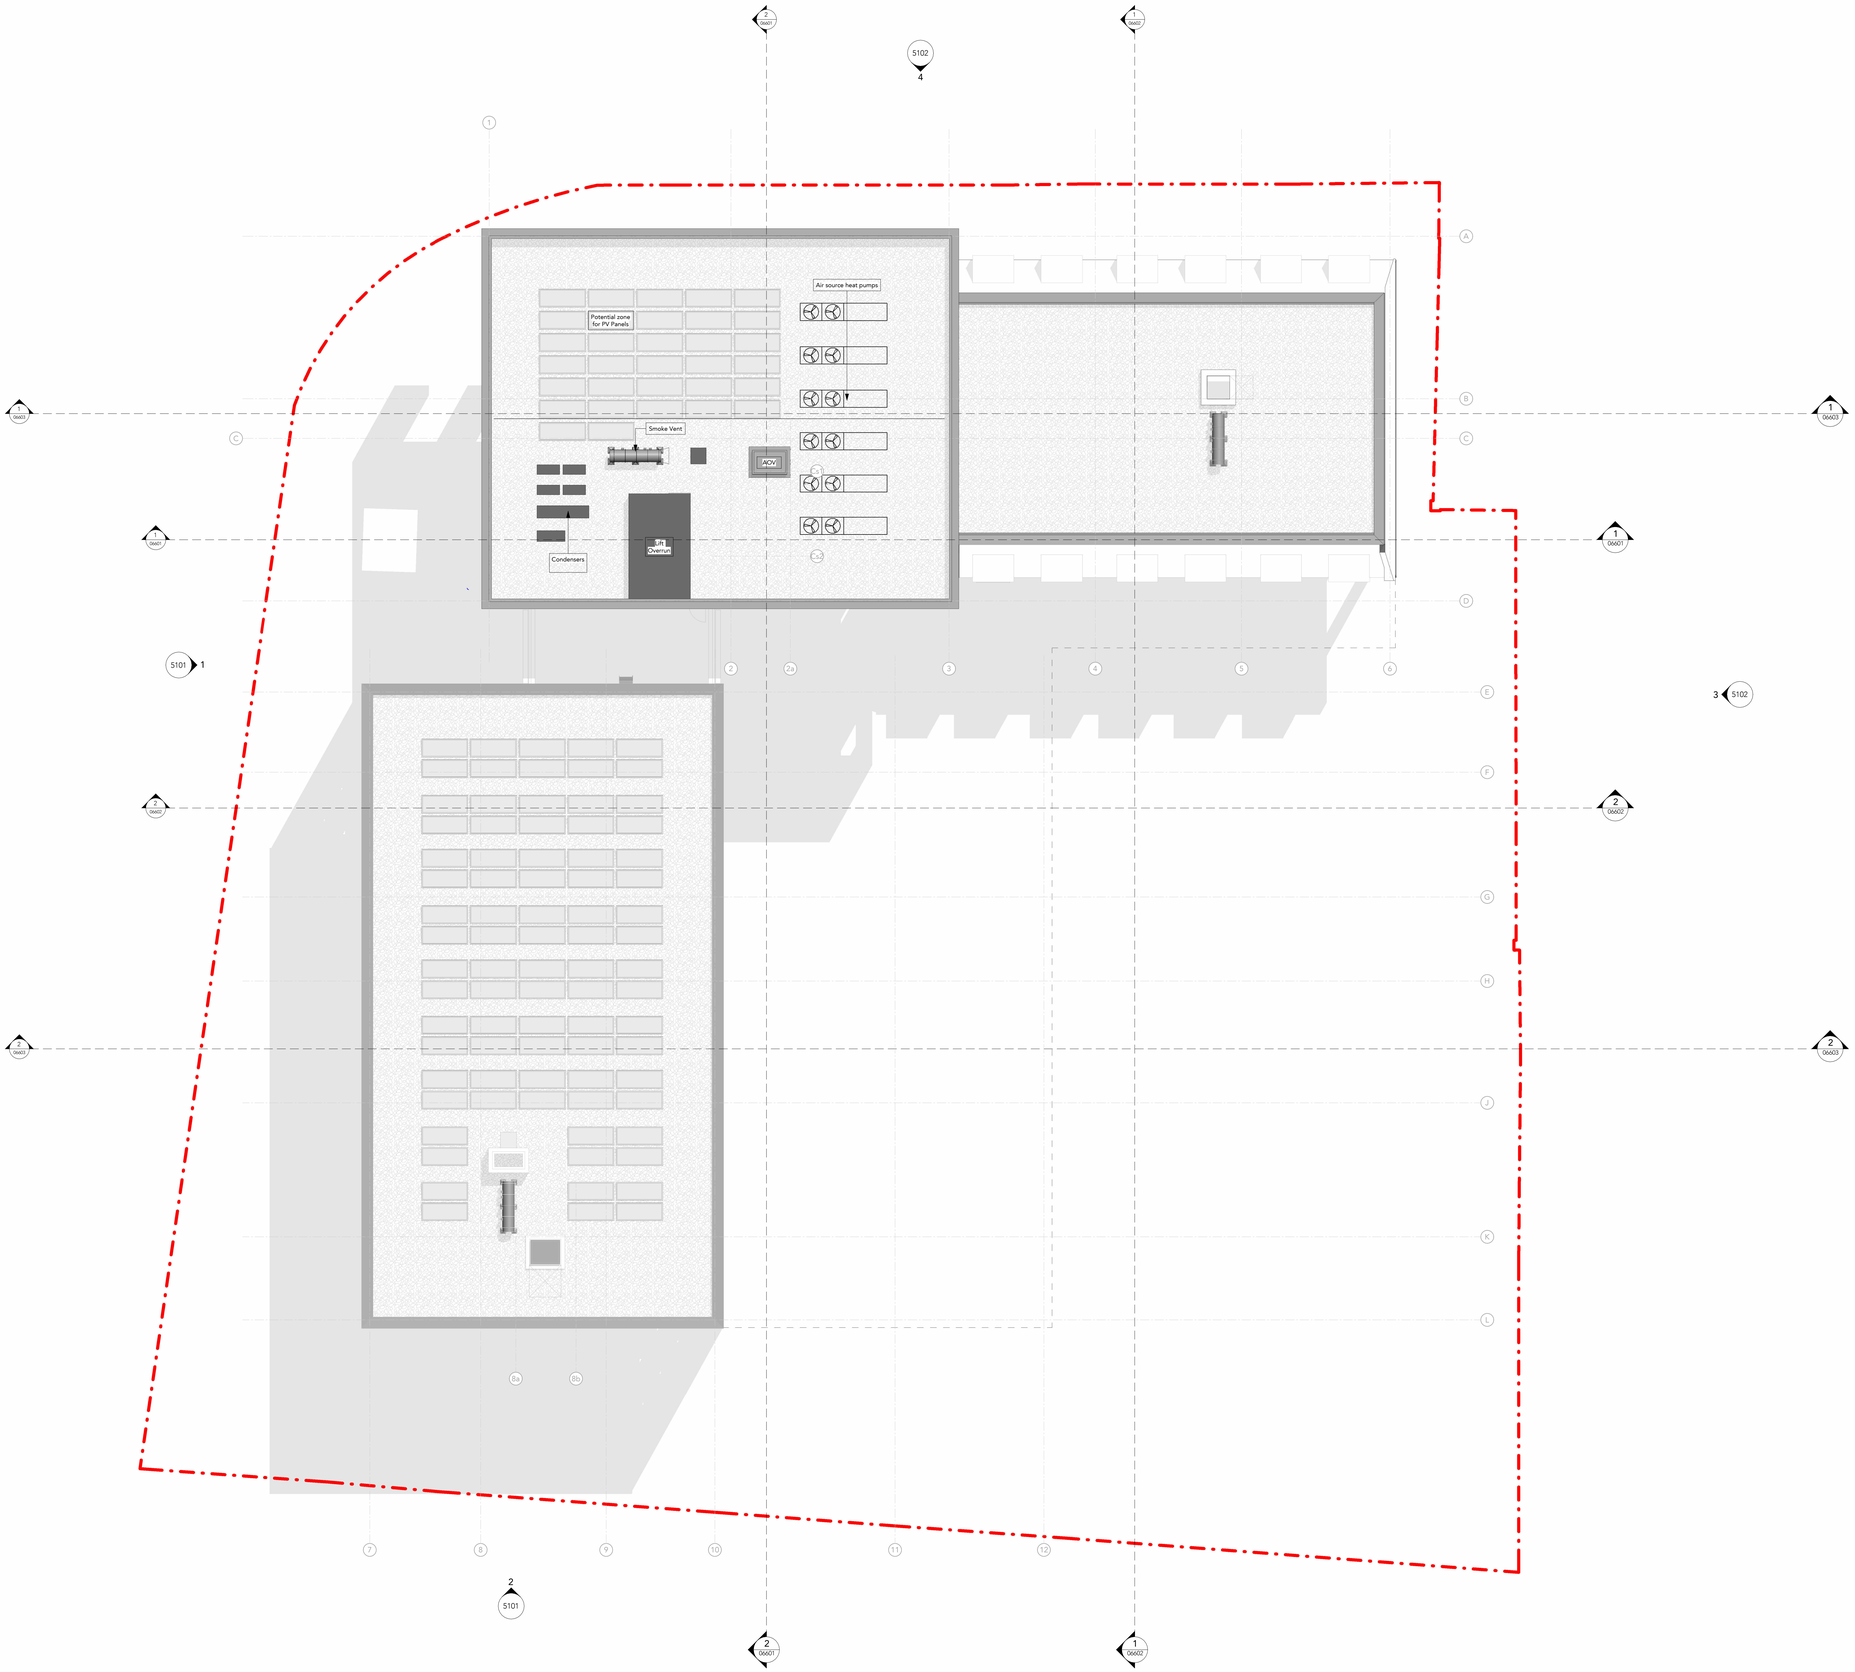

1 Roof Plan
1 : 100

SCALE 1:100

Note:
Do Not Scale from this drawing.
Dimensions are to be checked on site.
If in doubt please ask.

Planning Application Boundary

Note
Refer to Landscape Architects drawings for landscape arrangement

Rev	Date	Intls	Details
P2	07/05/2025	SSU	Planning - Section 73 issue
P1	18/03/2025	JS	Planning - Section 73 for review

© The moral rights of the author are hereby asserted.
This drawing and design is the sole property of Buttress Ltd and must not be reproduced without permission.
Buttress Ltd is Registered in England and Wales. 5363573

Buttress

Manchester
41 Bengal Street
Manchester
M4 6AF
0161 236 3303

Leeds
Clockwise, Yorkshire House
Greek Street, Leeds
LS1 5SH
0113 539 7965

www.buttress.net

Certified B Corporation

Project Title Didsbury Point
Client Southway Housing
Location West Didsbury, Manchester

Drawing ref S73 Proposed Roof Plan

Date 13/05/2025 11:10:28 **Scale** As indicated
Checker AH **Size** A0
Job No: 8845 **Status** S2 Suitable for information

Project Origin Volume Level Type Role Number Rev

8845-BUT-ZZ-R1-DR-A-04610-P2