
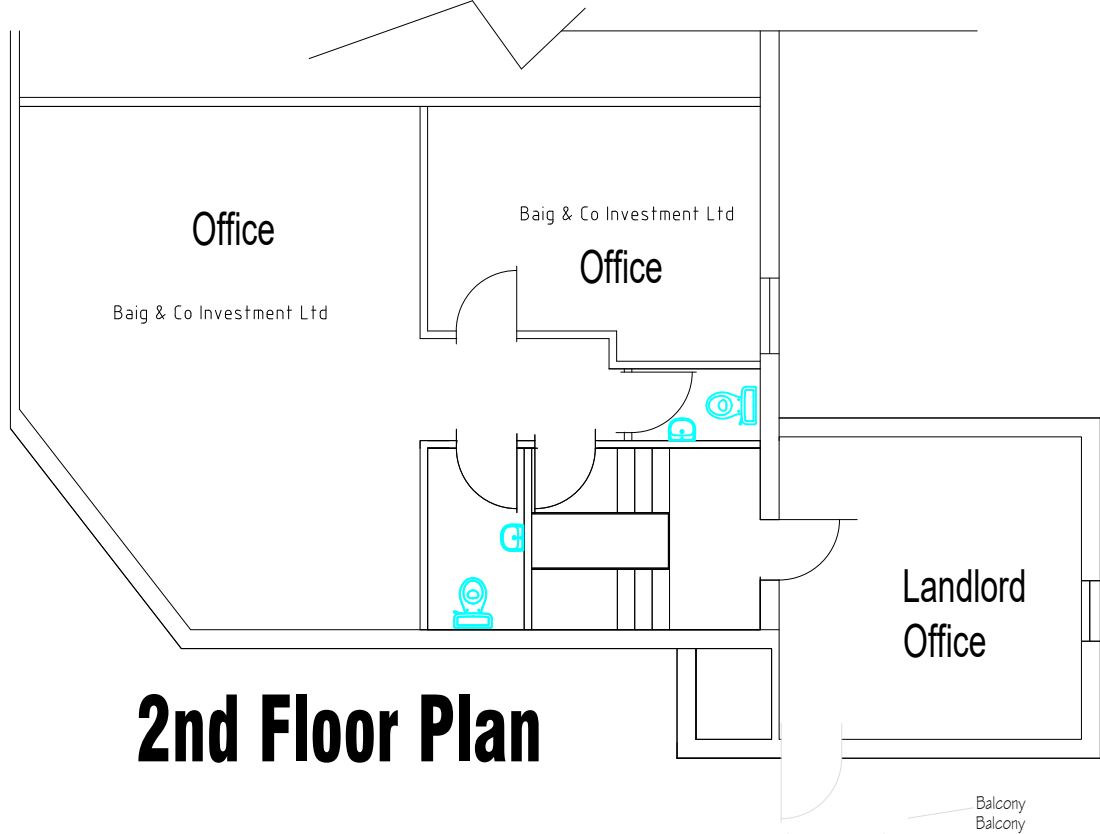


The builder must check the site and the approved drawings before commencing the works and must take any working measurements as necessary. Any discrepancy in the drawing must be reported to the client .

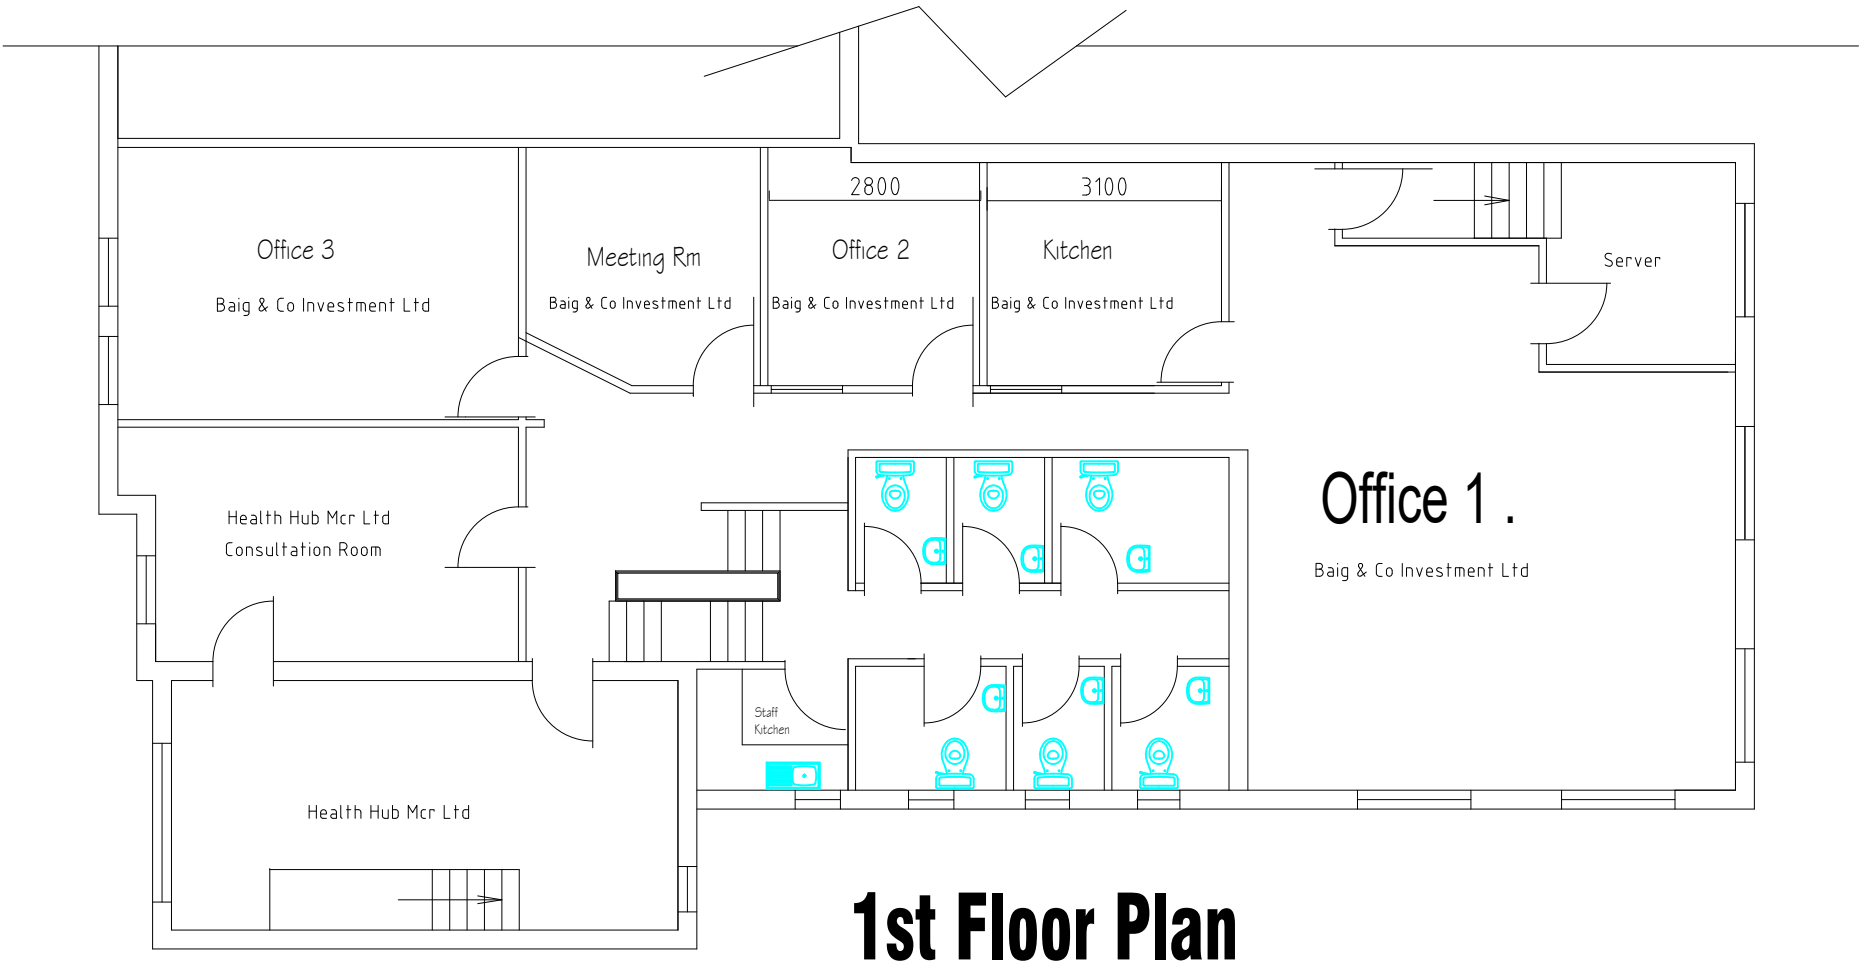

		REVISION		initial	
no.	date	description			
A	4.11.24	Planning			
B	28.03.25	Planning			
C	11.04.25	Planning			
D	17.04.25	Planning			
E	03.06.25	Planning			

HSH

Engineering Design Services Ltd

428 Cheetham Hill Road Cheetham Manchester

M8 9LE, UK 01617956385,07940197333

project title

3no. class E units with ancillary accommodation at basement level and landlord office on second floor.

client

Mr Mohammed Saddique

dwg. title

Proposed Plan

dwg.no.

23E

sheet.no.

scale.

1:100 @A3

job no.

443 Cheetham Hill Road
Cheetham Manchester M8 0PF

drawn by.

tz

checked by.

approved by.

-

date

March 2023