
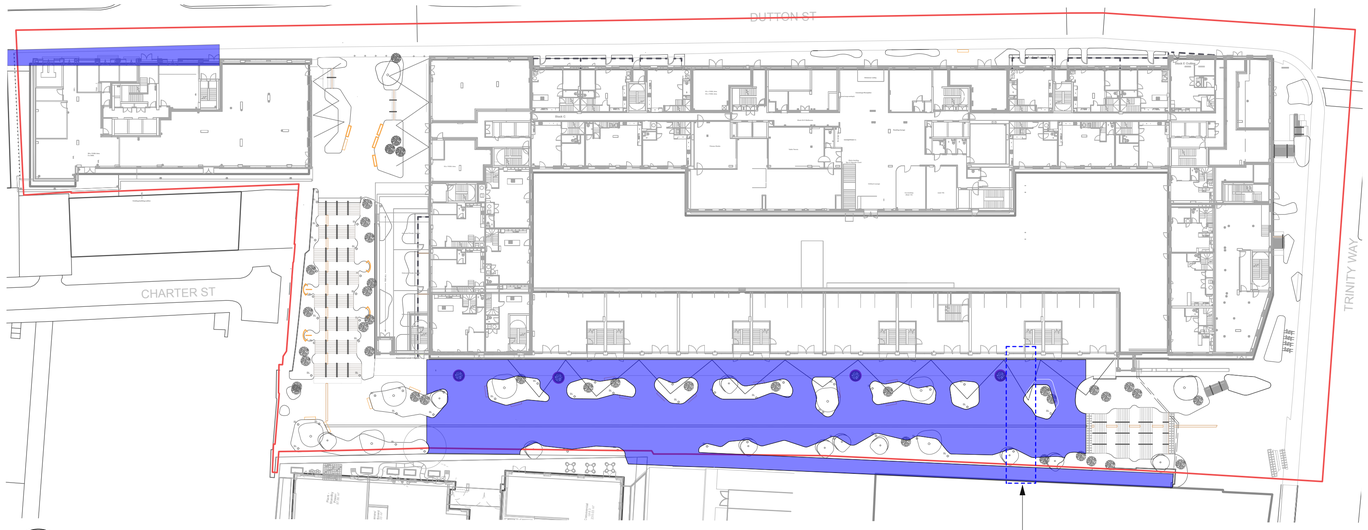


1 **Location Plan**
Scale: 1:500

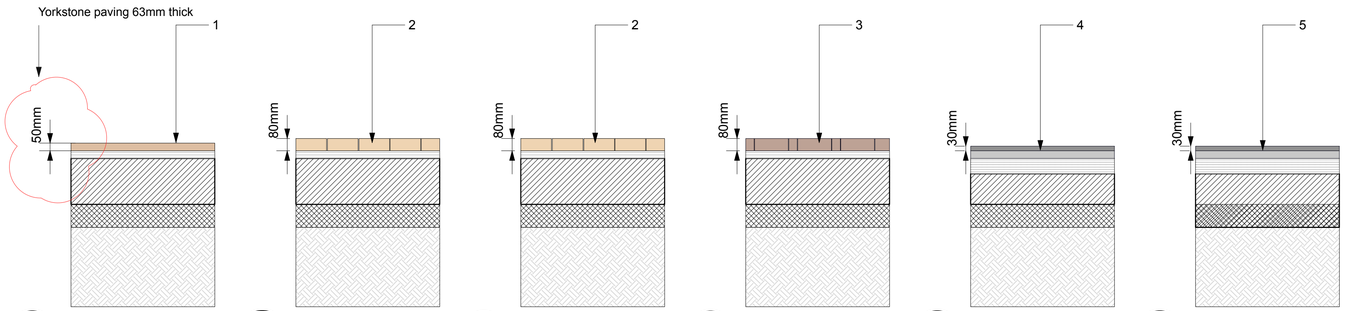

2 **Build up Type 1**
Scale: 1:10

3 **Build up Type 2**
Scale: 1:10

4 **Build up Type 3**
Scale: 1:10

5 **Build Up Type 4**
Scale: 1:10

6 **Build up Type 5**
Scale: 1:10

7 **Build up Type 6**
Scale: 1:10

FOR CONSTRUCTION BUILD UPS
REFER TO ENGINEERS DRAWINGS
BRW-REN-ZZ-XX-DR-C-01400
&
BRW-REN-ZZ-XX-DR-C-03400


1- Yorkstone Slabs
Size: 600 x random lengths x 63mm
Colour: Mira CS
Finished: Diamond Sawn
Supplier: Tectonix or similar approved

2- Concrete Paver with Natural Aggregate finish
Size: 200 x 100 x 80mm
Product: Kellen Breccia
Colour: Magma
Supplier: Hardscape or similar approved


3- Concrete Paver
Size: 220 x 55 x 80mm
Product: Artro
Colour: Heather / Bracken 50/50 mix
Supplier: Tobermore or similar approved

4- Bitumen Macadam wearing course
Vehicular Use

5- Bitumen Macadam wearing course
Pedestrian Use

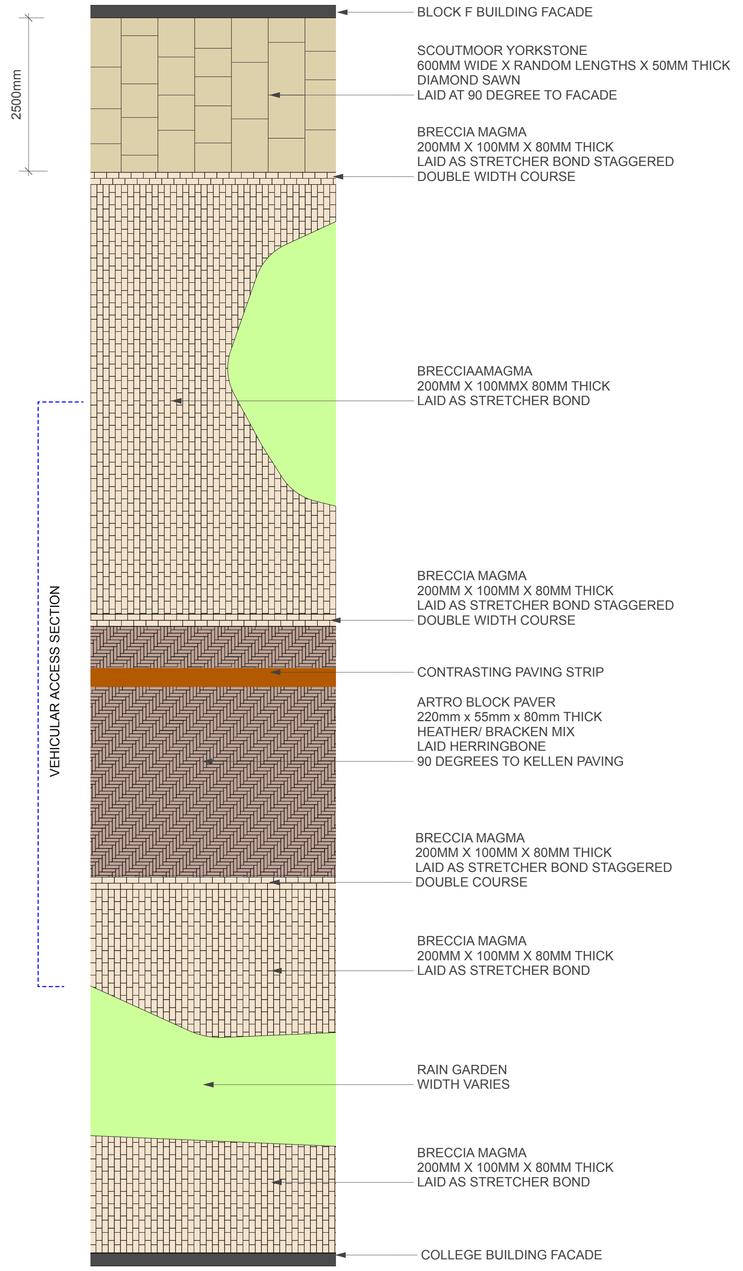

12 **Cross Section Through Boulevard**
Scale: 1:50

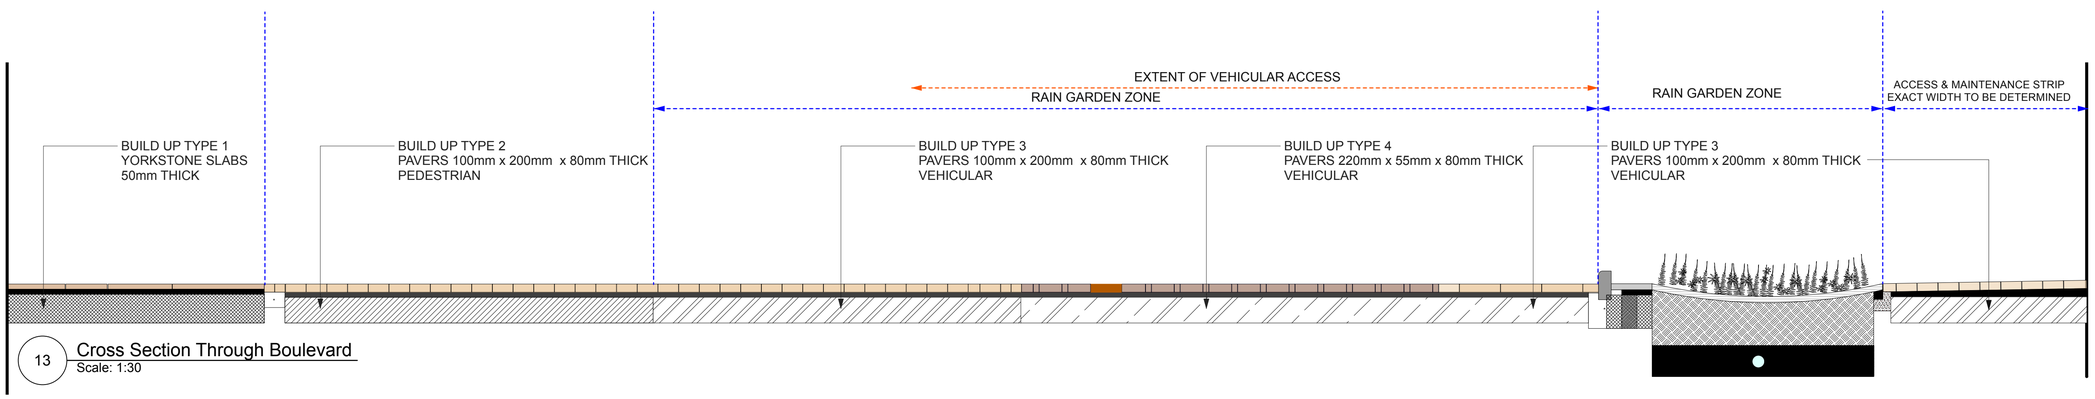

13 **Cross Section Through Boulevard**
Scale: 1:30

No dimensions are to be scaled from this drawing. All dimensions are to be checked on site.
Area measurements for indicative purposes only.

This drawing is the property of Wright Landscapes Limited. No part of the drawing may be reproduced in any manner without permission from Wright Landscapes Limited.

All Wright Landscapes drawings to read in conjuction with architectual / engineers plans & details.

VEHICULAR BUILD UP
See Engineers Specification
Fire Tender - Occassional / Emergency access
Bin Wagon - (22Tonnes gross Weight) twice weekly
Goods' Dray - (17 Tonnes Gross Weight) several per day
Standard Rigid Van - (7.5 Tonnes Gross Weight) approx 2 a day
Taxis/ Car drop off - 24 hours

FOR CONSTRUCTION BUILD UPS
REFER TO ENGINEERS DRAWINGS
BRW-REN-ZZ-XX-DR-C-01400
&
BRW-REN-ZZ-XX-DR-C-03400

Revision	Date	Description	Drawn	Approved
S5 P03	17-06-25	Changes to notes	SB	NW
S5 P02	03-03-25	Changes to notes	SB	NW
S5 P01	02-12-24	For construction	SB	NW

WRIGHT LANDSCAPES LIMITED

E: info@wrightlandscapes.co.uk
W: www.wrightlandscapes.co.uk
T: 01244 541959

HEAD OFFICE
Pickmere Lane, Pickmere, Knutsford,
WA16 0JL

CLIENT	DOMIS CONSTRUCTION
PROJECT	WATERHOUSE GARDENS
DRAWING TITLE	Paving Build Ups - Pedestrian & Vehicular
DATE 27/11/2024	**SCALE** AS NOTED
DRAWN SB	**SIZE** A1
APPROVED NW	**WORKSTAGE** Stage 5
DRAWING NUMBER 1174-WRI-XX-XX-DR-L-0035	**SUITABILITY** S5 **REVISION** P03

© Wright Landscapes Limited