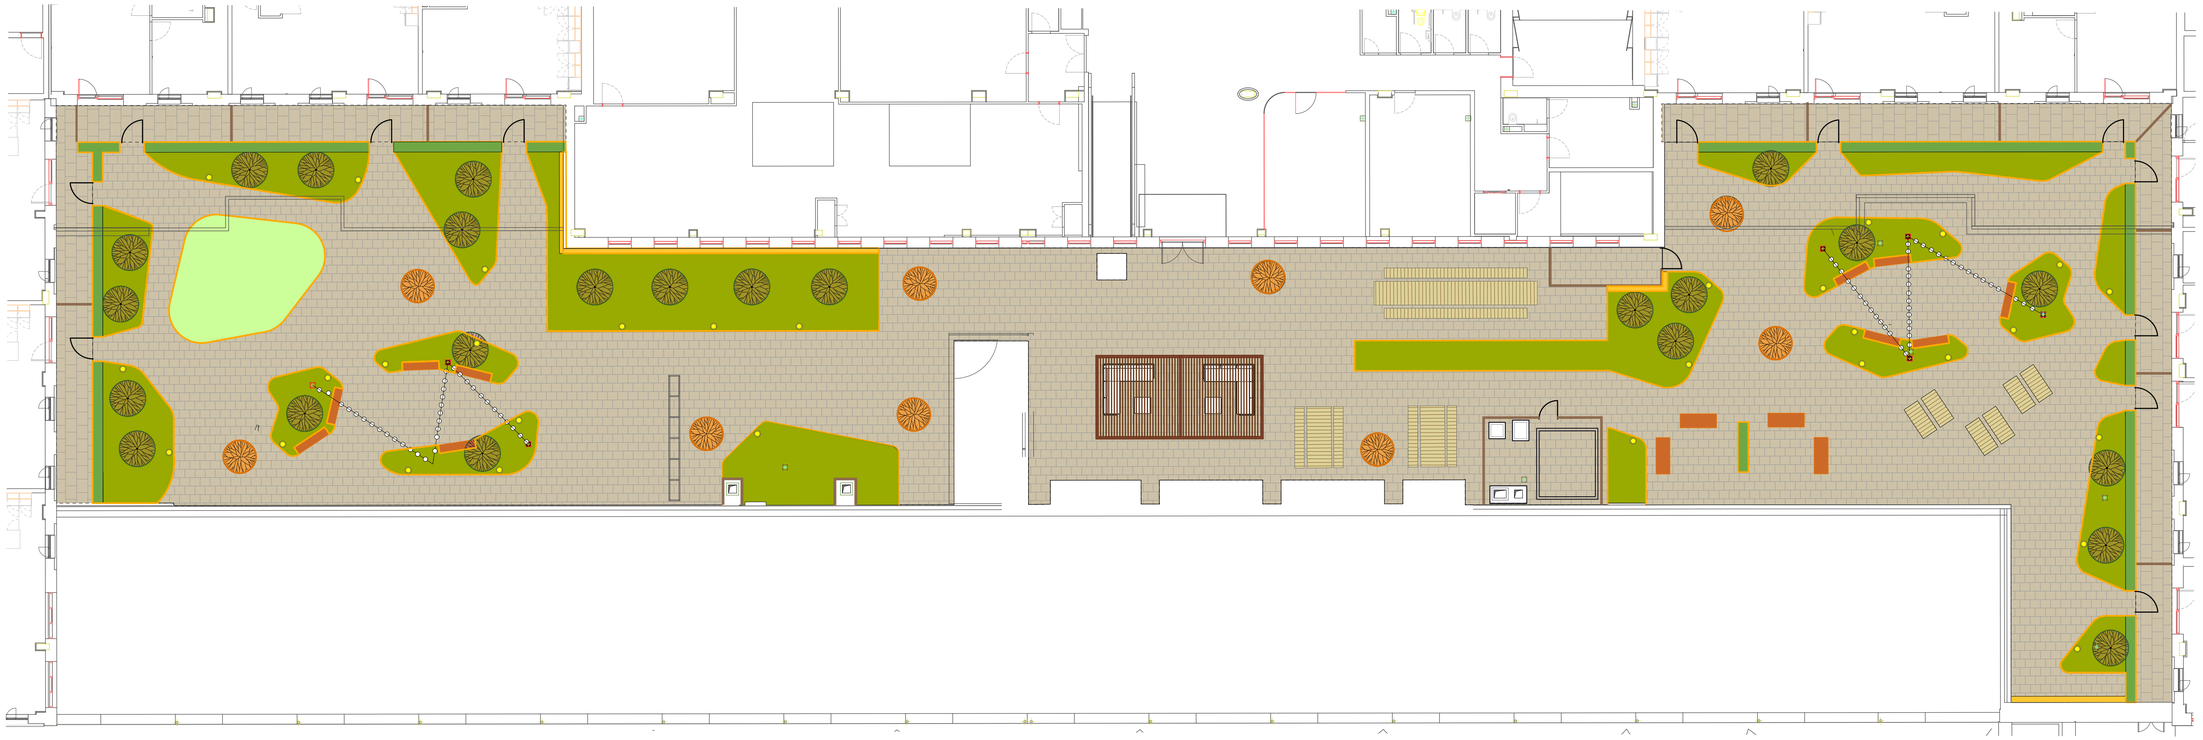


1 Podium GA
Scale: 1:150

No dimensions are to be scaled from this drawing. All dimensions are to be checked on site.
Area measurements for indicative purposes only.

This drawing is the property of Wright Landscapes Limited. No part of the drawing may be reproduced in any manner without permission from Wright Landscapes Limited.

All Wright Landscapes drawings to read in conjuction with architectual / engineers plans & details.

Revision	Date	Description	Drawn	Approved
S5-P07	14-04-25	For Construction	SB	NW
S5-P06	07-02-25	Patio Railings added	SB	NW
S5-P05	18-10-24	For Construction	SB	NW
S4-P04	07-06-24	For Comment	PH	NW
S4-P03	25-04-24	Added Novo Information	NW	CB
S4-P02	27-02-24	Amendment to layout	NW	CB
S4-P01	07-02-24	First Issue	NW	CB

WRIGHT LANDSCAPES LIMITED

E: info@wrightlandscapes.co.uk

W: www.wrightlandscapes.co.uk

T: 01244 541959

HEAD OFFICE
Pickmere Lane, Pickmere, Knutsford,
WA16 0JL

CLIENT DOMIS CONSTRUCTION

PROJECT WATERHOUSE GARDENS

DRAWING TITLE Podium Ga

DATE	SCALE
06/02/2024	1:150
DRAWN	**SIZE**
NW	A1
APPROVED	**WORKSTAGE**
CB	Stage 5

DRAWING NUMBER 1174-WRI-XX-XX-DR-L-0002 **SUITABILITY** S5 **REVISION** P07

© Wright Landscapes Limited