


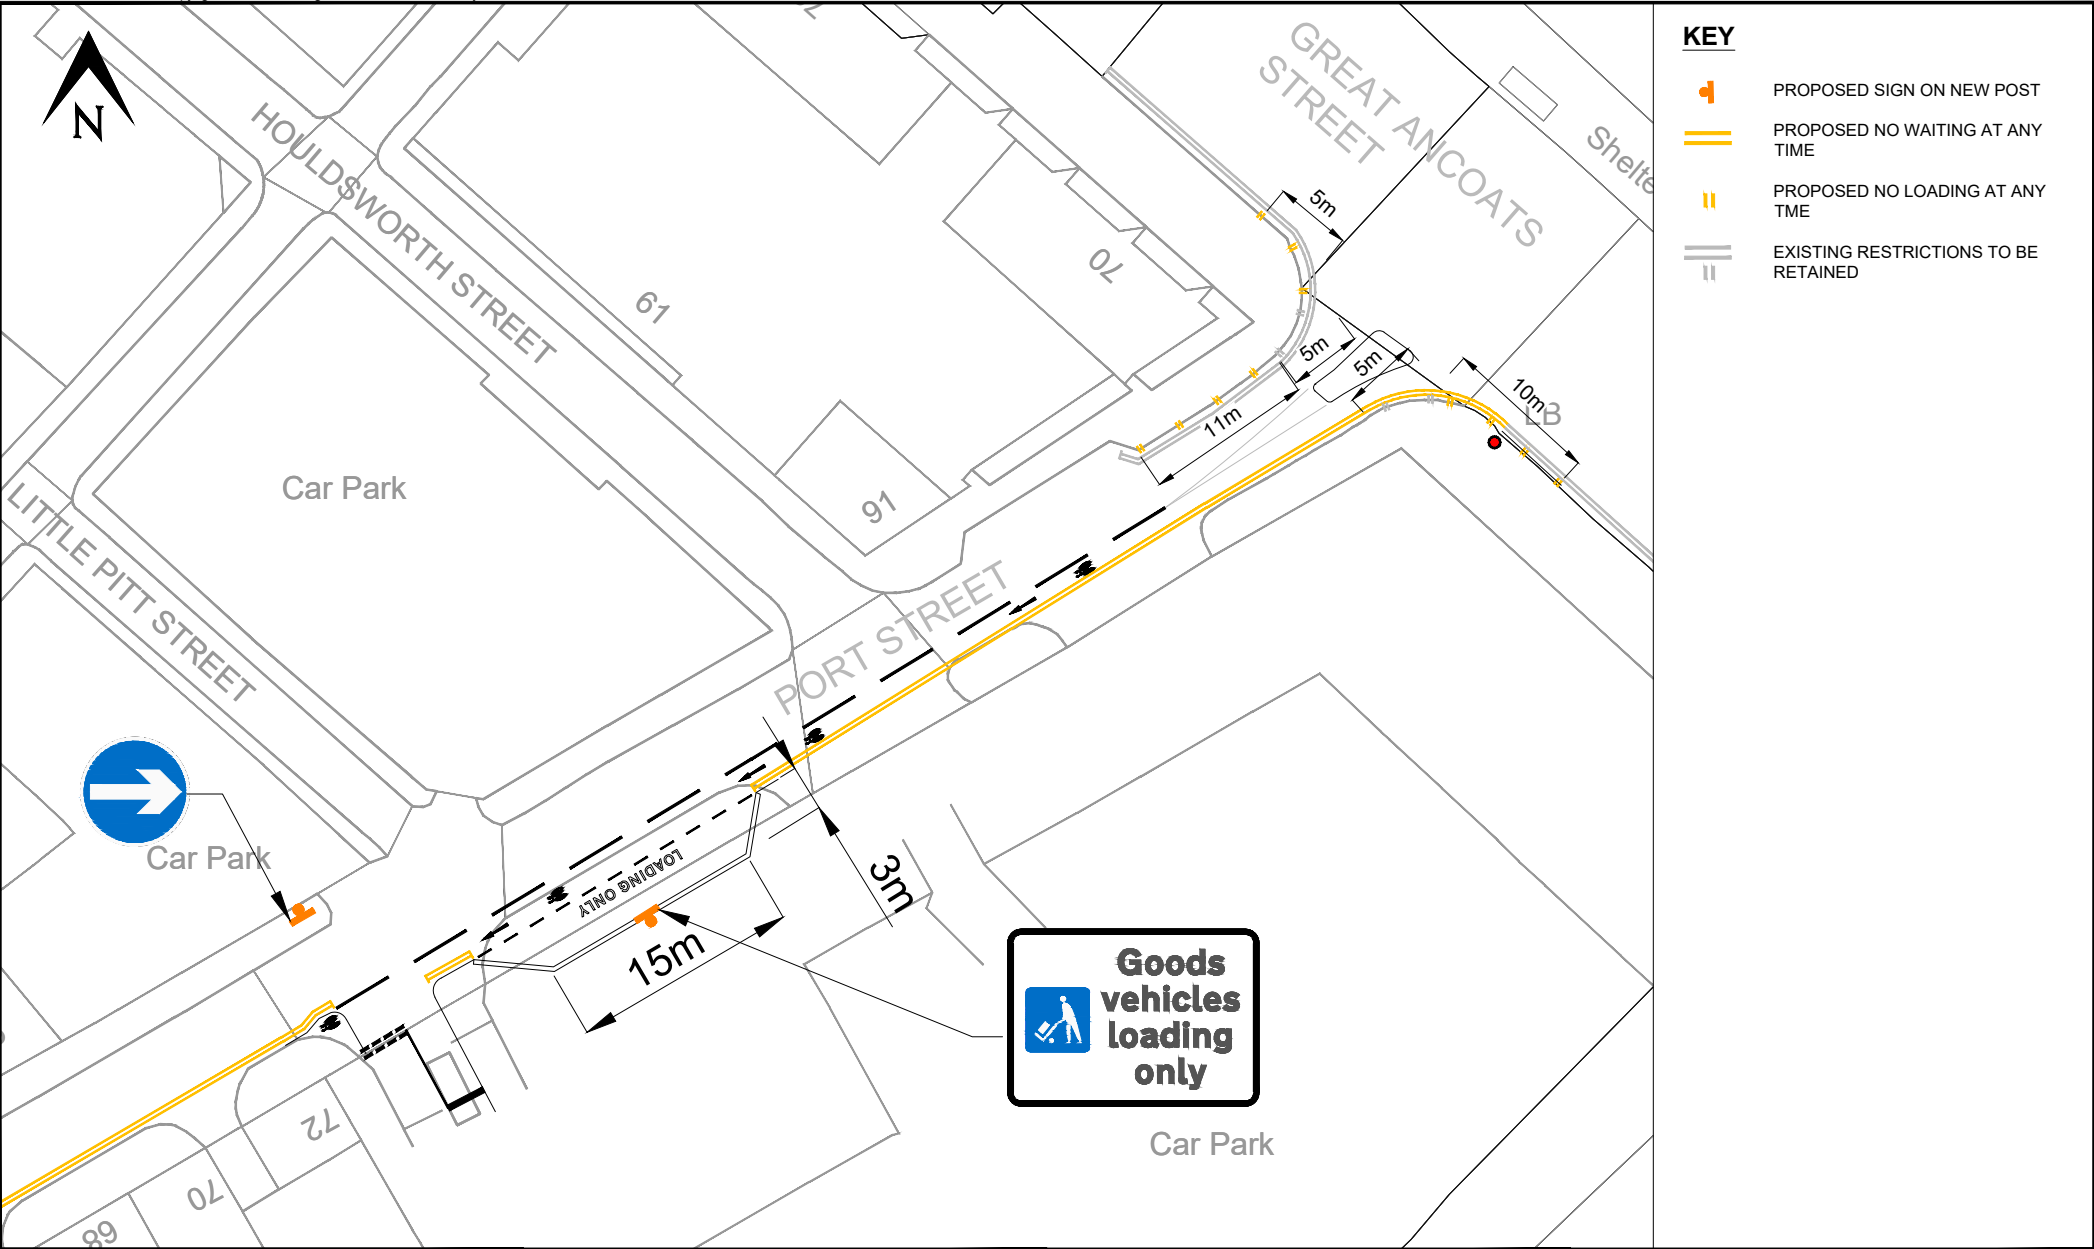

PROJECT TITLE		DRAWING TITLE		Highways Neighbourhoods Directorate PO Box 532 Town Hall Manchester M60 2LA				DRAWING NUMBER		REV	
ONE PORT STREET SECTION 278		PROPOSED TROs		MANCHESTER CITY COUNCIL				210623T-MCC-OPS-1200-001		-	
SIZE A4		SCALE 1:500		DATE 23/09/2024	DRAWN JW	CHECKED AP	APPROVED FL				