


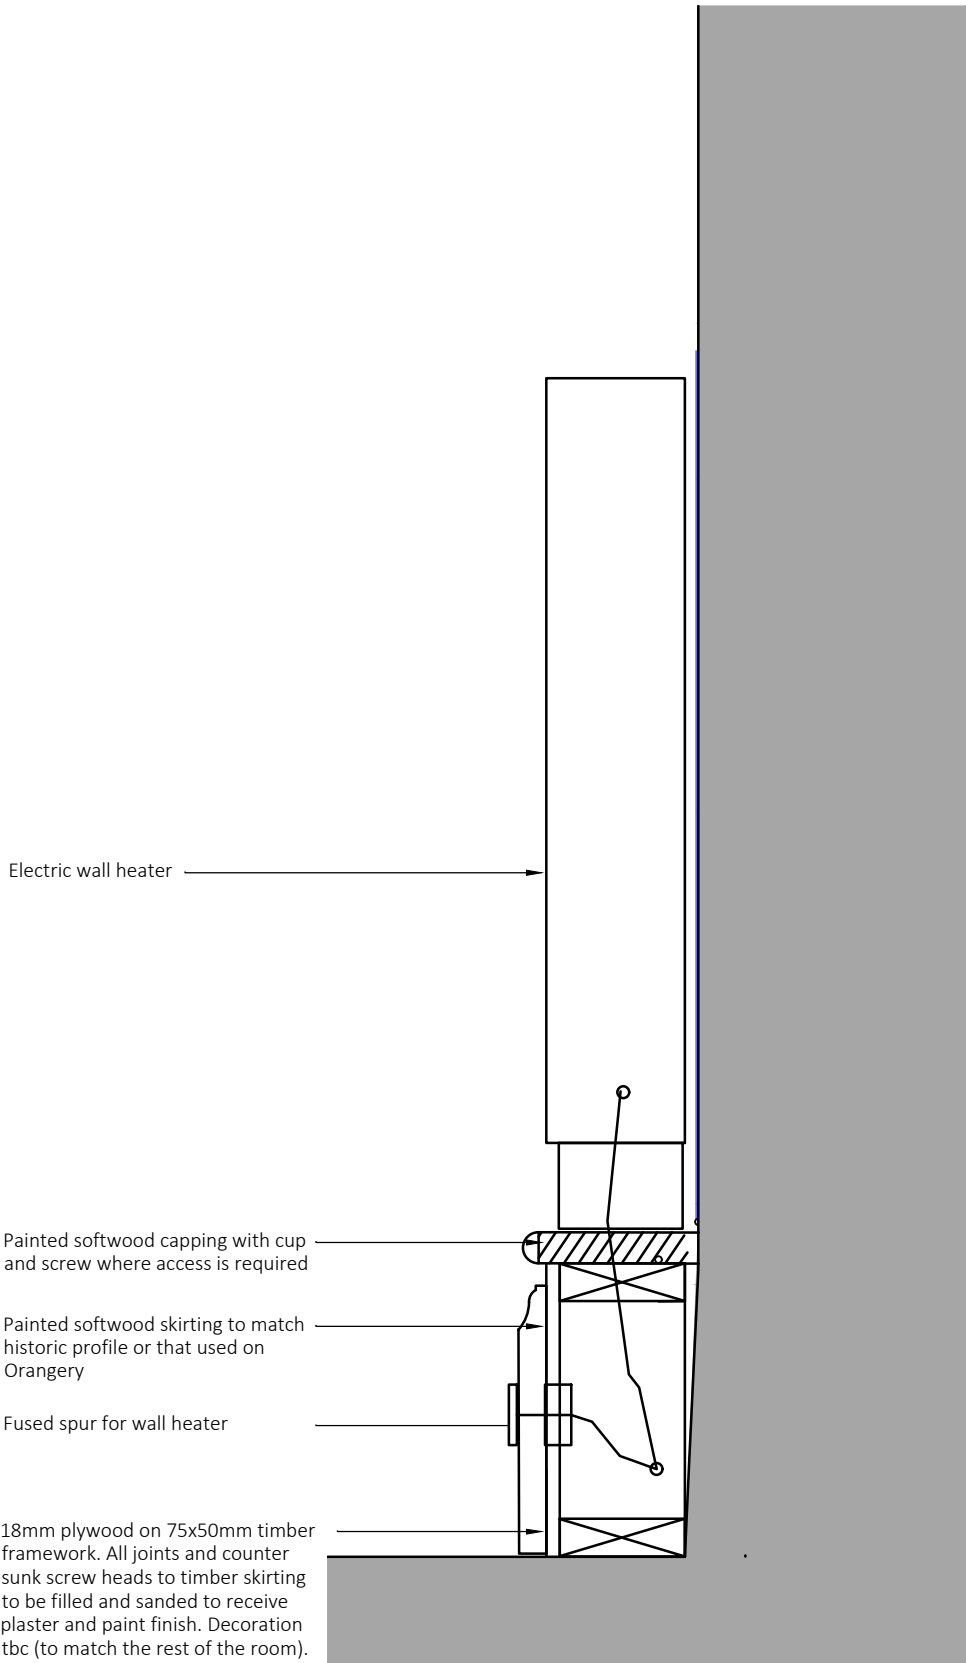

Proposed Detail F - Heating Service Boxing - Wall and Skirting Detail



Note:
Do not scale from this drawing.
Dimensions are to be checked on site.
If in doubt please ask.

Rev Date/Intls Details

© The moral rights of the author are hereby asserted.
This drawing and design is the sole property of Buttress Ltd and must not be reproduced without permission.
Buttress Ltd is Registered in England and Wales: 5363573

Buttress

41 Bengal St
Manchester
M4 6AF

T 0161 236 3303
E contact@buttress.net
W www.buttress.net

Project Title	Heaton Hall Farm
Client	MCC
Location	Manchester

Drawing Title	Proposed Low Level Service Boxing
---------------	-----------------------------------

Date	06.25	Scale	1:10
Checked	SK	Orig Paper Size	A3

Status Information

Drawing ref	Job No	Drawing No	Revision
10118BA	ZZ 00	DR A	(27)004 P1