Do not scale off this drawing. All dimensions to be checked on site prior to manufacture and construction. This drawing is the property of Bradley Architecture Ltd and should not be reproduced without permission. All discrepancies to be brought to the attention of the architect immediately. This drawing to be read in conjunction with the specification / bill of quantities and related drawings

REVISIONS

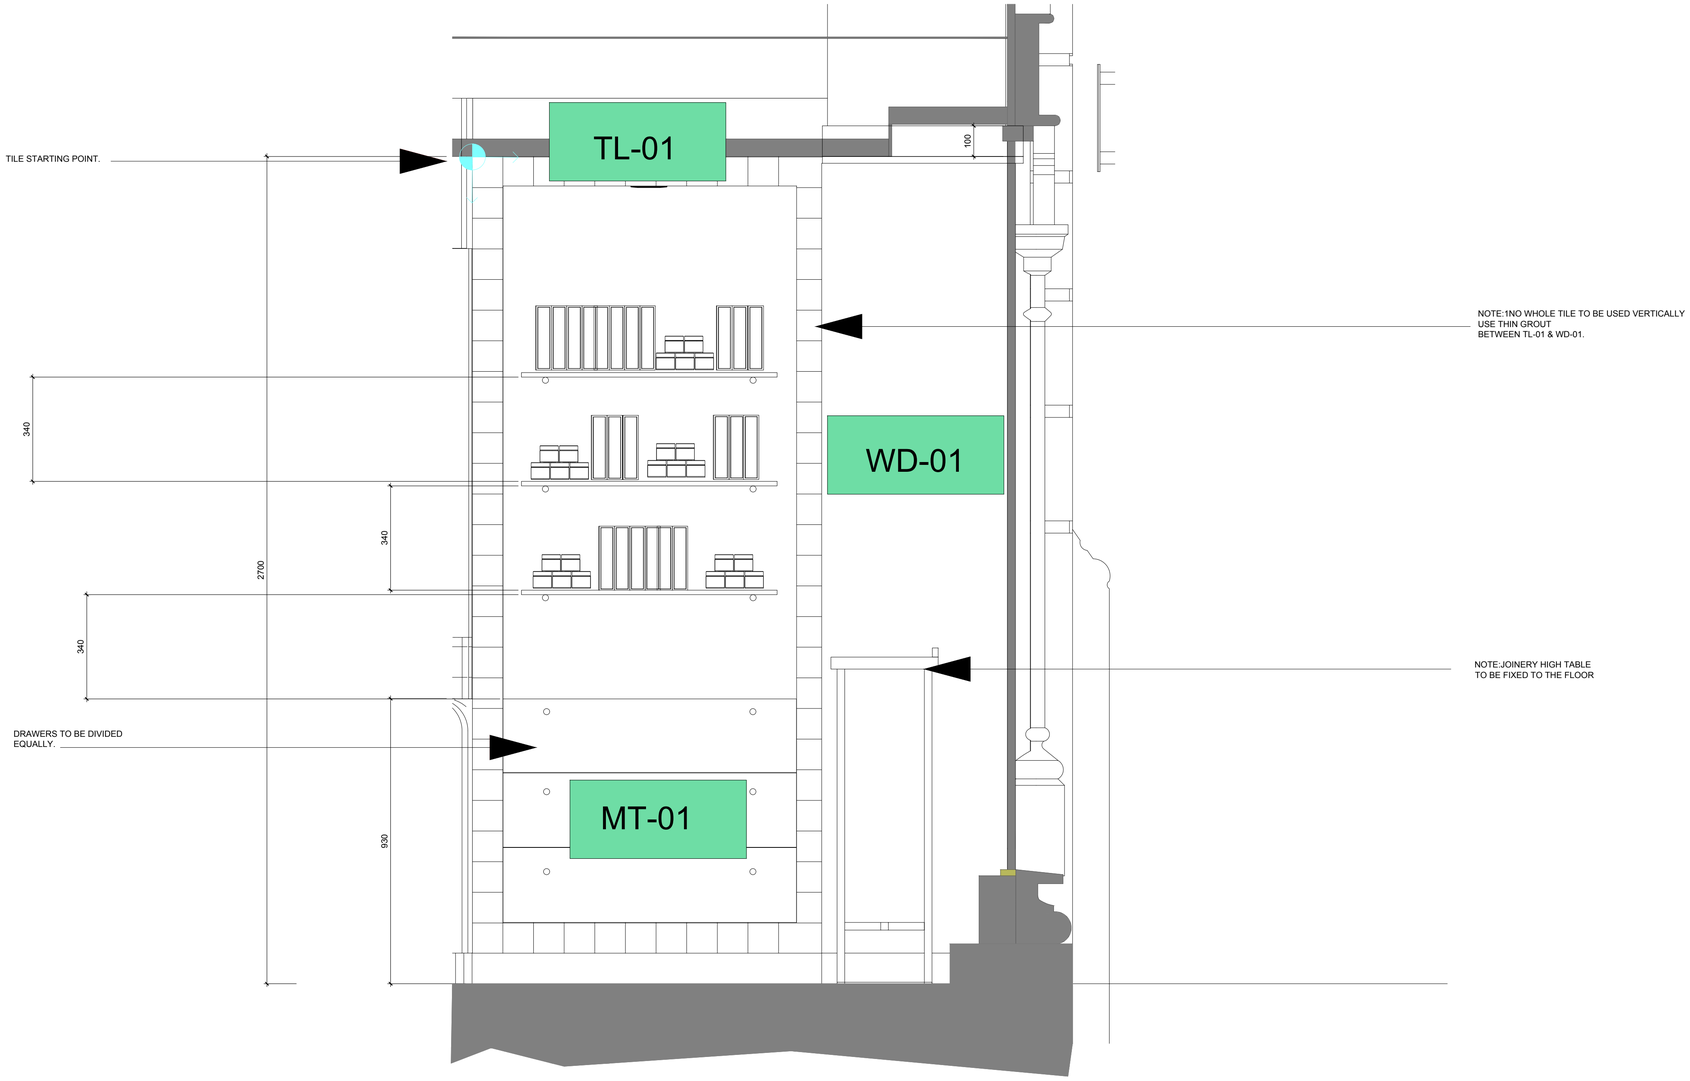

PROPOSED MERCHANDISE UNIT.

WALL FINISHES:

TL - 01
MERAZZI
ZELIGE GESSO
(9.85 cm X 9.85 cm)
GLOSSY
GROUT:GENTLE DAWN

WD-01
CHERRY WOOD
LACQUERED
10% SHEEN

MT-01
STEEL
POLISHED STAINLESS
STEEL

BLANK STREET

bradley | architecture

BLANK STREET

131 PORTLAND ST.
MANCHESTER

PROPOSED MERCHANDISE UNIT

MAY 25	1:10 @ A1
BS01	AV06

7 CLAREBANK CRESCENT, EDINBURGH EH6 7NL – TEL: 0131 344 4267