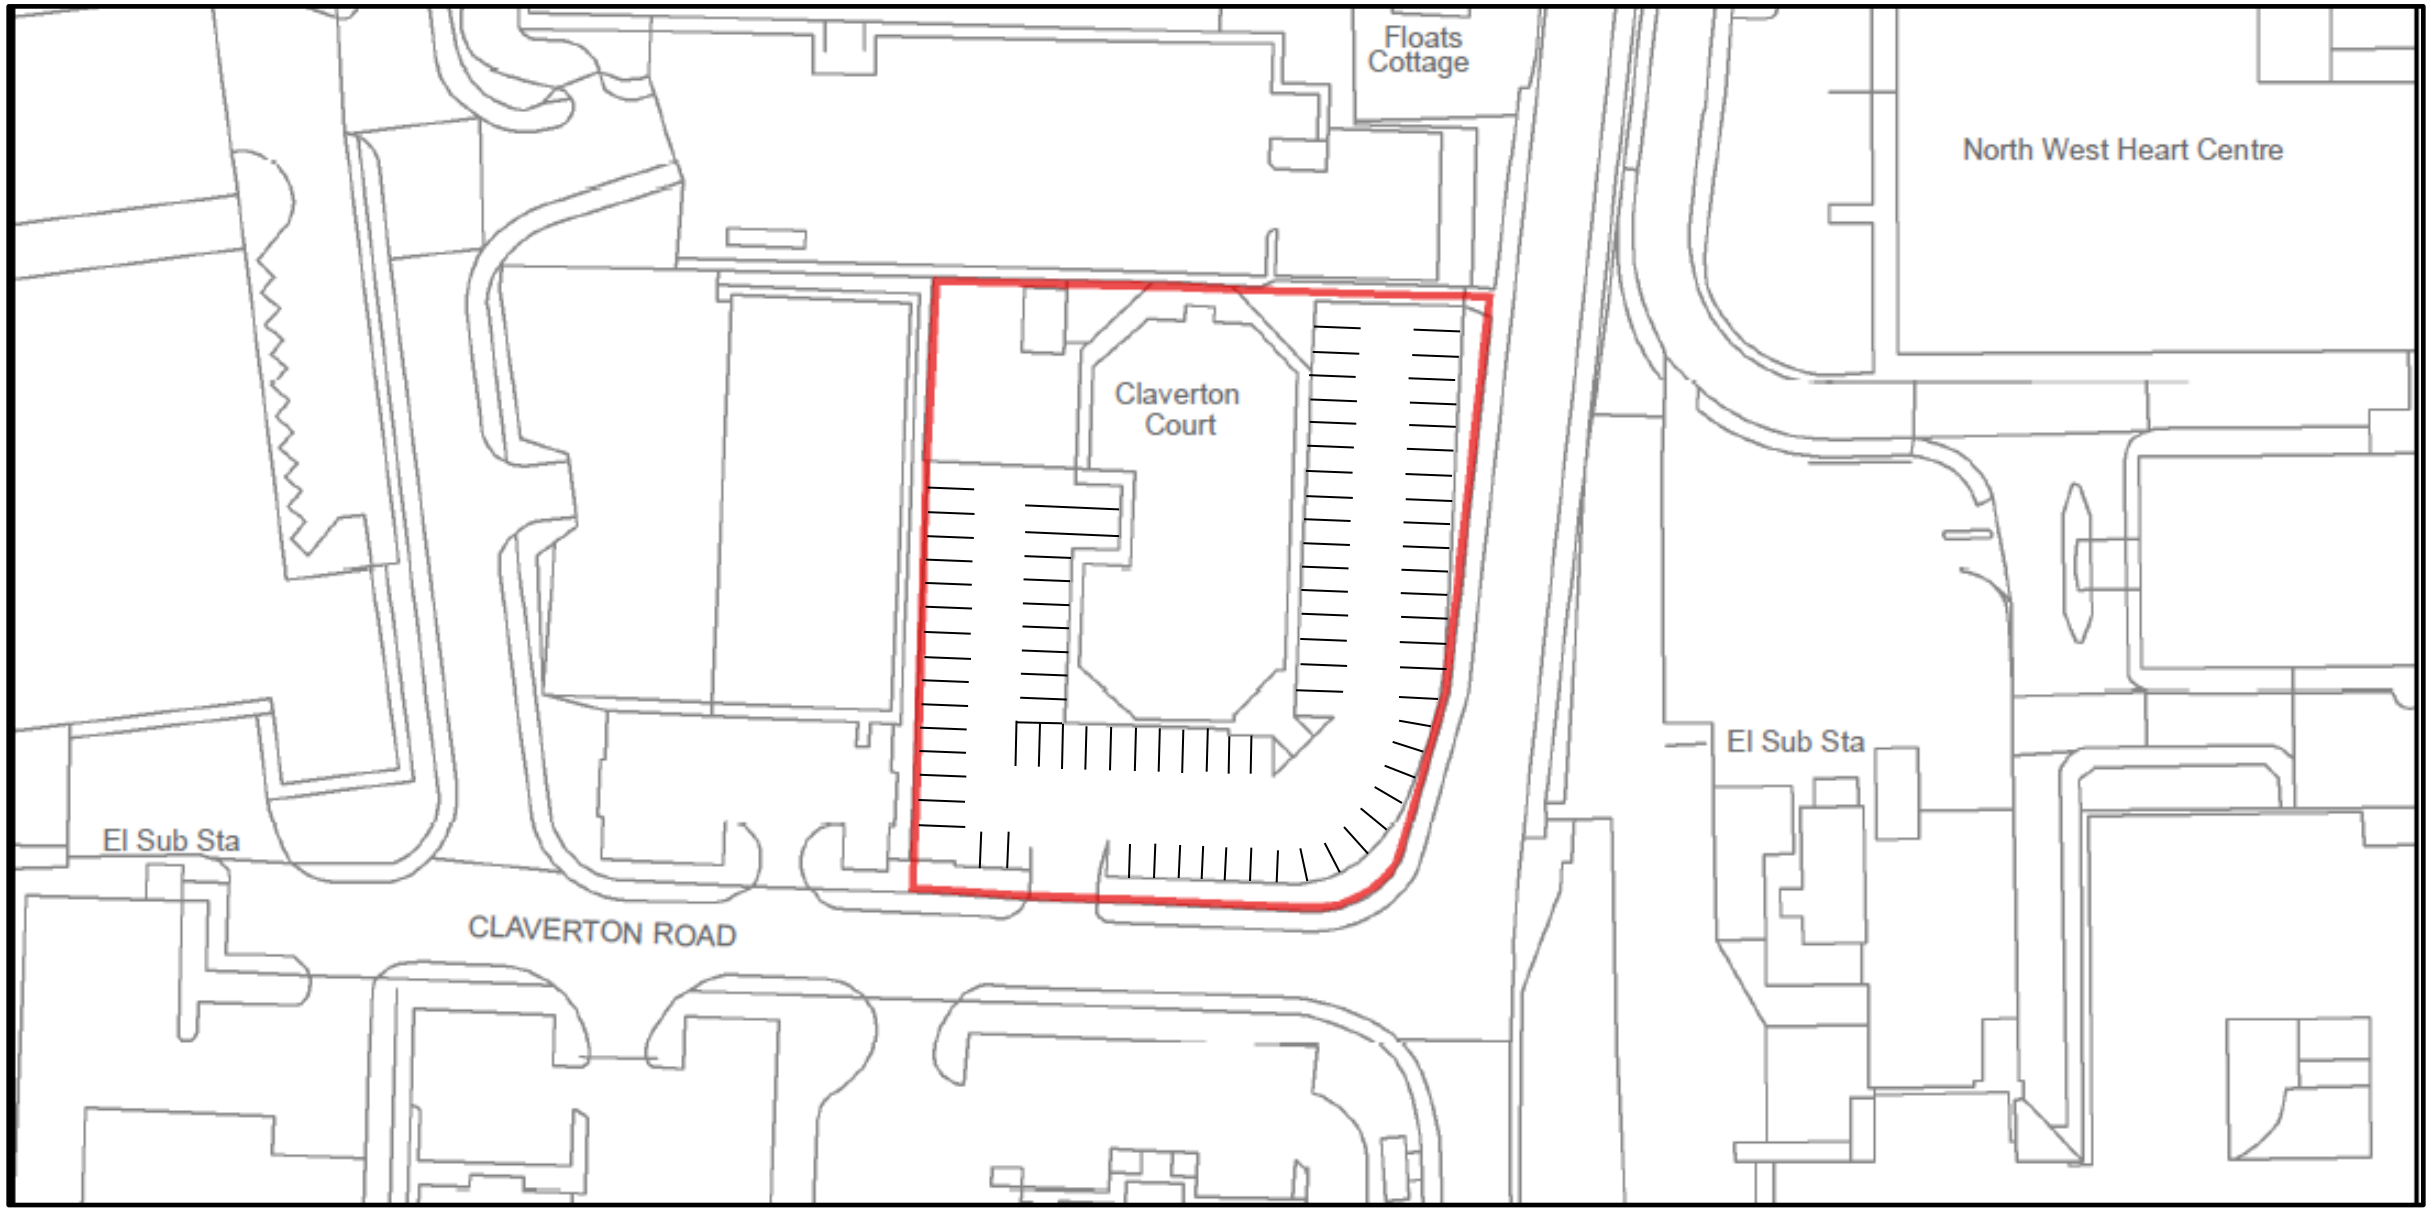



A4 Scale 1:1,250

Parking for 93 Cars