
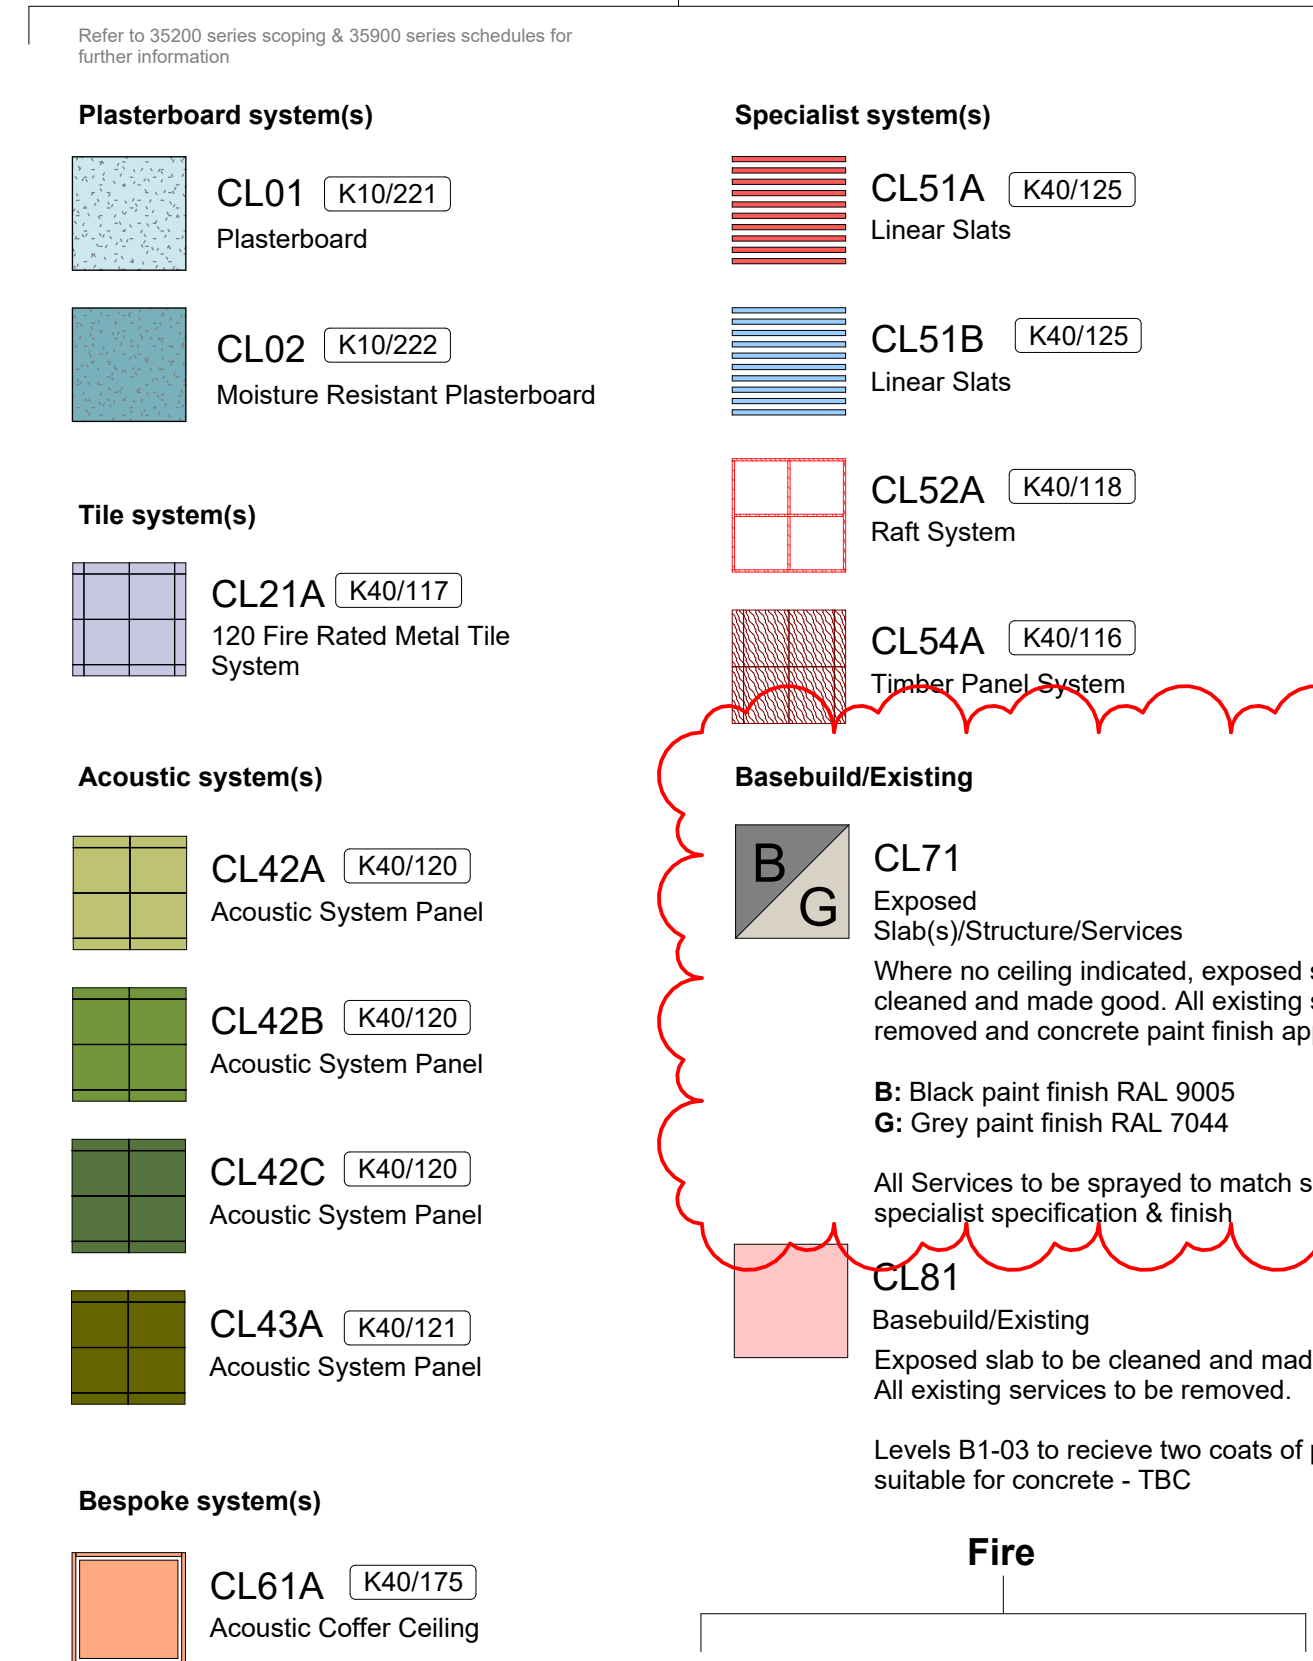
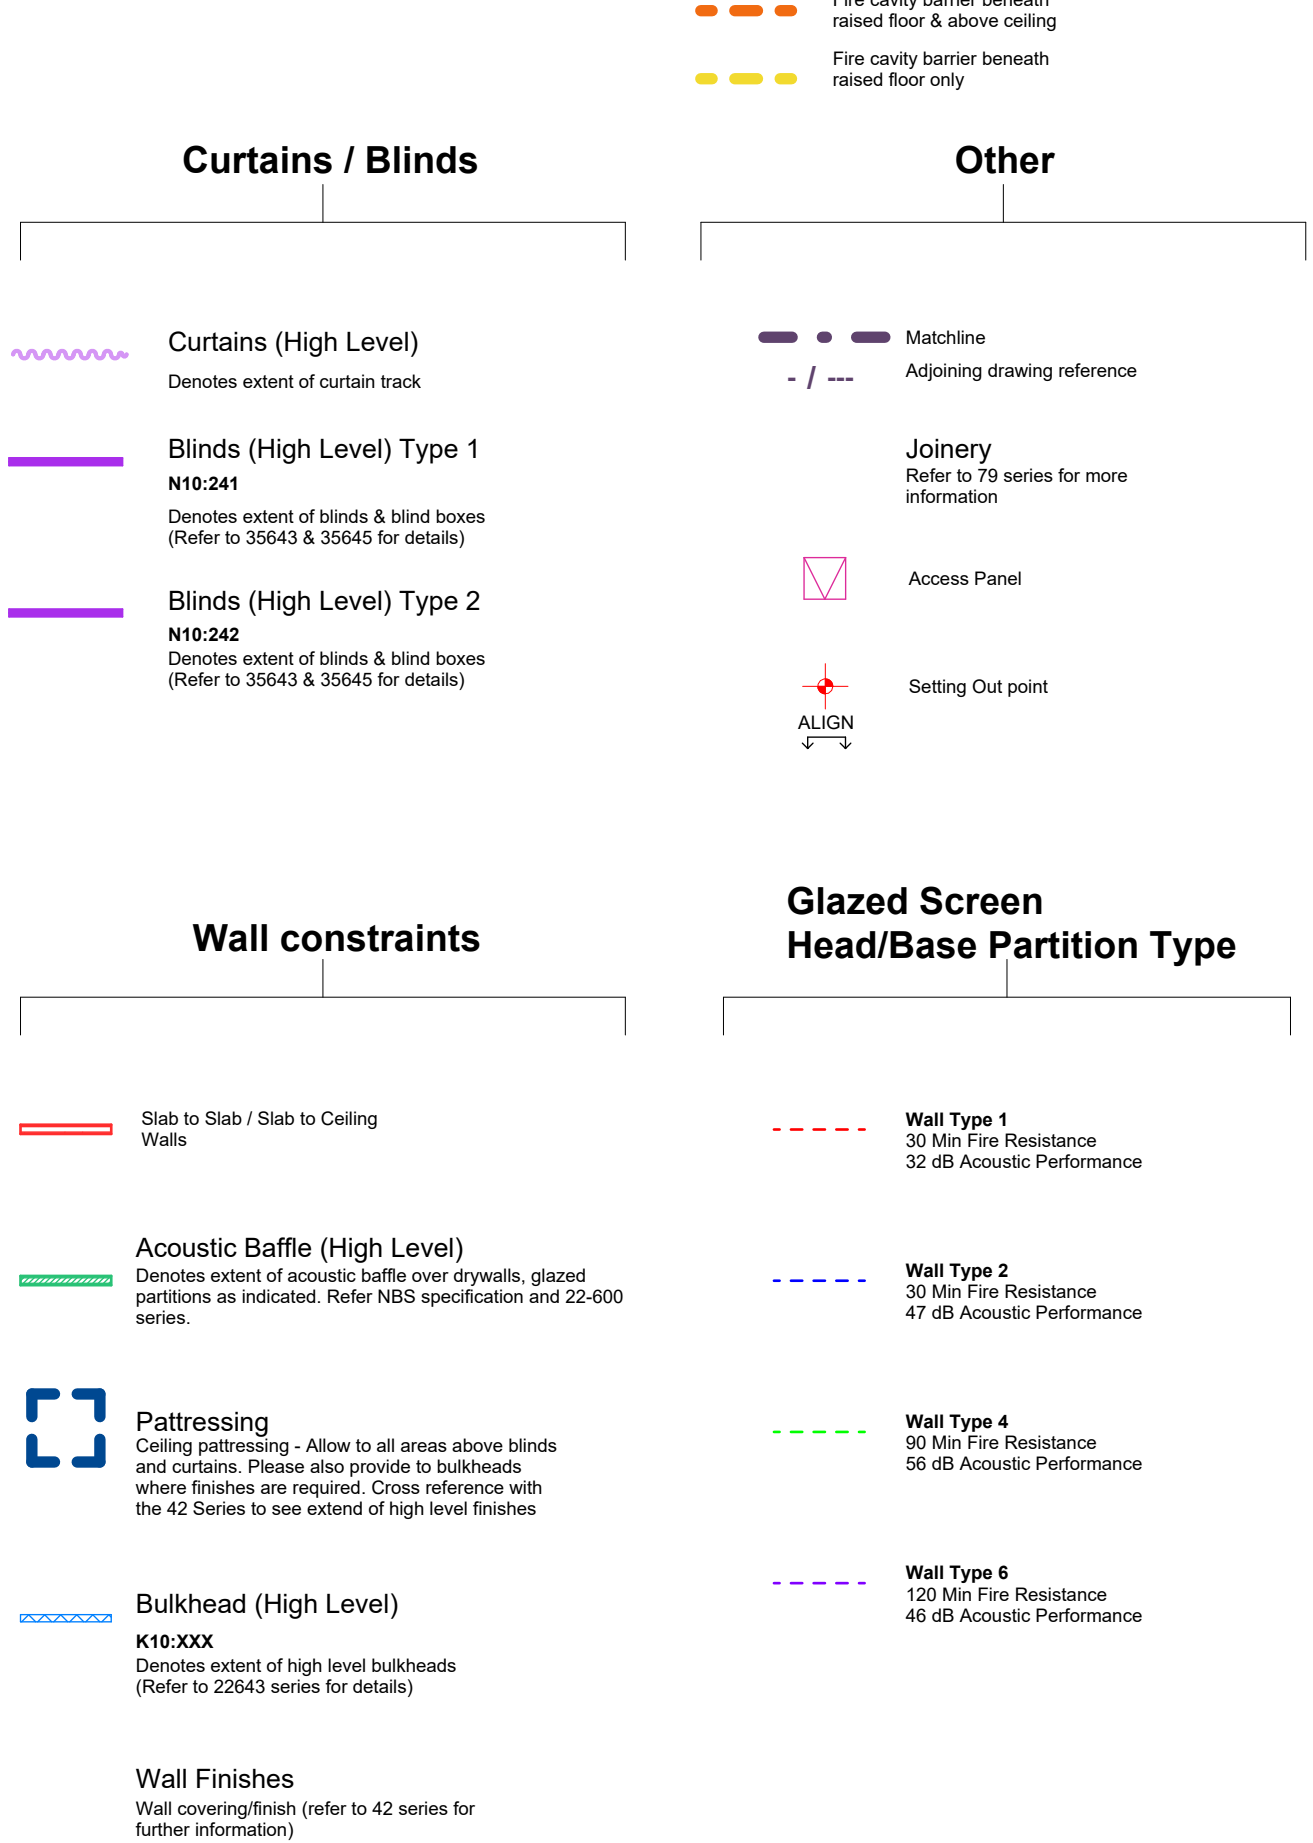


35 Series Ceilings Setting Out

Ceiling Categories

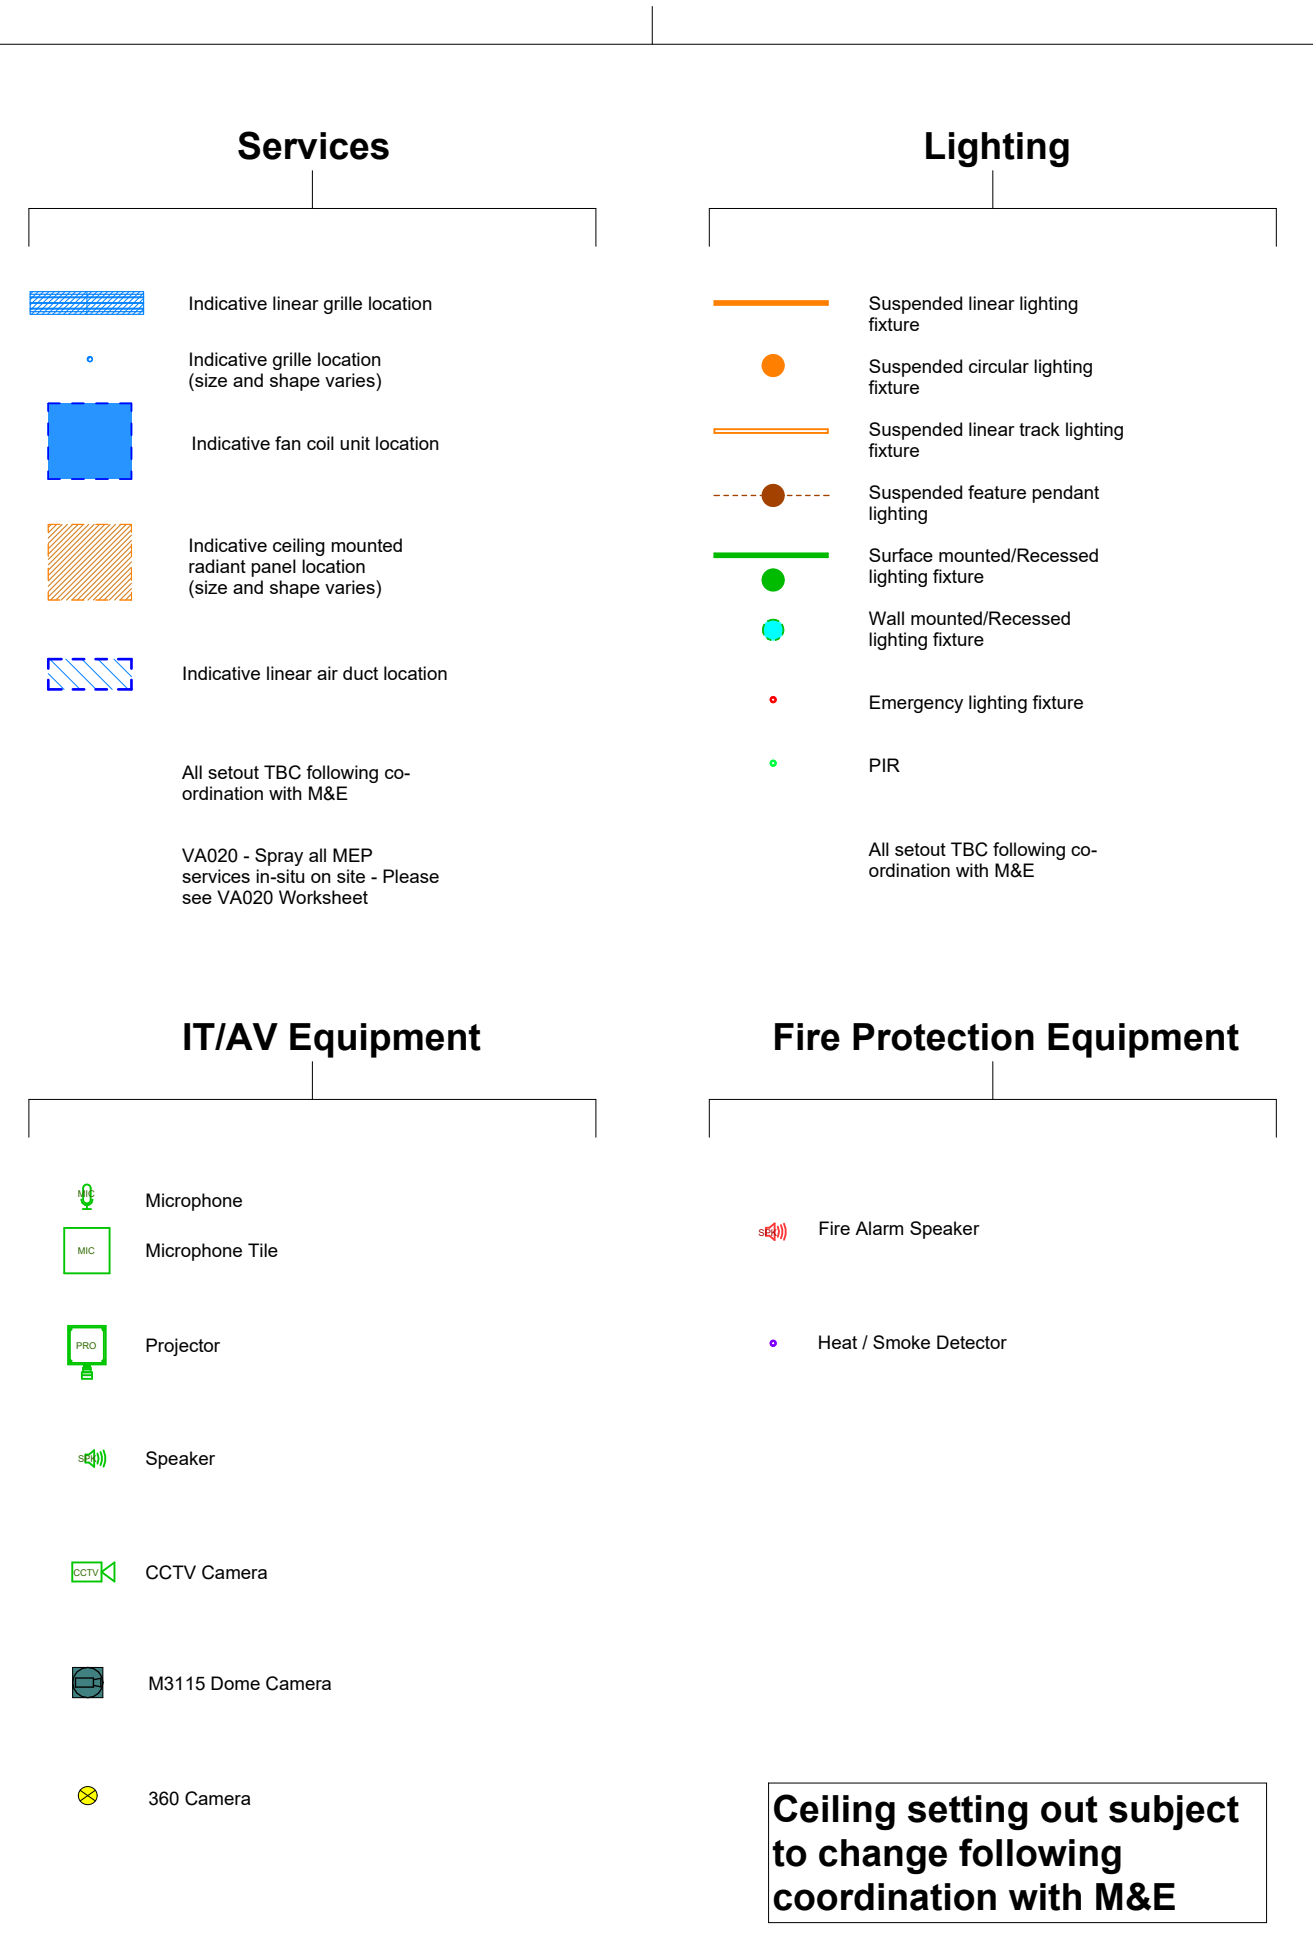

Note:
Concrete offers are based on historical information and are therefore indicative. Detailed survey to all soffits required. All dimensions to be checked on site.

© COPYRIGHT

The copyright in this drawing is vested in Sheppard Robson and no license or assignment of any kind has been, or is, granted to any third party whether by provision of copies or originals or otherwise unless agreed in writing.


DO NOT SCALE FROM THIS DRAWING

The contractor shall check and verify all dimensions on site and report any discrepancies in writing to Sheppard Robson before proceeding work.

FOR ELECTRONIC DATA ISSUE

Electronic Data / drawings are issued as "read only" and should not be interrogated for measurement. All dimensions and levels should read, only from those values stated in text on the drawing.

KEY:

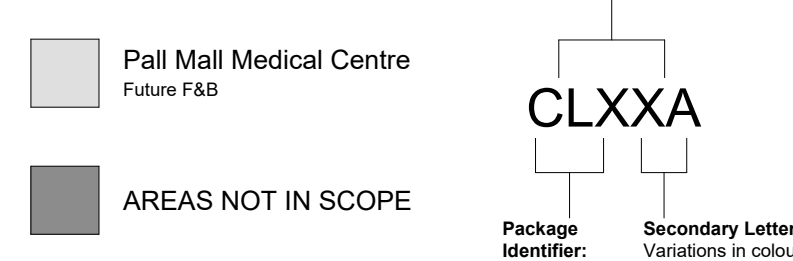

NOTES:

- Refer to 22300 series for Internal Wall Scheduling
- Ceiling heights subject to further co-ordination with services engineer.
- Allow for patting out above curtains & blinds where required. Allow for patting where finish is also indicated.
- All dimensions to be checked on site and any discrepancies to be highlighted prior to construction.
- Acoustic requirements subject to further co-ordination with acoustic consultant.
- Further co-ordination required with MEP and lighting consultants.

CEILING CODES:

- CL01-20 Plasterboard
- CL01-20 Suspended Tile
- CL01-20 Acoustic
- CL01-20 Joist/Specialist
- CL01-20 Other
- CL01-20 Not Ceiling
- CL01-20 Basebuild/Existing

SRA LAYOUTS IDENTIFY SETOUT OF LIGHTING FIXTURES. REFER TO RELEVANT L0L OR ARTIN LAYOUTS AND SPECIFICATIONS FOR FULL DETAILS OF LIGHTING FIXTURES.

REV.

DATE

AMENDMENT

R01 12/07/2024 King Street RCP Preliminary Construction Issue

C01 20/12/2024 Construction Issue

C02 19/02/2025 Updated in line with client instructed change orders

NOTES


Please note that there are areas with limited access. Some areas may differ from the survey information. Structural Slab not surveyed, dimensions to be checked on site prior to construction. Proposals subject to detailed site investigation and opening up works.

All dimensions to be checked on site and any discrepancies to be highlighted prior to construction.

Pal Mail Court is Grade II Listed. If in doubt about any element of the works, please consult the Architect before proceeding. Any proposed works that deviate from this drawing are to be reviewed by the Architect prior to carrying out these works.

Special care to be taken when working adjacent to heritage features such as mosaic tiles or brick floors to stair cores, so as not to disturb or damage these features. Ensure adjacent elements are not damaged.

KEYPLAN

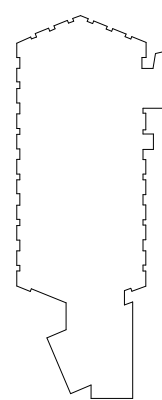

CLIENT



ID:SR
SHEPPARD ROBSON

27th Floor City Tower Piccadilly Plaza Manchester M1 4BT
T: +44 (0)161 233 8900 E: enquiries@sheppardrobson.com

PROJECT
Pal Mail Court

SCALE:As DATE 19/02/2025 CHECKED ZJW EG ML
As indicated

Ceilings

- Level 06 Plan

- Setting Out: Zone 1

STATUS

A5

For Construction

DRAWING NO.

7240

REV.

C02

PURPOSE FOR ISSUE

For Construction

7240

REV.

C02

SR NO.

7240

REV.

C02

3 RCP Set-Out Principles Per Bay

1 : 50