




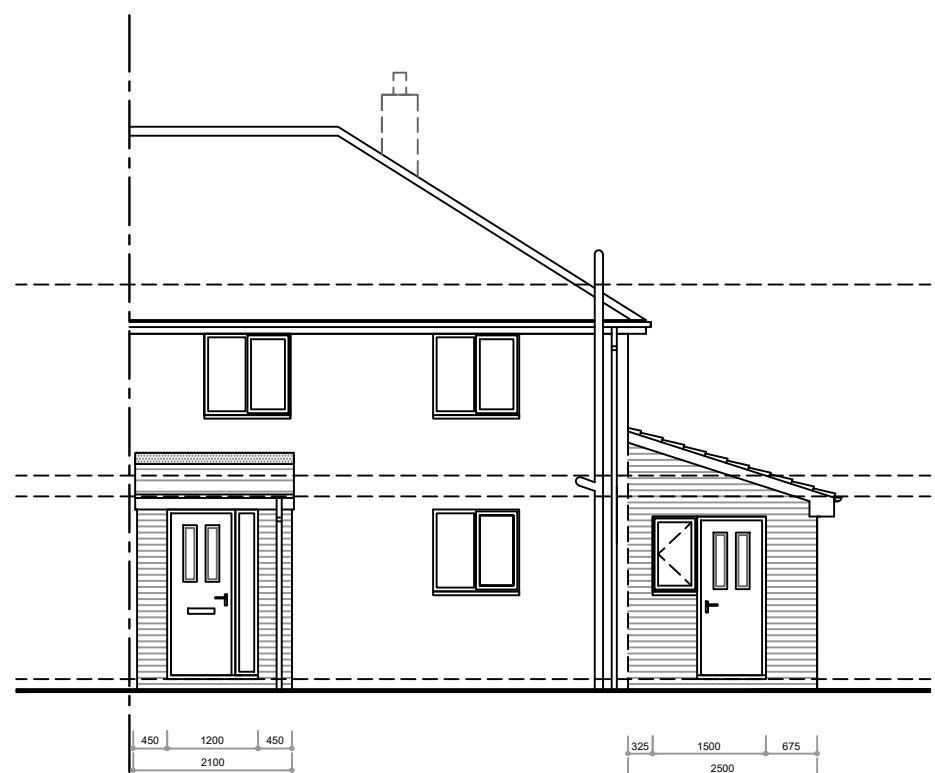


Front Elevation 1:100

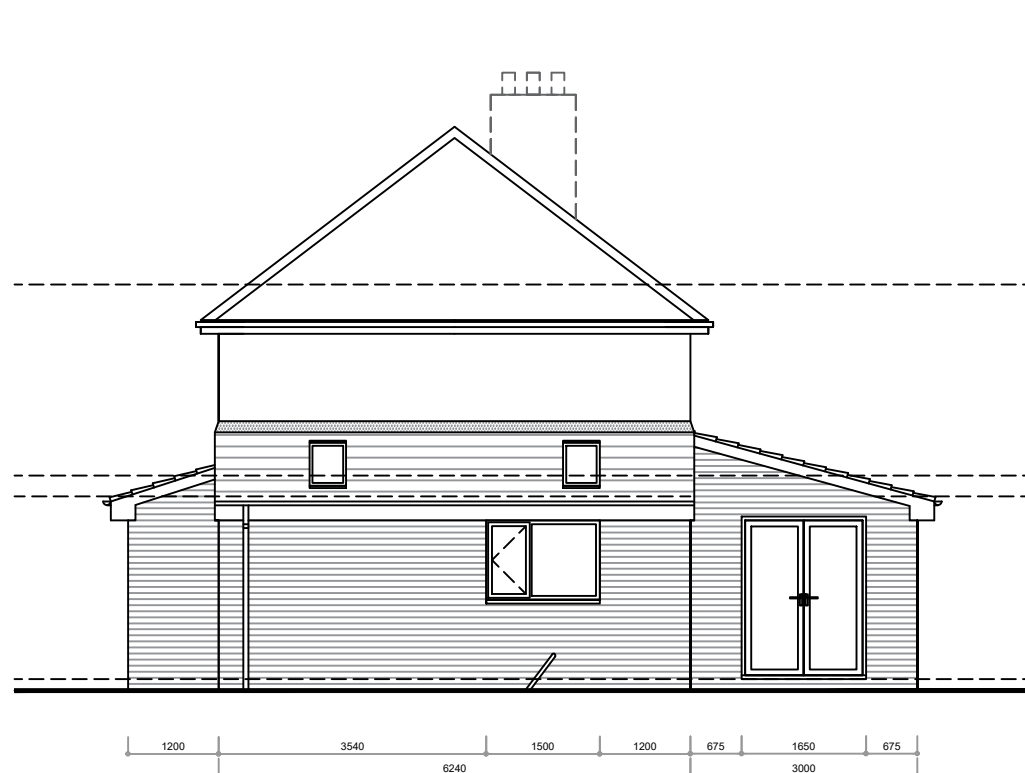


Right Elevation 1:100

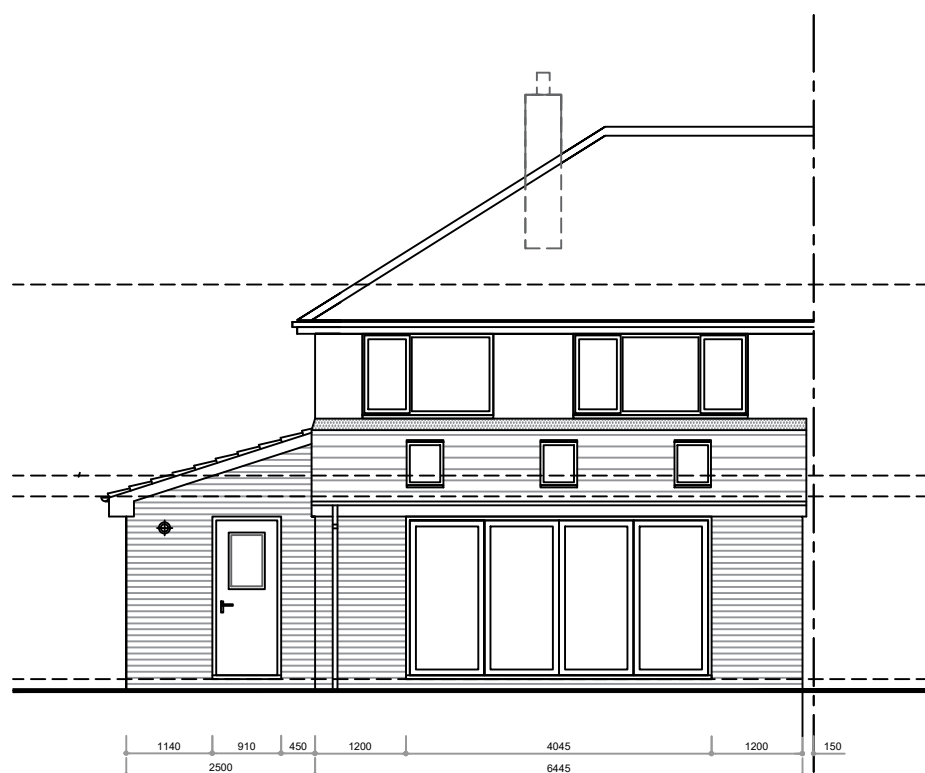


Rear Elevation 1:100

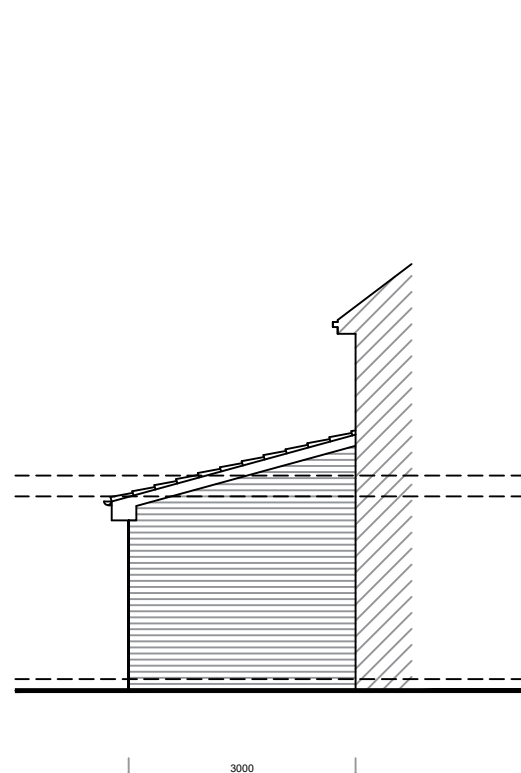


Left Elevation 1:100

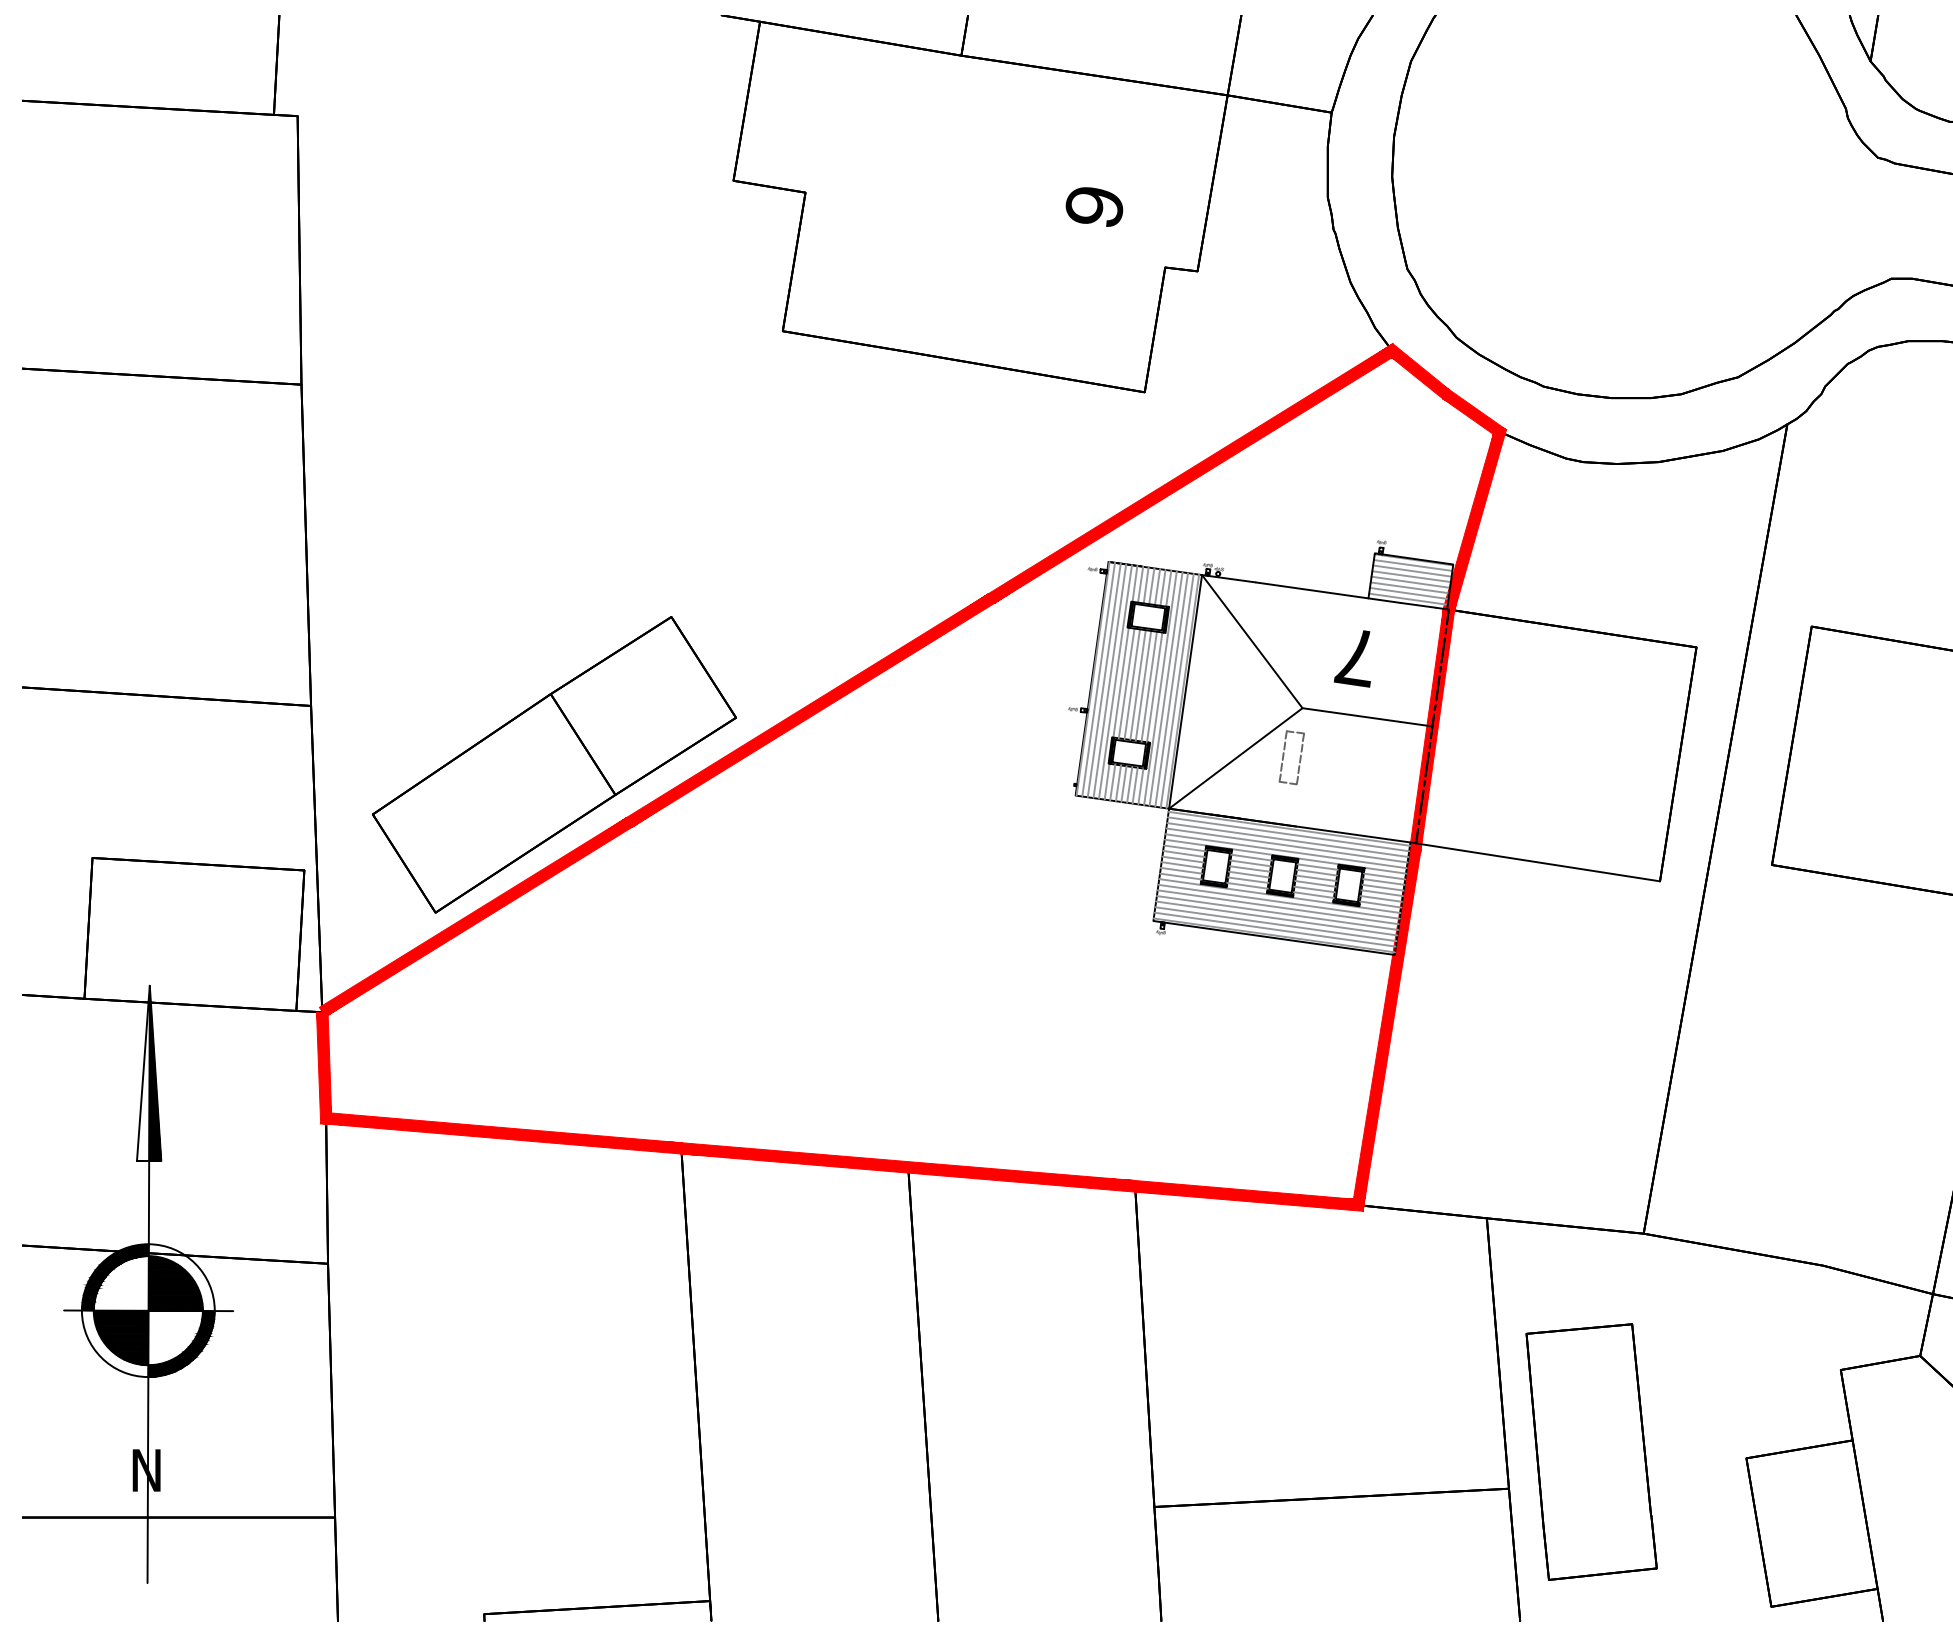


Site Plan 1:200

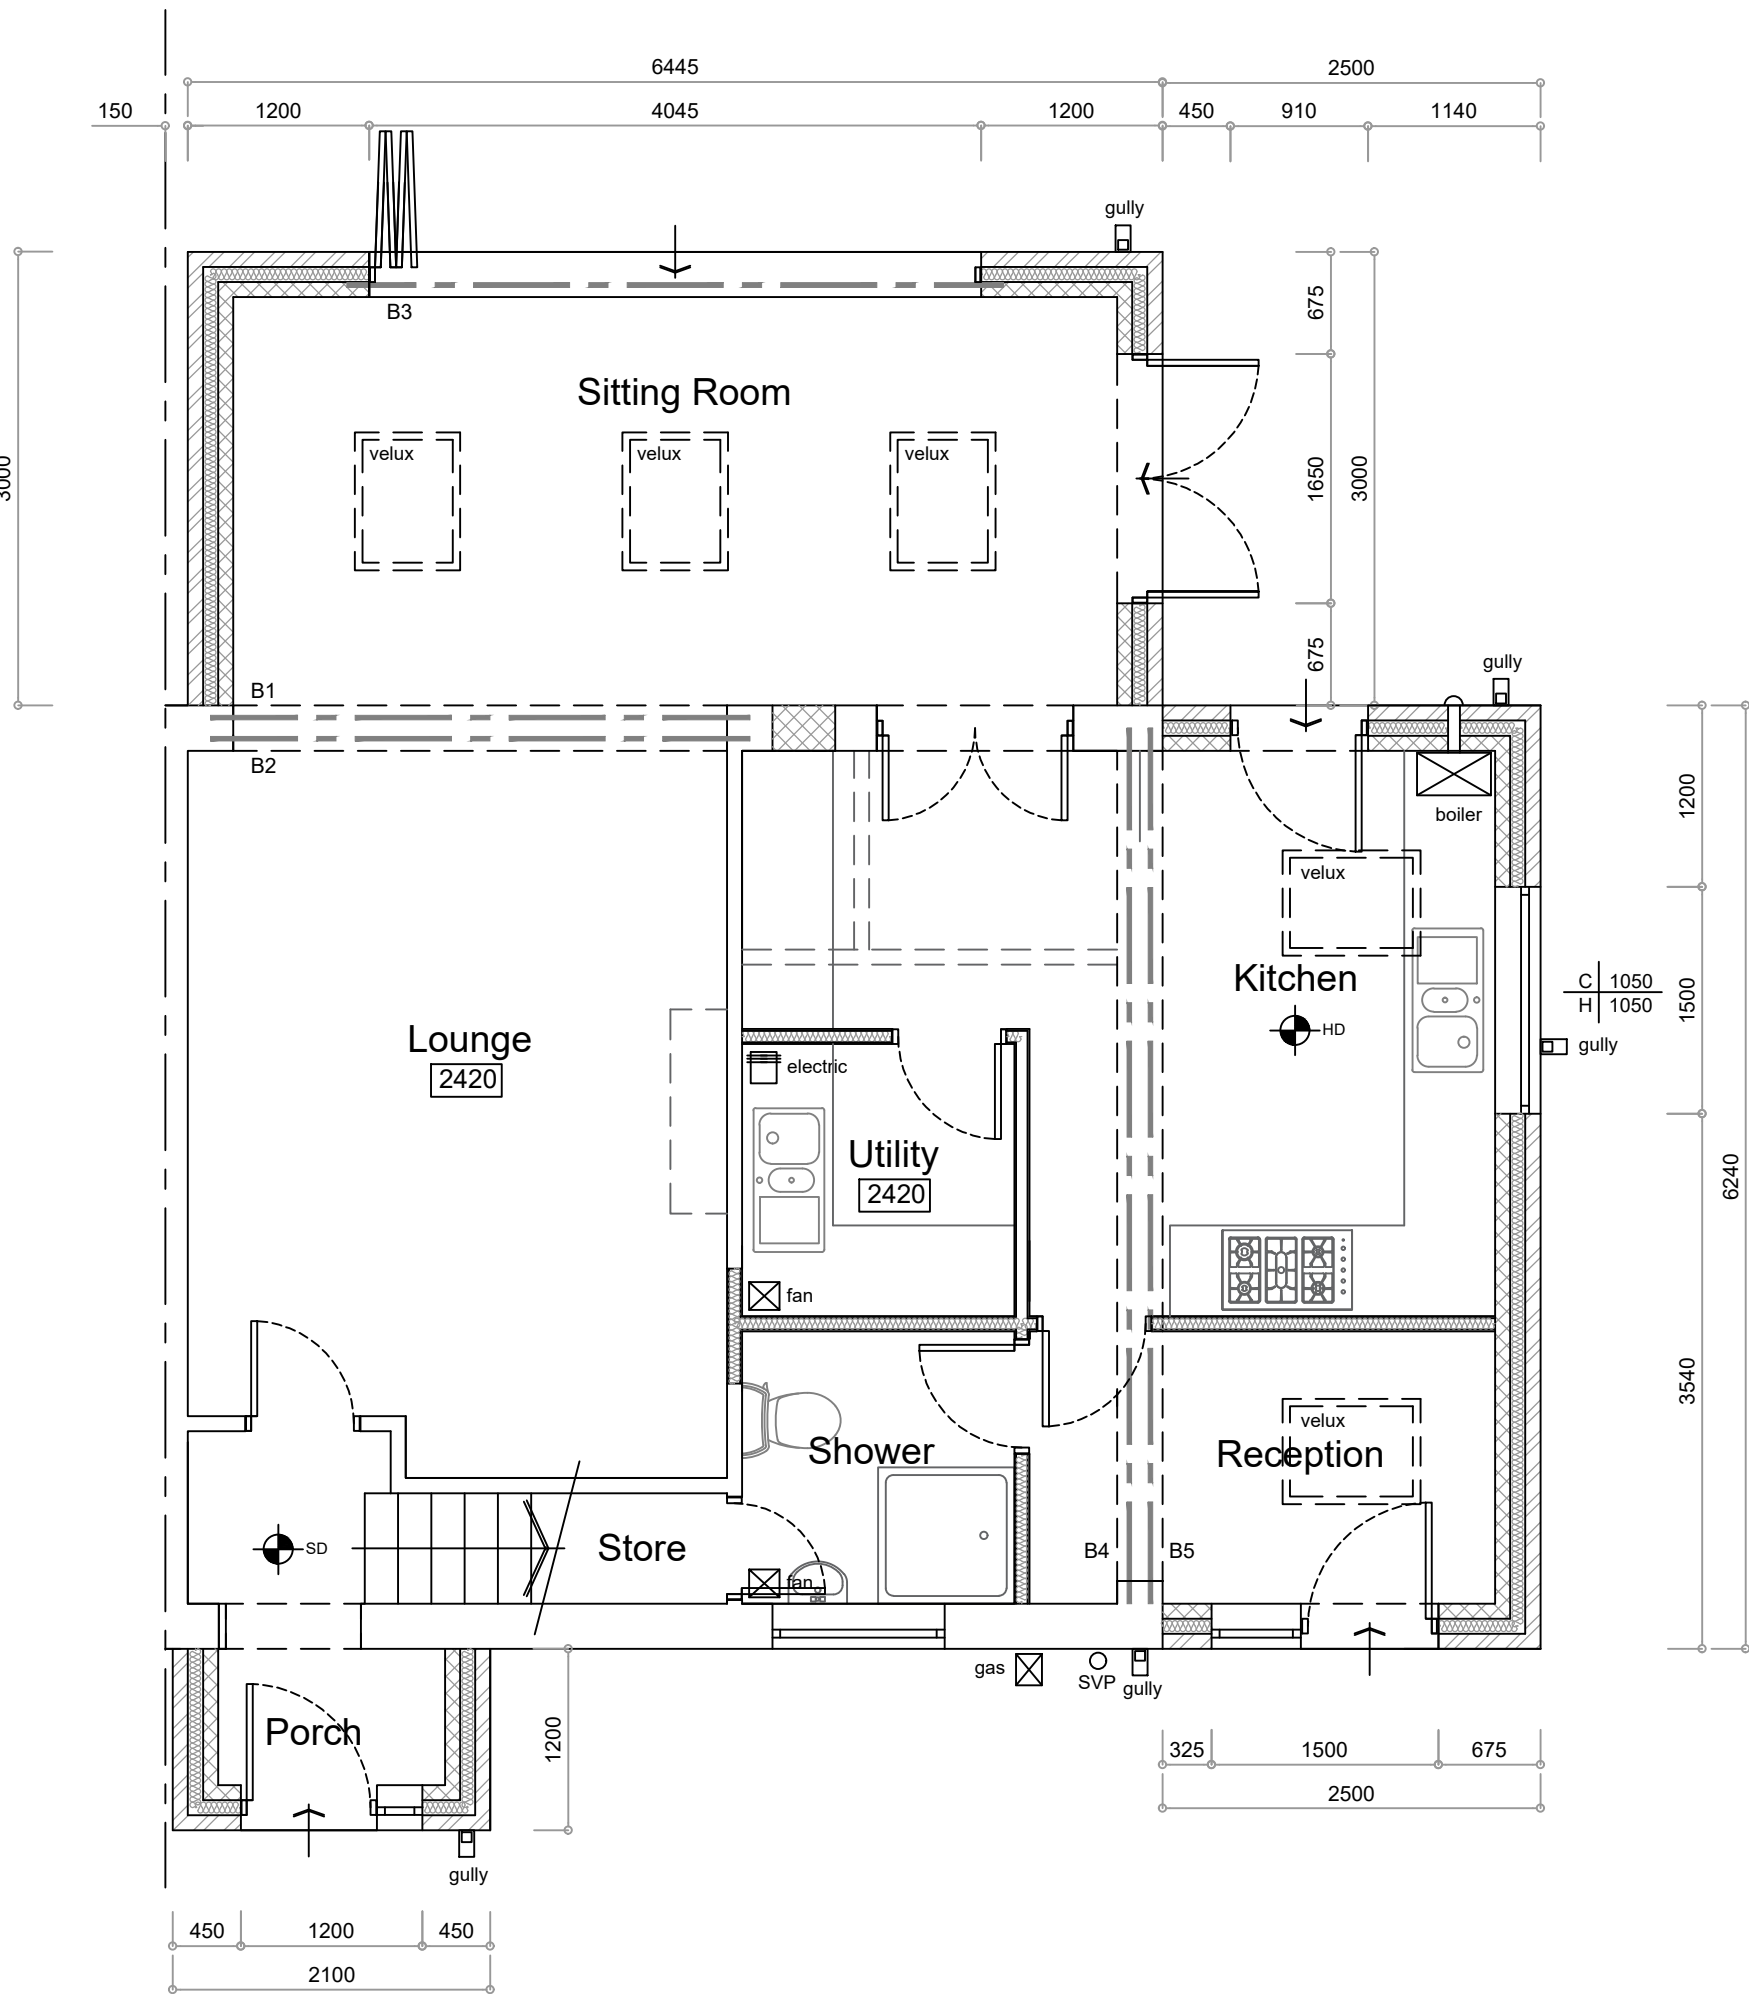

Ground Floor 1:50


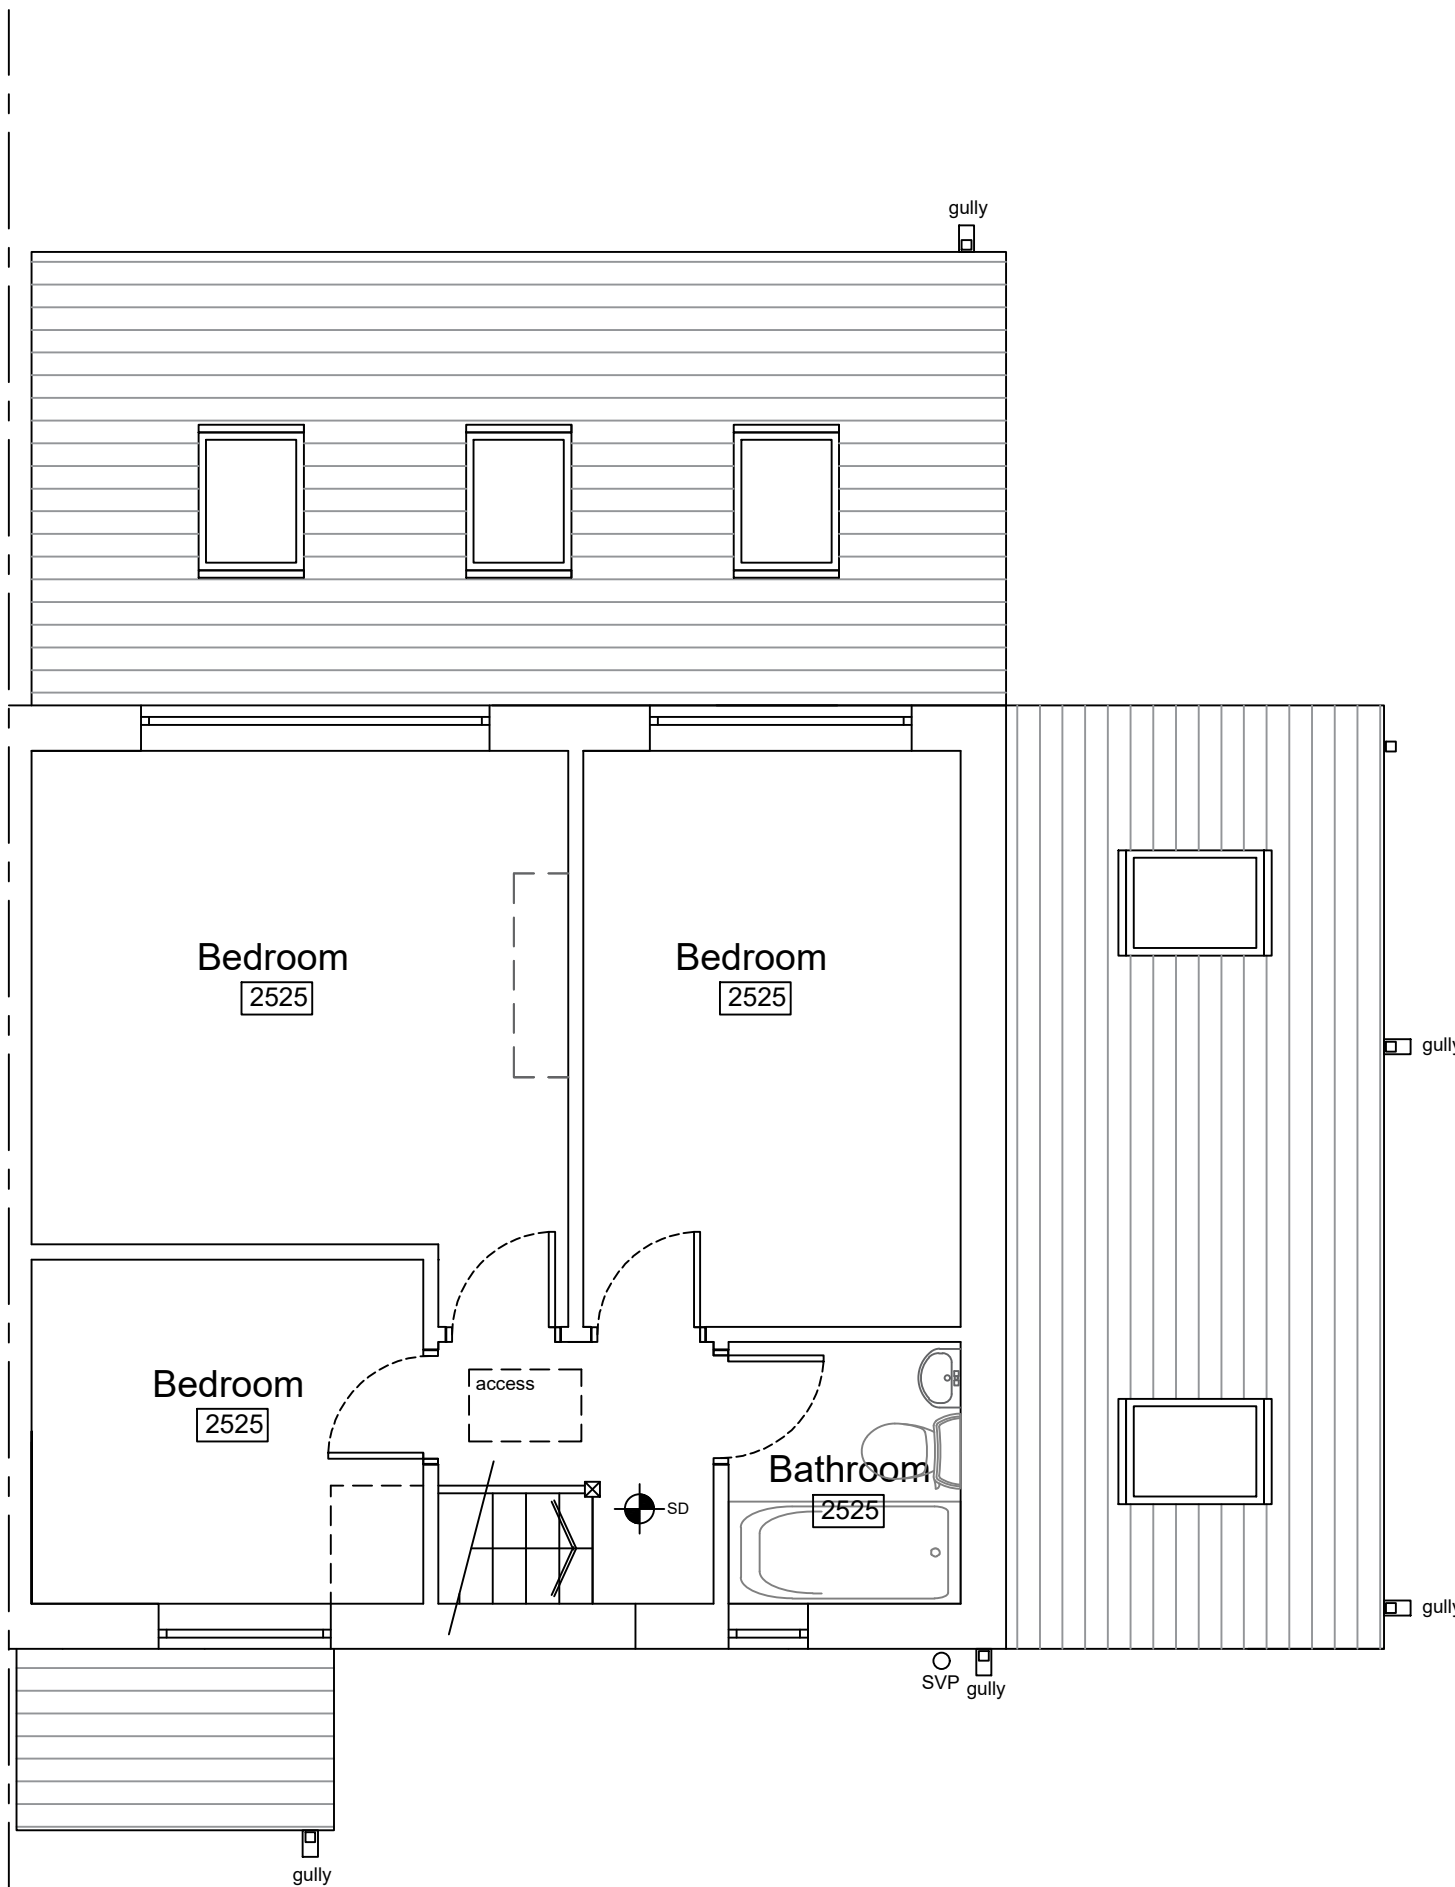


First Floor 1:50

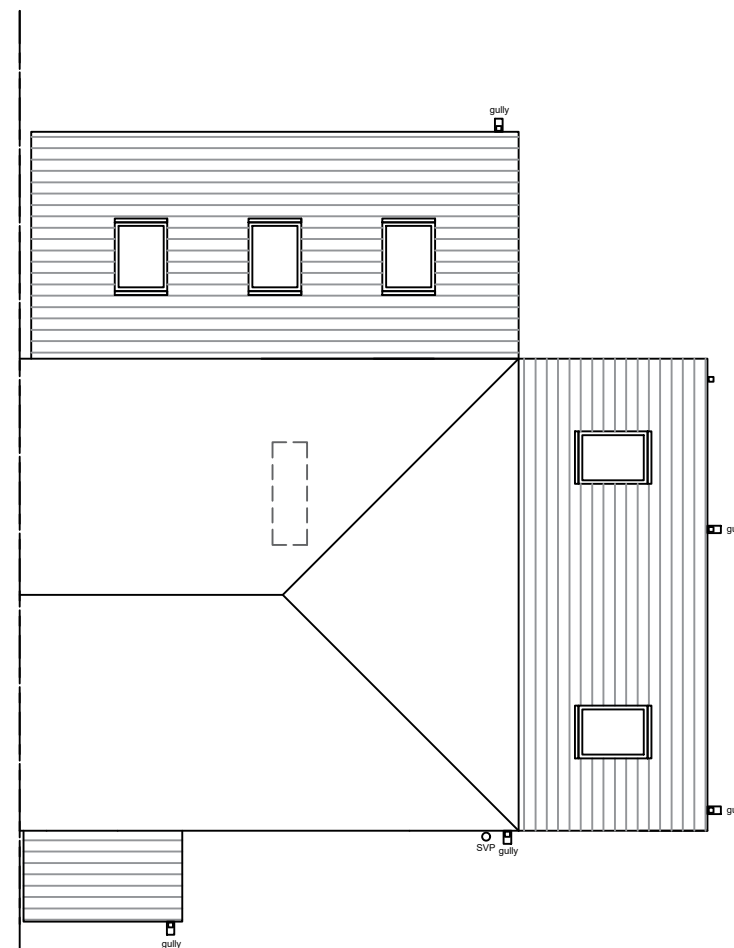

Roof Plan 1:100

7 DERRY AVENUE, WYTHENSHAW, MANCHESTER, M22 9UB

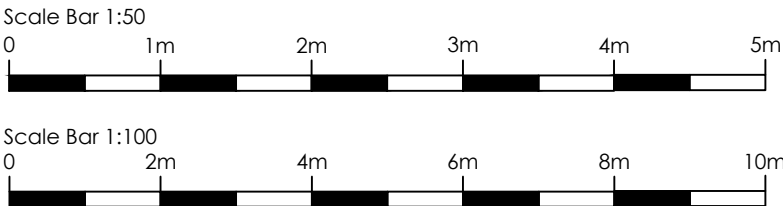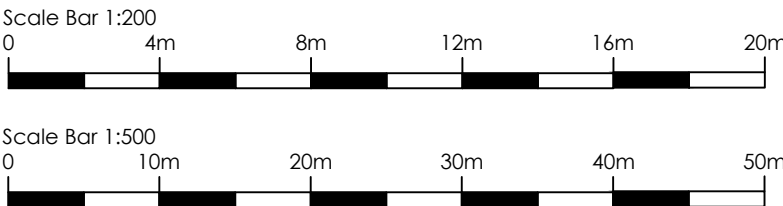

This drawing is the copyrighted. Contractors must check all dimensions on site.

Rev	Date	Description
A	22.04.25	Planning validation amendments

job	7 Derry Avenue, Wythenshawe, Manchester, M22 9UB
date	03/25
title	Proposed Plans & Elevations
scale	1:100 1:50 @ A1
revision	

job	TBC
date	03/25
scale	1:100 1:50 @ A1
revision	

02