

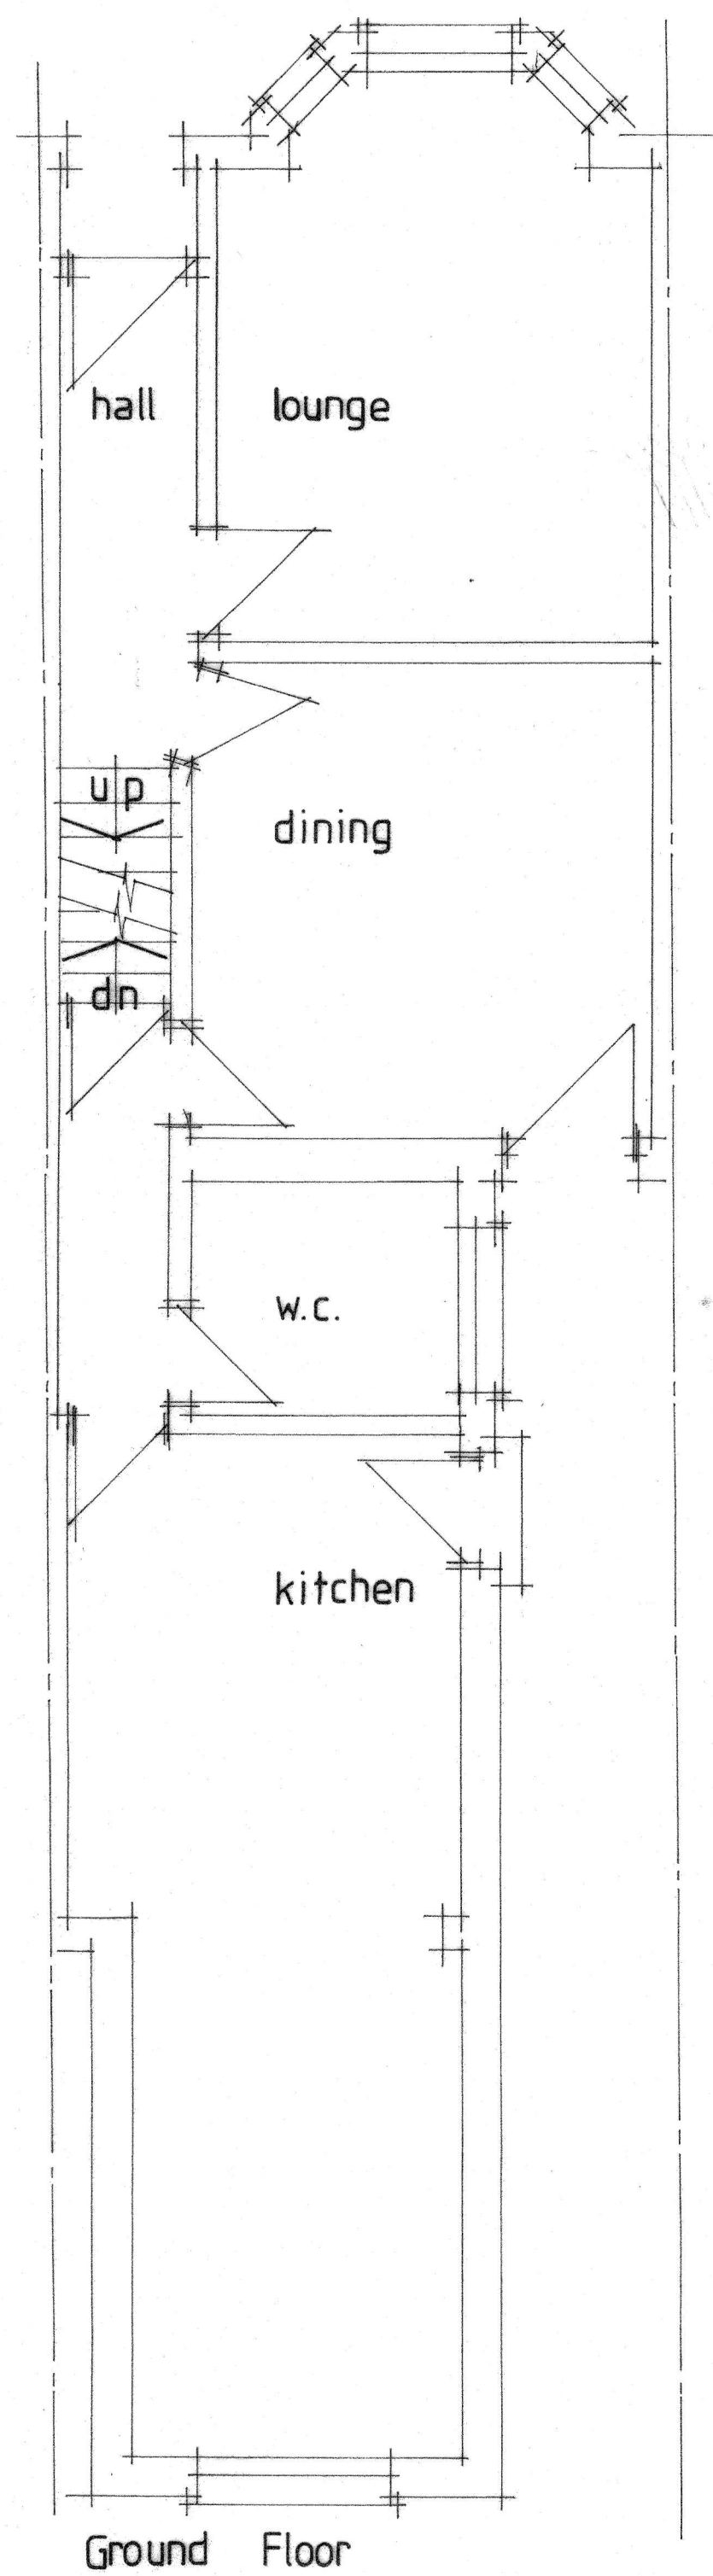
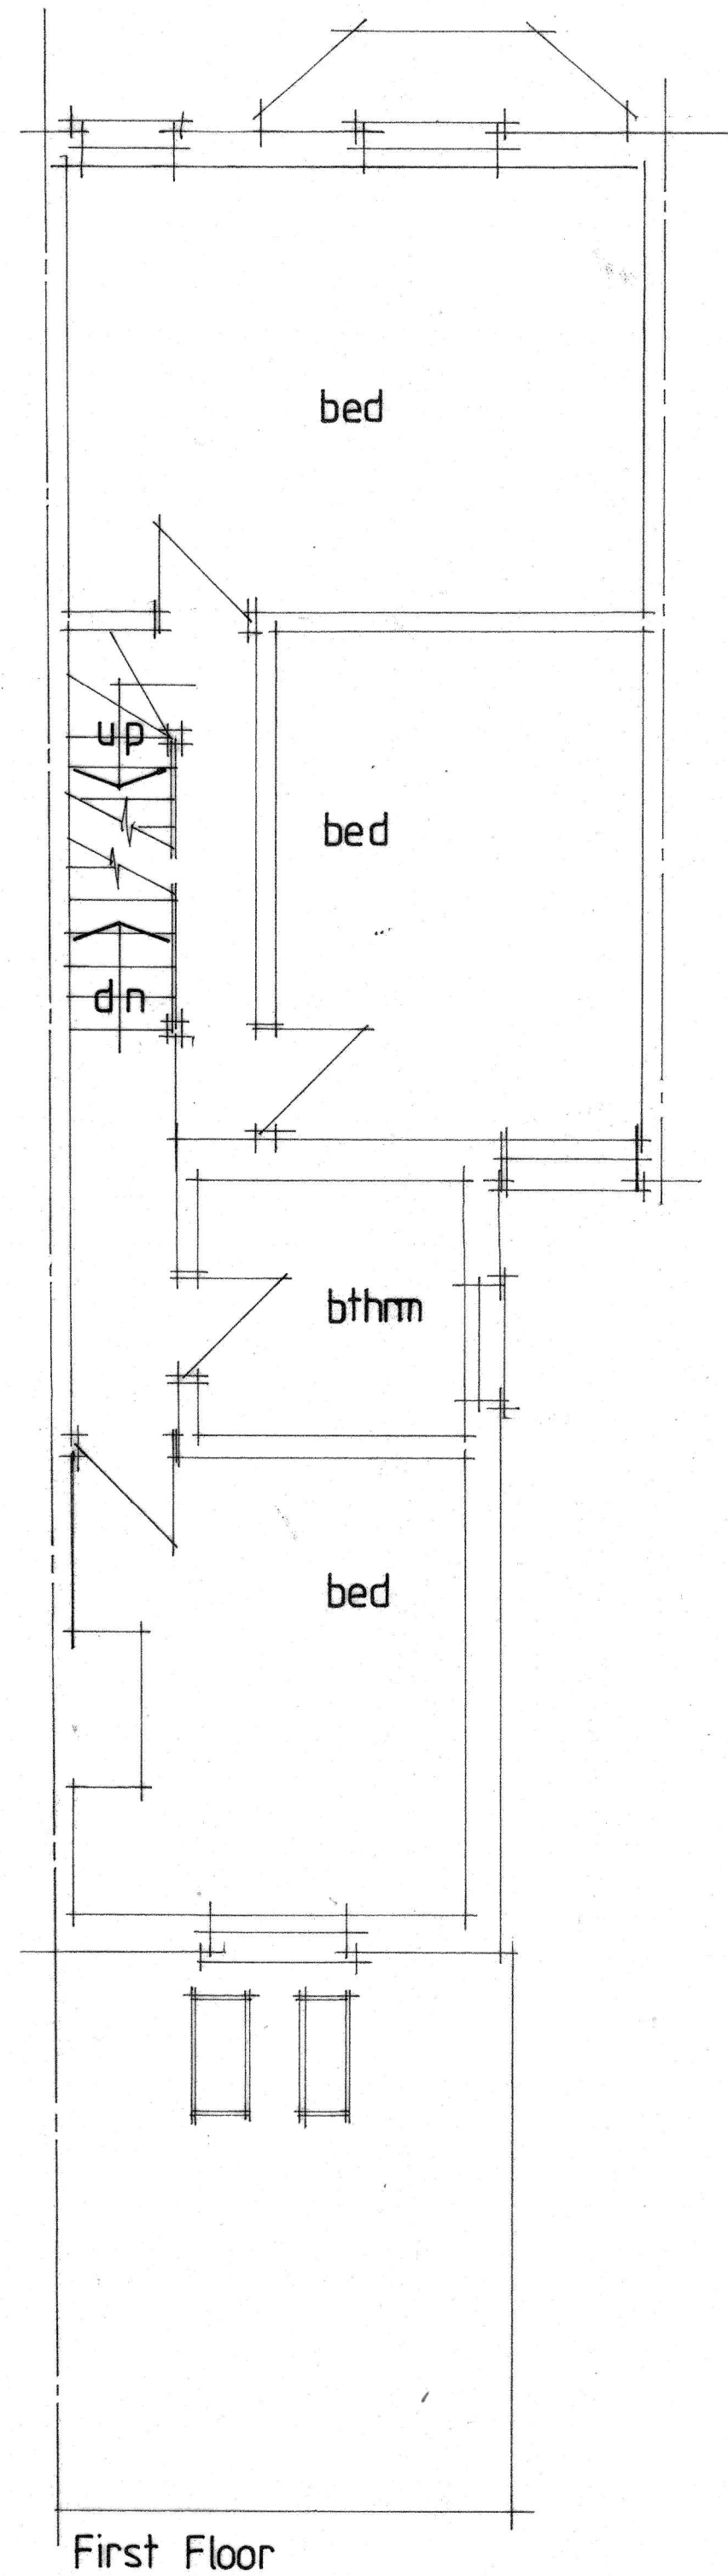
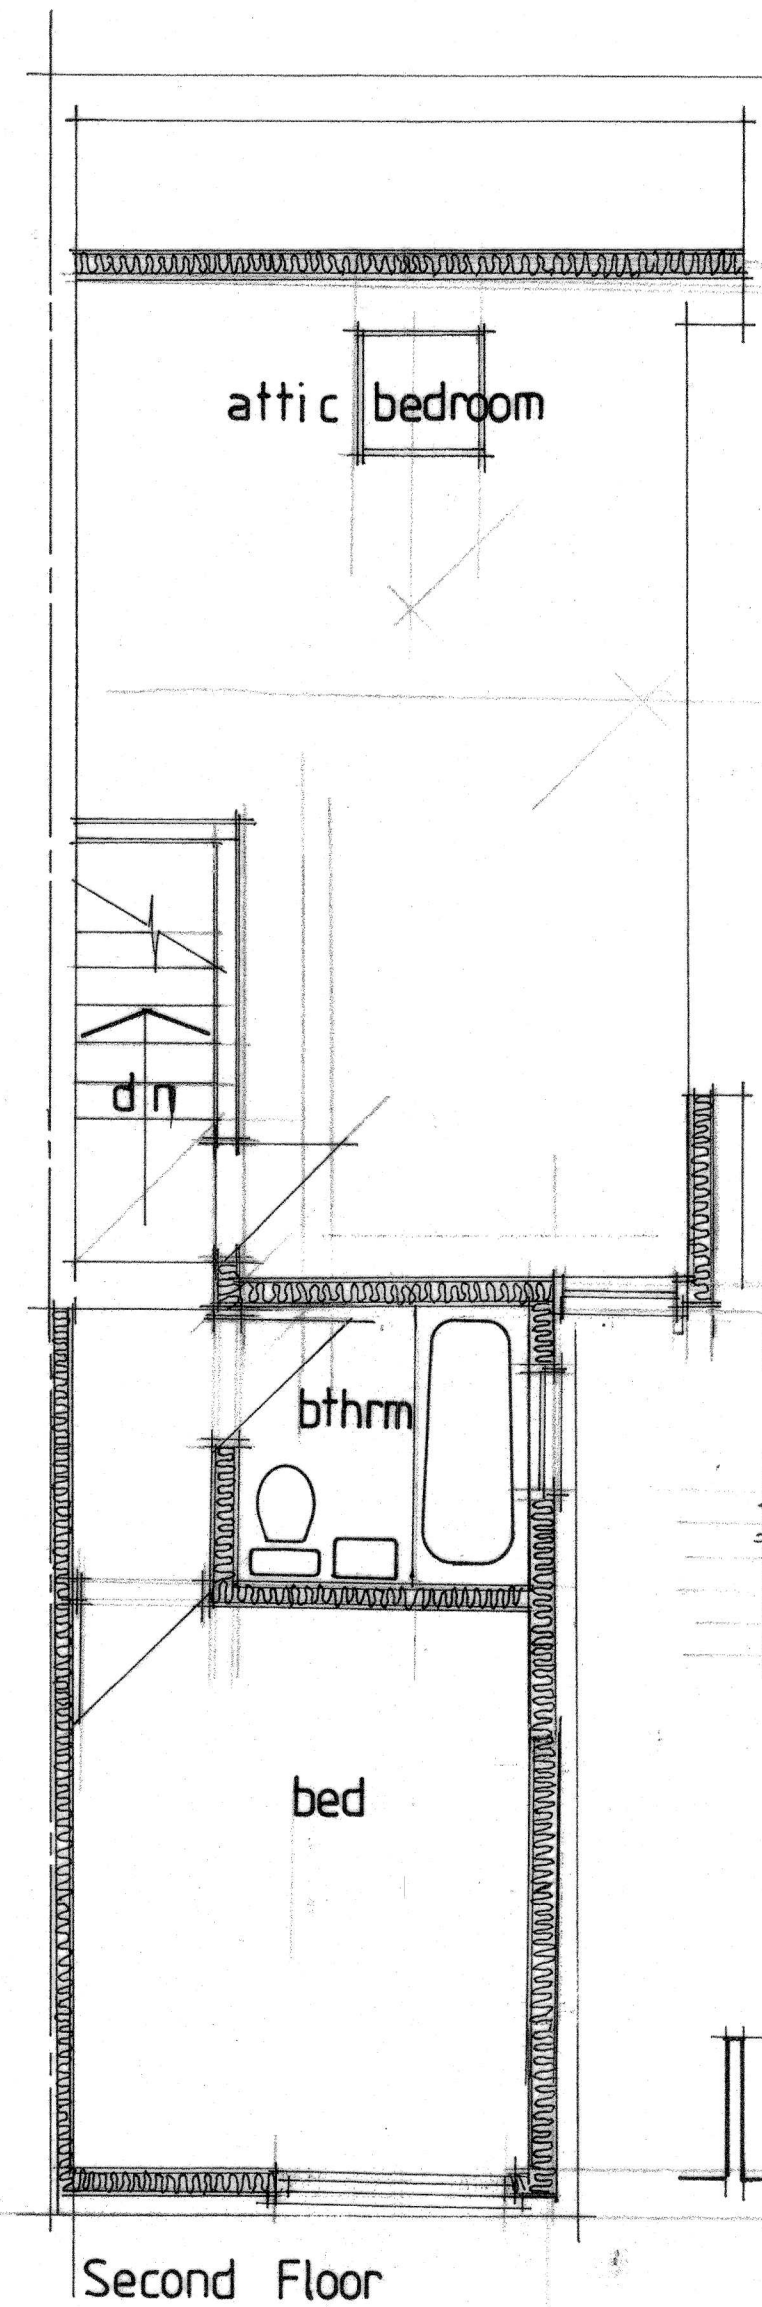


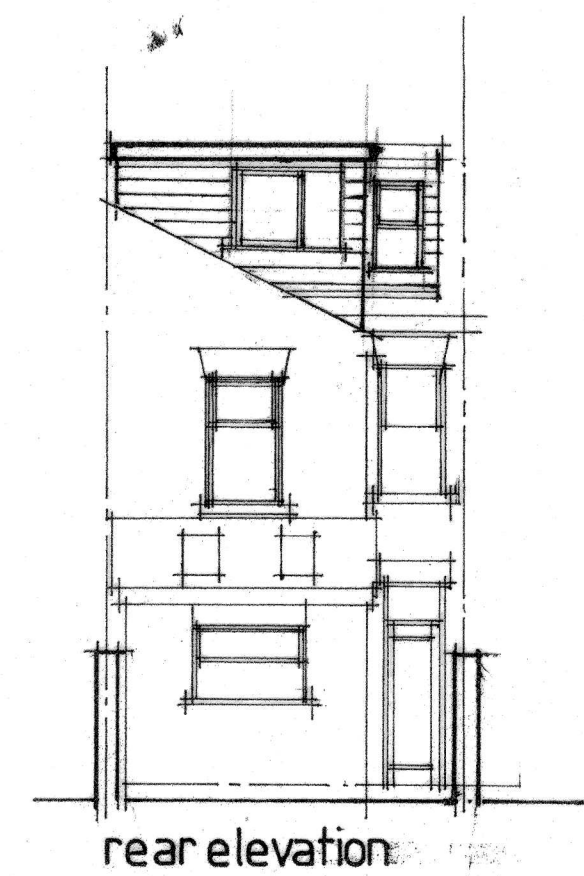

CORNER WALLS
FINISHED IN BROWN
UPVC CLADDING.

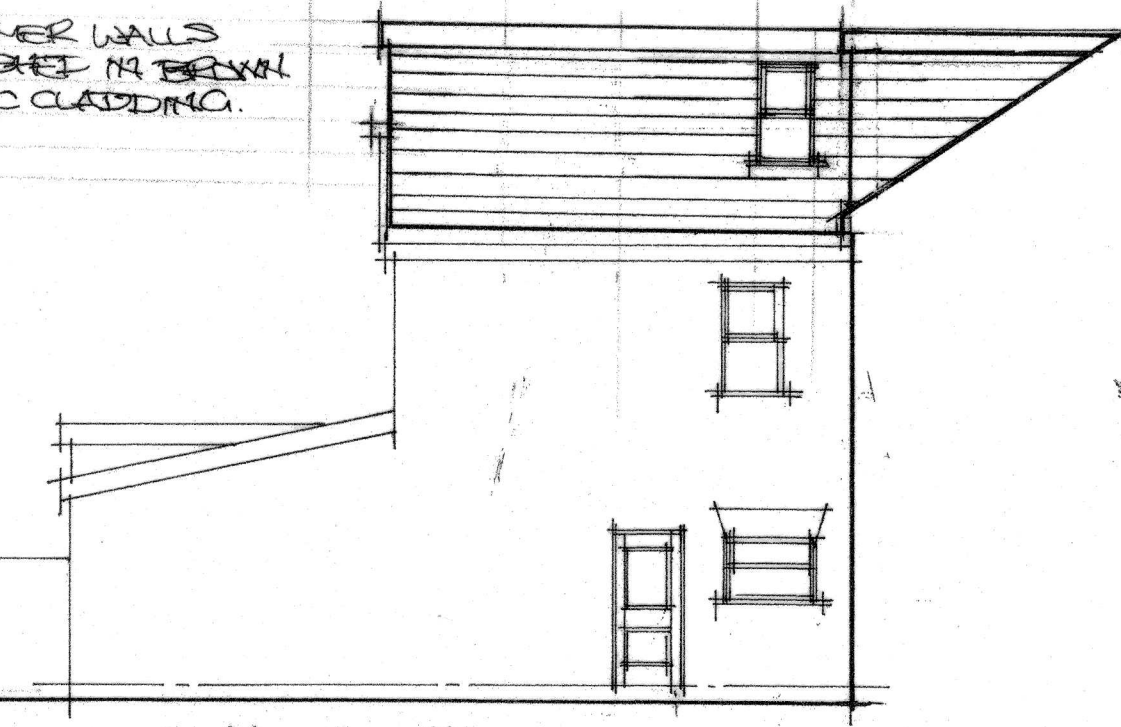

side elevation			
No:	Revision:	Date:	Initial:
	DOOR BED ROOM W/IN MOVED TO REAR WALL		CTW.

Project: 81 Monton Street Moss Side Mcr			
Title: Floor Layouts and Elevations (Extg)			
Scale: 50:100	Date: June 25	Initial: CTW.	
Drg. No:	1		