

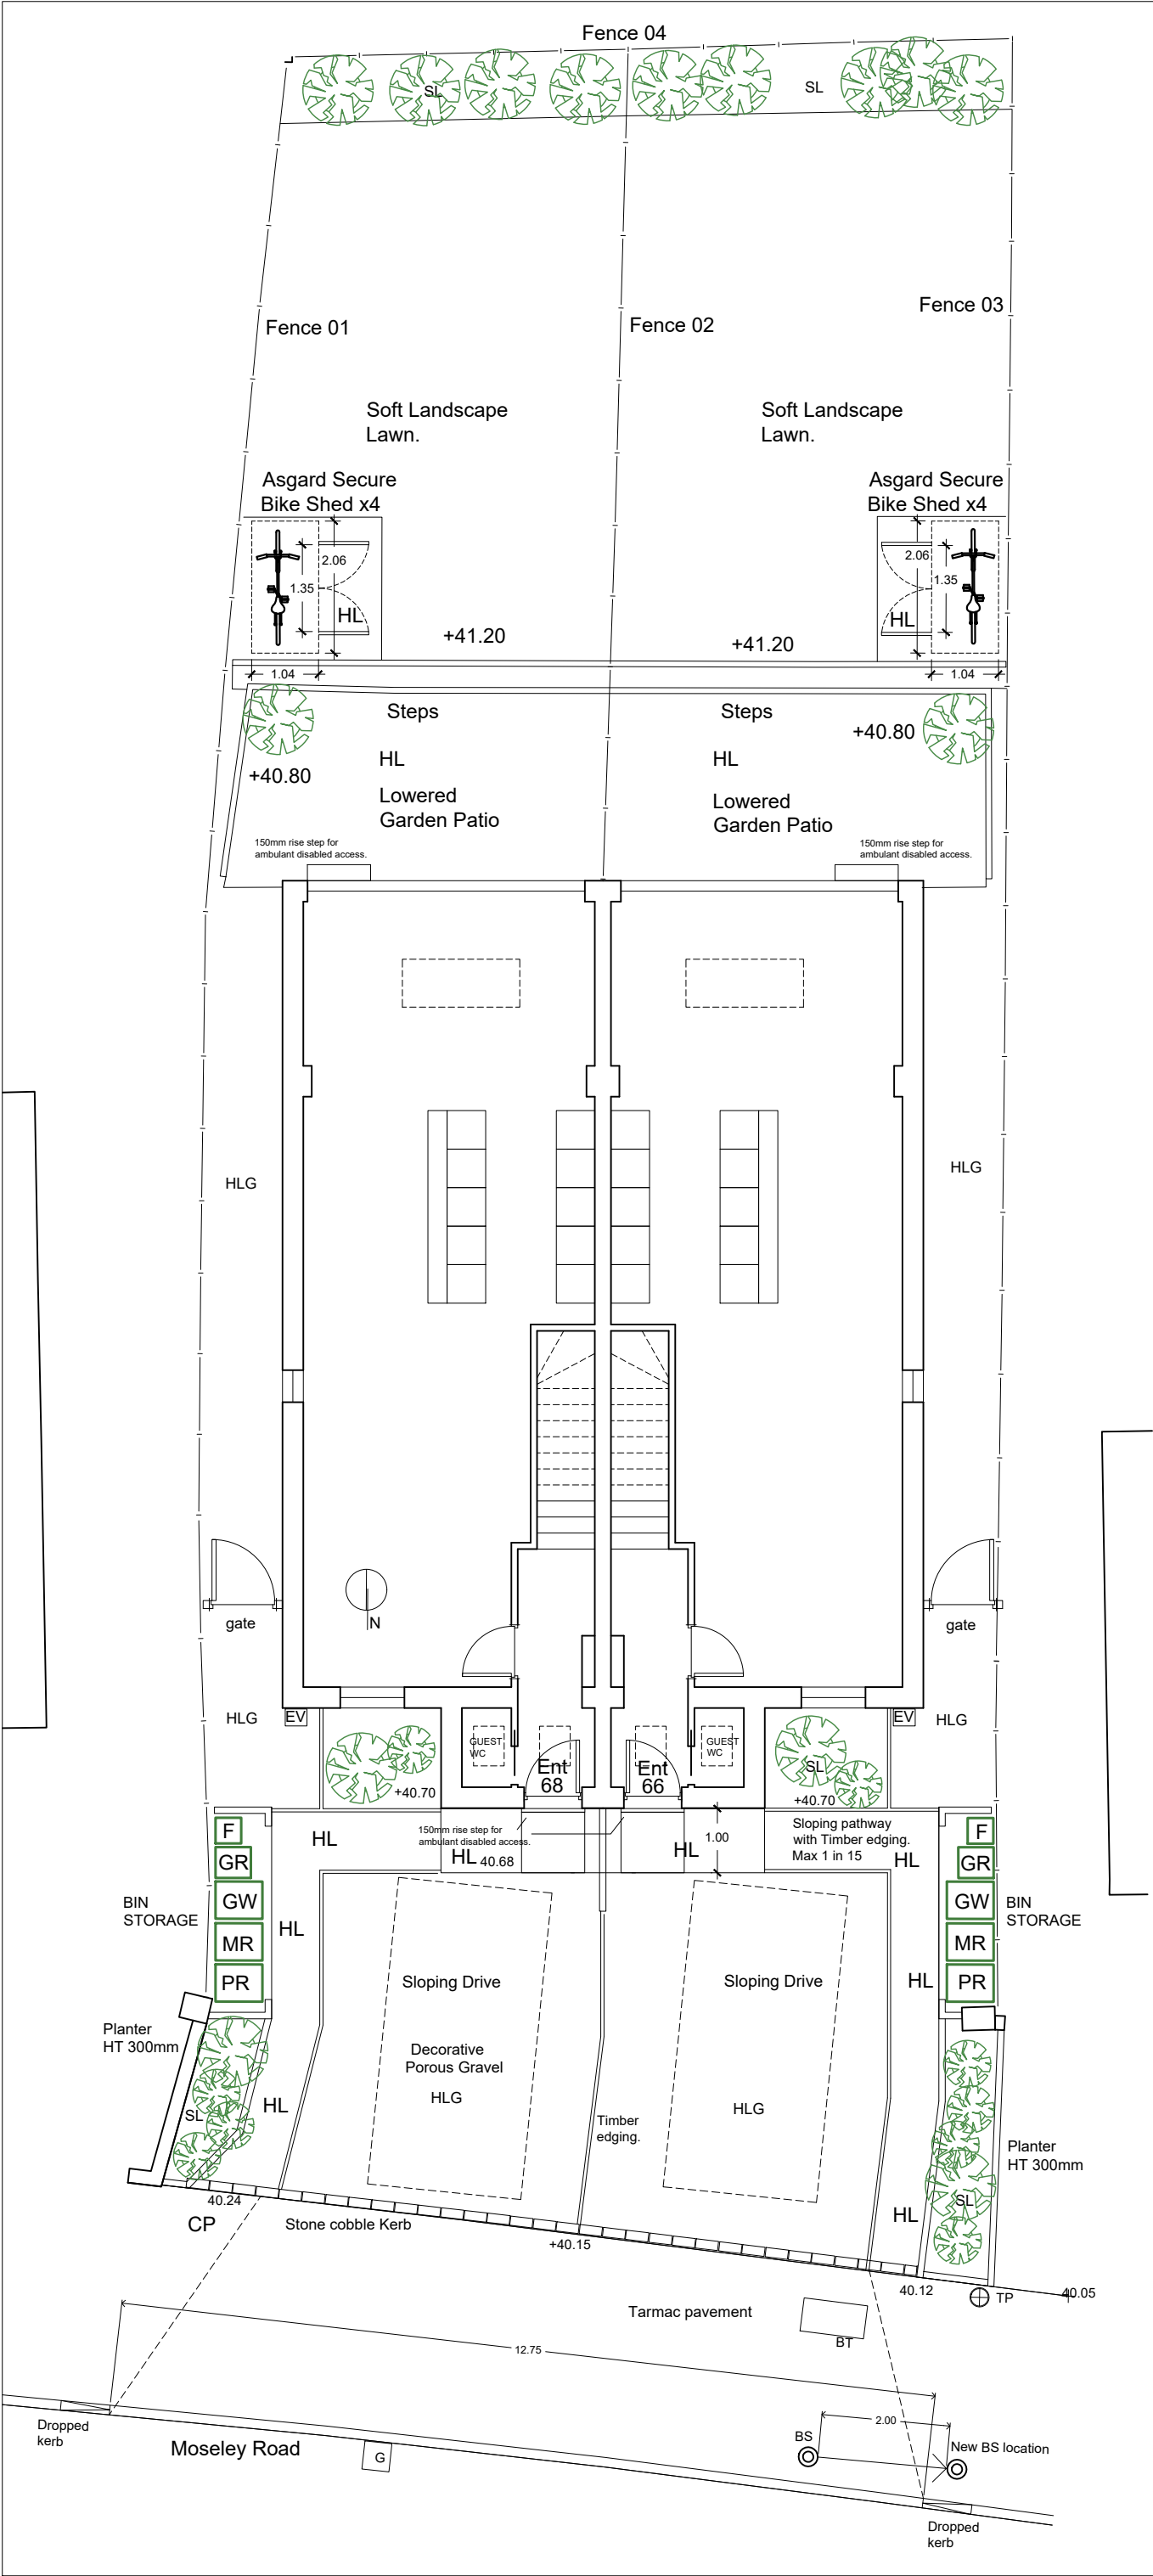
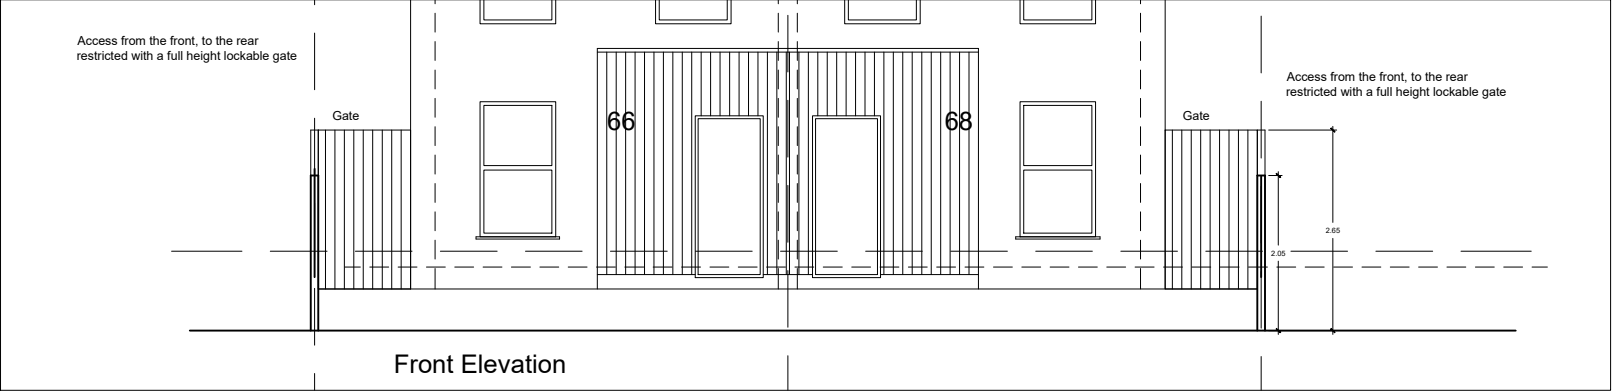
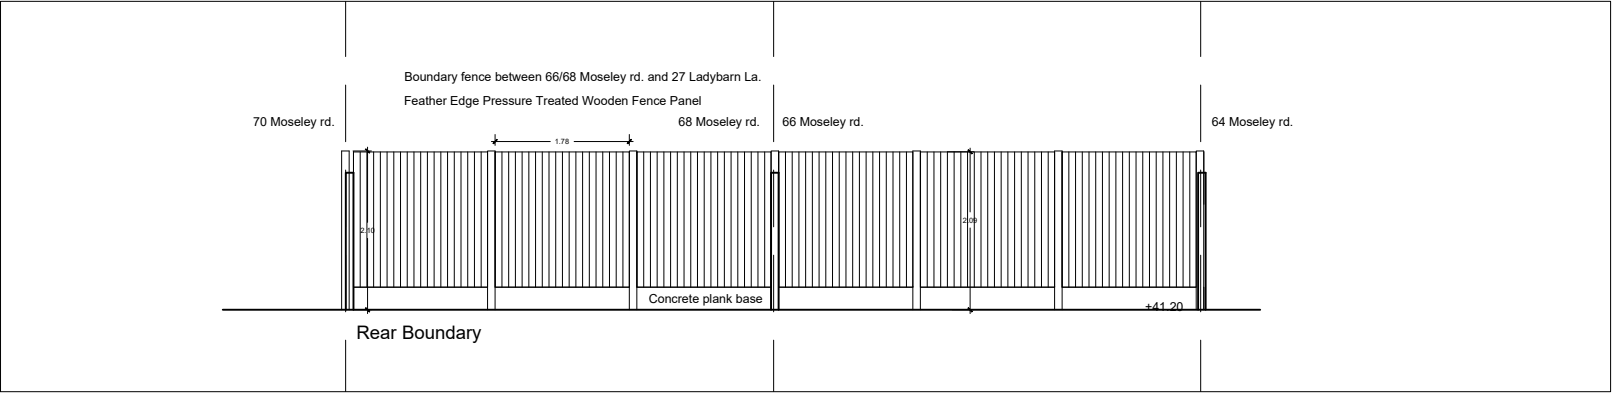
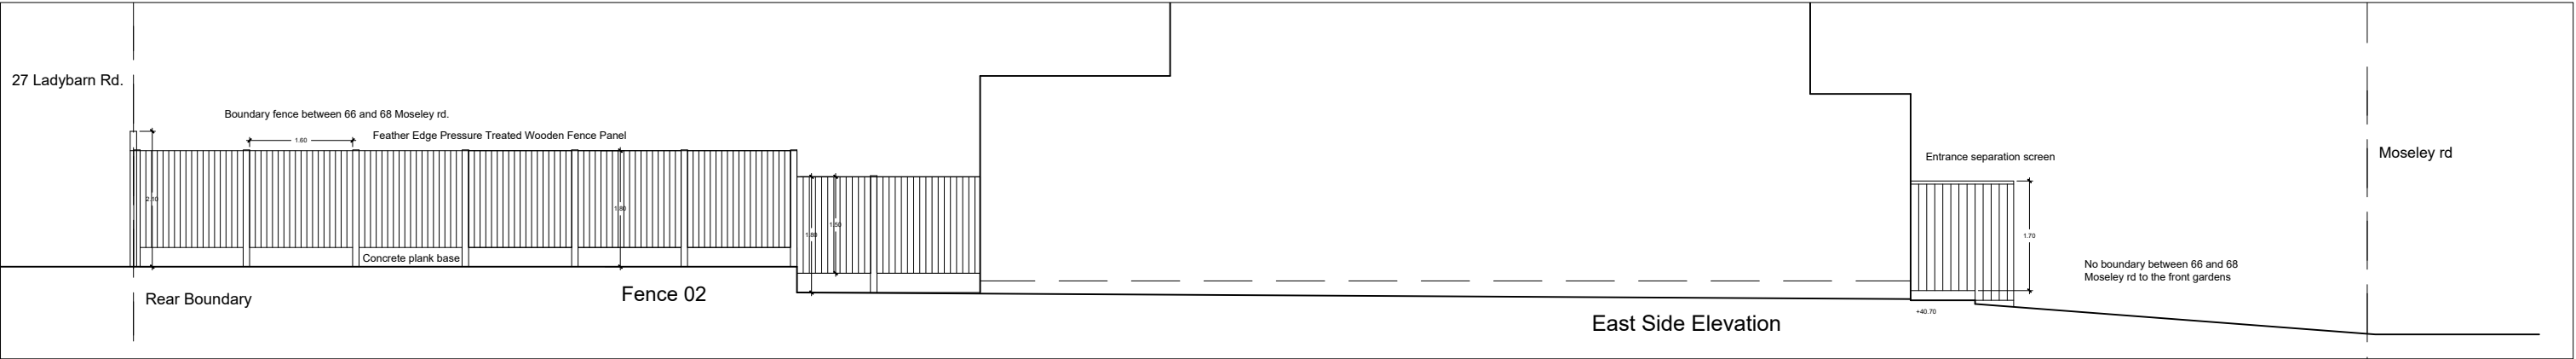


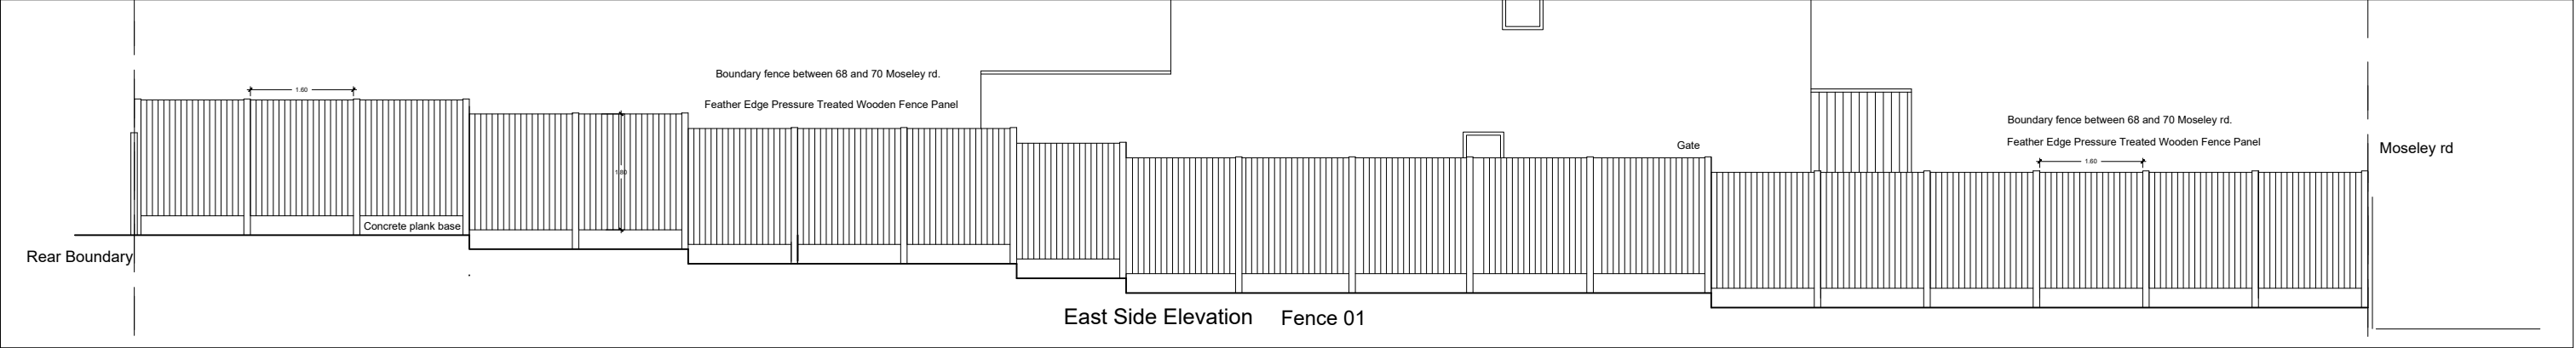

KEY		
F	Food Waste	23 Litres
GW	Garden Waste	240 Litres
GR	General Refuse	140 Litres
MR	Mixed Recycling	240 Litres
PR	Pulpable Recycling	240 Litres
CP	Collection Point	
EV	Electric Vehicle Charging Points	
BS	Bus Stop	
SL	Soft Landscape	Fargesia Formidable Fountain Bamboo
HL	Hard Landscape	Indian stone paviours.
HLG	Hard Landscape	Decorative porous gravel.

PROJECT			66 & 68 Moseley rd, Fallowfield.	
SCALE		1 : 100 @ A3		CLIENT
DWG No.		169-SK- GL3		AIRSHACK LTD
CONTRACT NO.		STAGE CODE	REV.	DRAWING TITLE
169		sketch	-	Proposed Landscape plan
ISSUED	16/04/25	-	-	sj simon james architect

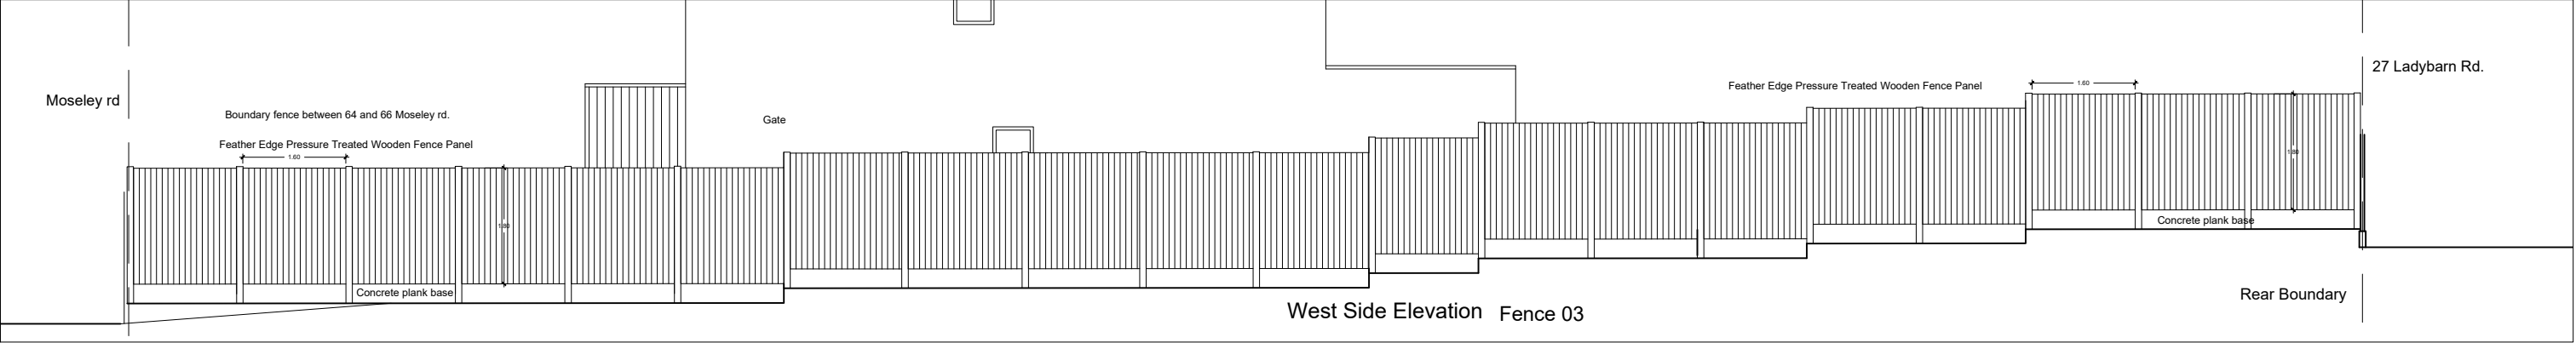

PROJECT				66 & 68 Moseley rd, Fallowfield.	
SCALE 1 : 100 @ A3			CLIENT AIRSHACK LTD		
DWG No. 169-SK- GL4					
CONTRACT NO. 169		STAGE CODE sketch	REV. -	DRAWING TITLE Boundary Treatments	
ISSUED	16/04/25		-	sj simon james architect	