



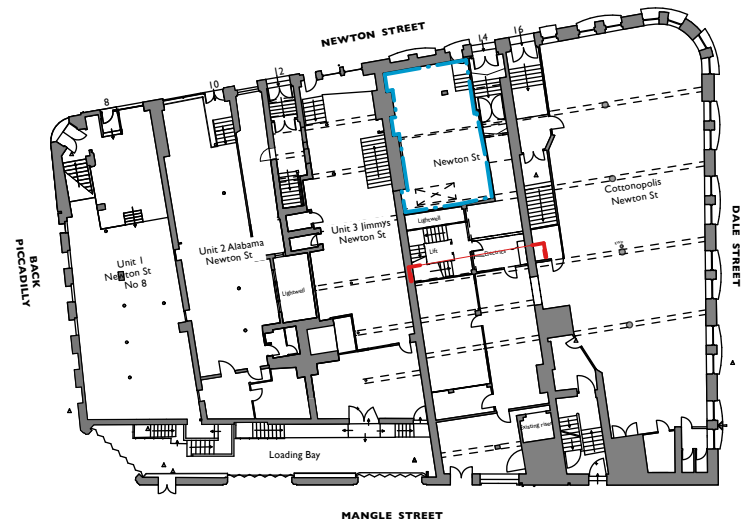

1 Key Plan
Scale: 1:500

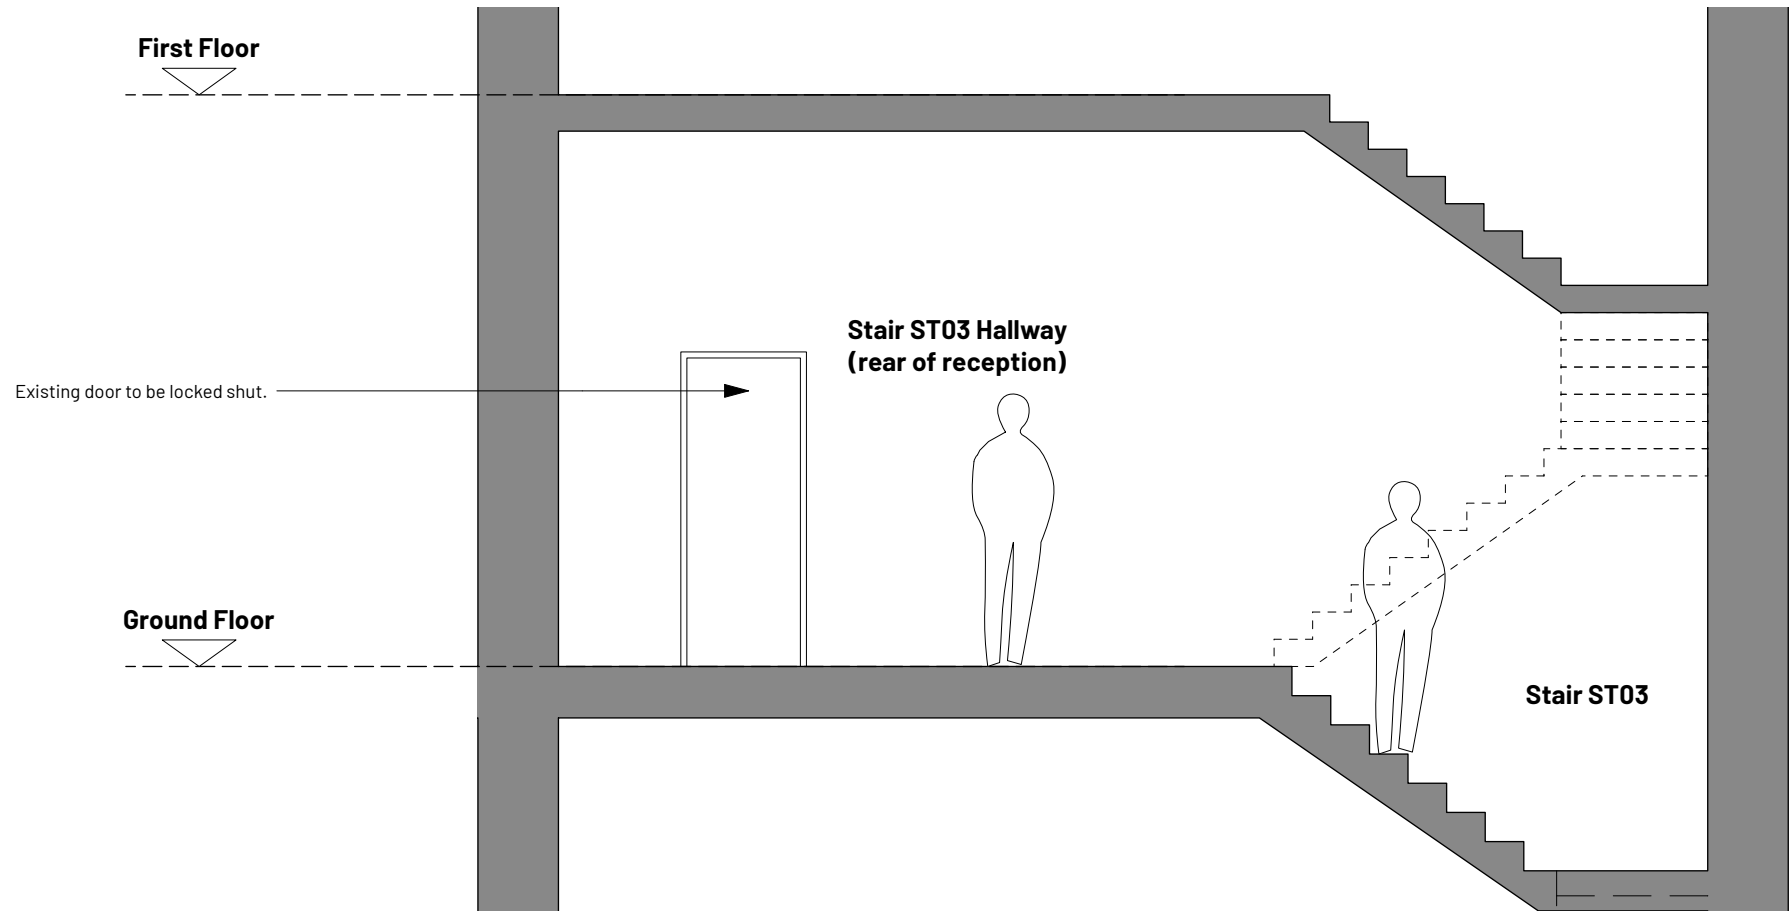

2 Existing Ground Floor Stair ST03 Hallway Section
Scale: 1:50

REV	NOTE	DRN	CHK
-----	------	-----	-----

8-16 Newton Street

Manchester

Existing GF Stair ST03 Hallway Section

PROJECT REF. 1665
DRWG NO. E(390)
REVISION
SCALE 1:50 @ A3
DATE 1st Dec 24
DRAWN RD


SK sketch E existing P proposed T tender C construction FI final issue

+44 161 236 0051
ARCHITECT@ATELIERMB.CO.UK

ATELIER.MB



1 Key Plan
Scale: 1:500

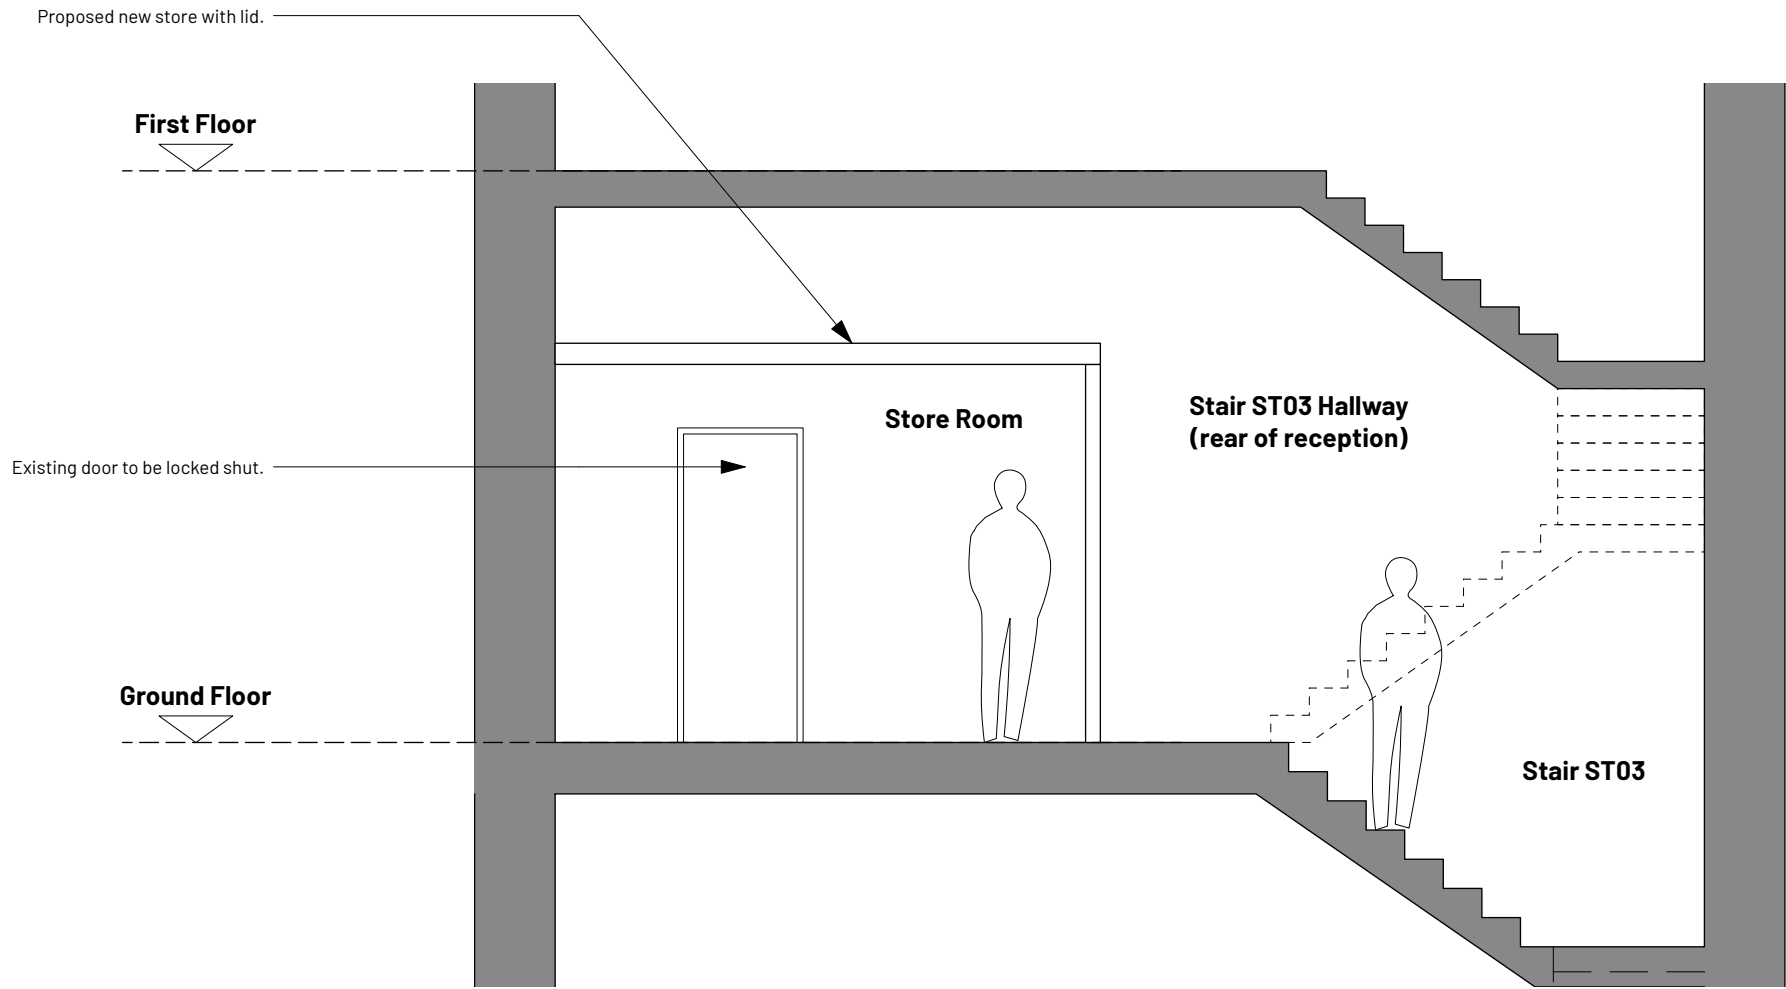

2 Proposed Ground Floor Stair ST03 Hallway Section
Scale: 1:50

REV	NOTE	DRN	CHK
-----	------	-----	-----

8-16 Newton Street

Manchester

Proposed GF Stair ST03 Hallway Section

PROJECT REF.	1665
DRWG NO.	P(390)
REVISION	
SCALE	1:50 @ A3
DATE 1st	Dec 24
DRAWN	RD

SK sketch E existing P proposed T tender C construction FI final issue

+44 161 236 0051
ARCHITECT@ATELIERMB.CO.UK

ATELIER.MB