

Black aluminium framed glazing window

Cavity Closer

Shopfront back illuminated signage with concealed grey perforated security roller shutter

Steel Beam to Structural Engineer Specifications


Concealed security roller shutter to be mounted internally. KEYSTONE insulated metal roller shutter lintel with integrated security roller shutter.

Steel Bracket to be detailed by Engineers

Weep holes at max 450mm centres

Aluminium framed shopfront glazing

New roller shutter to be perforated. Colour to match window frame

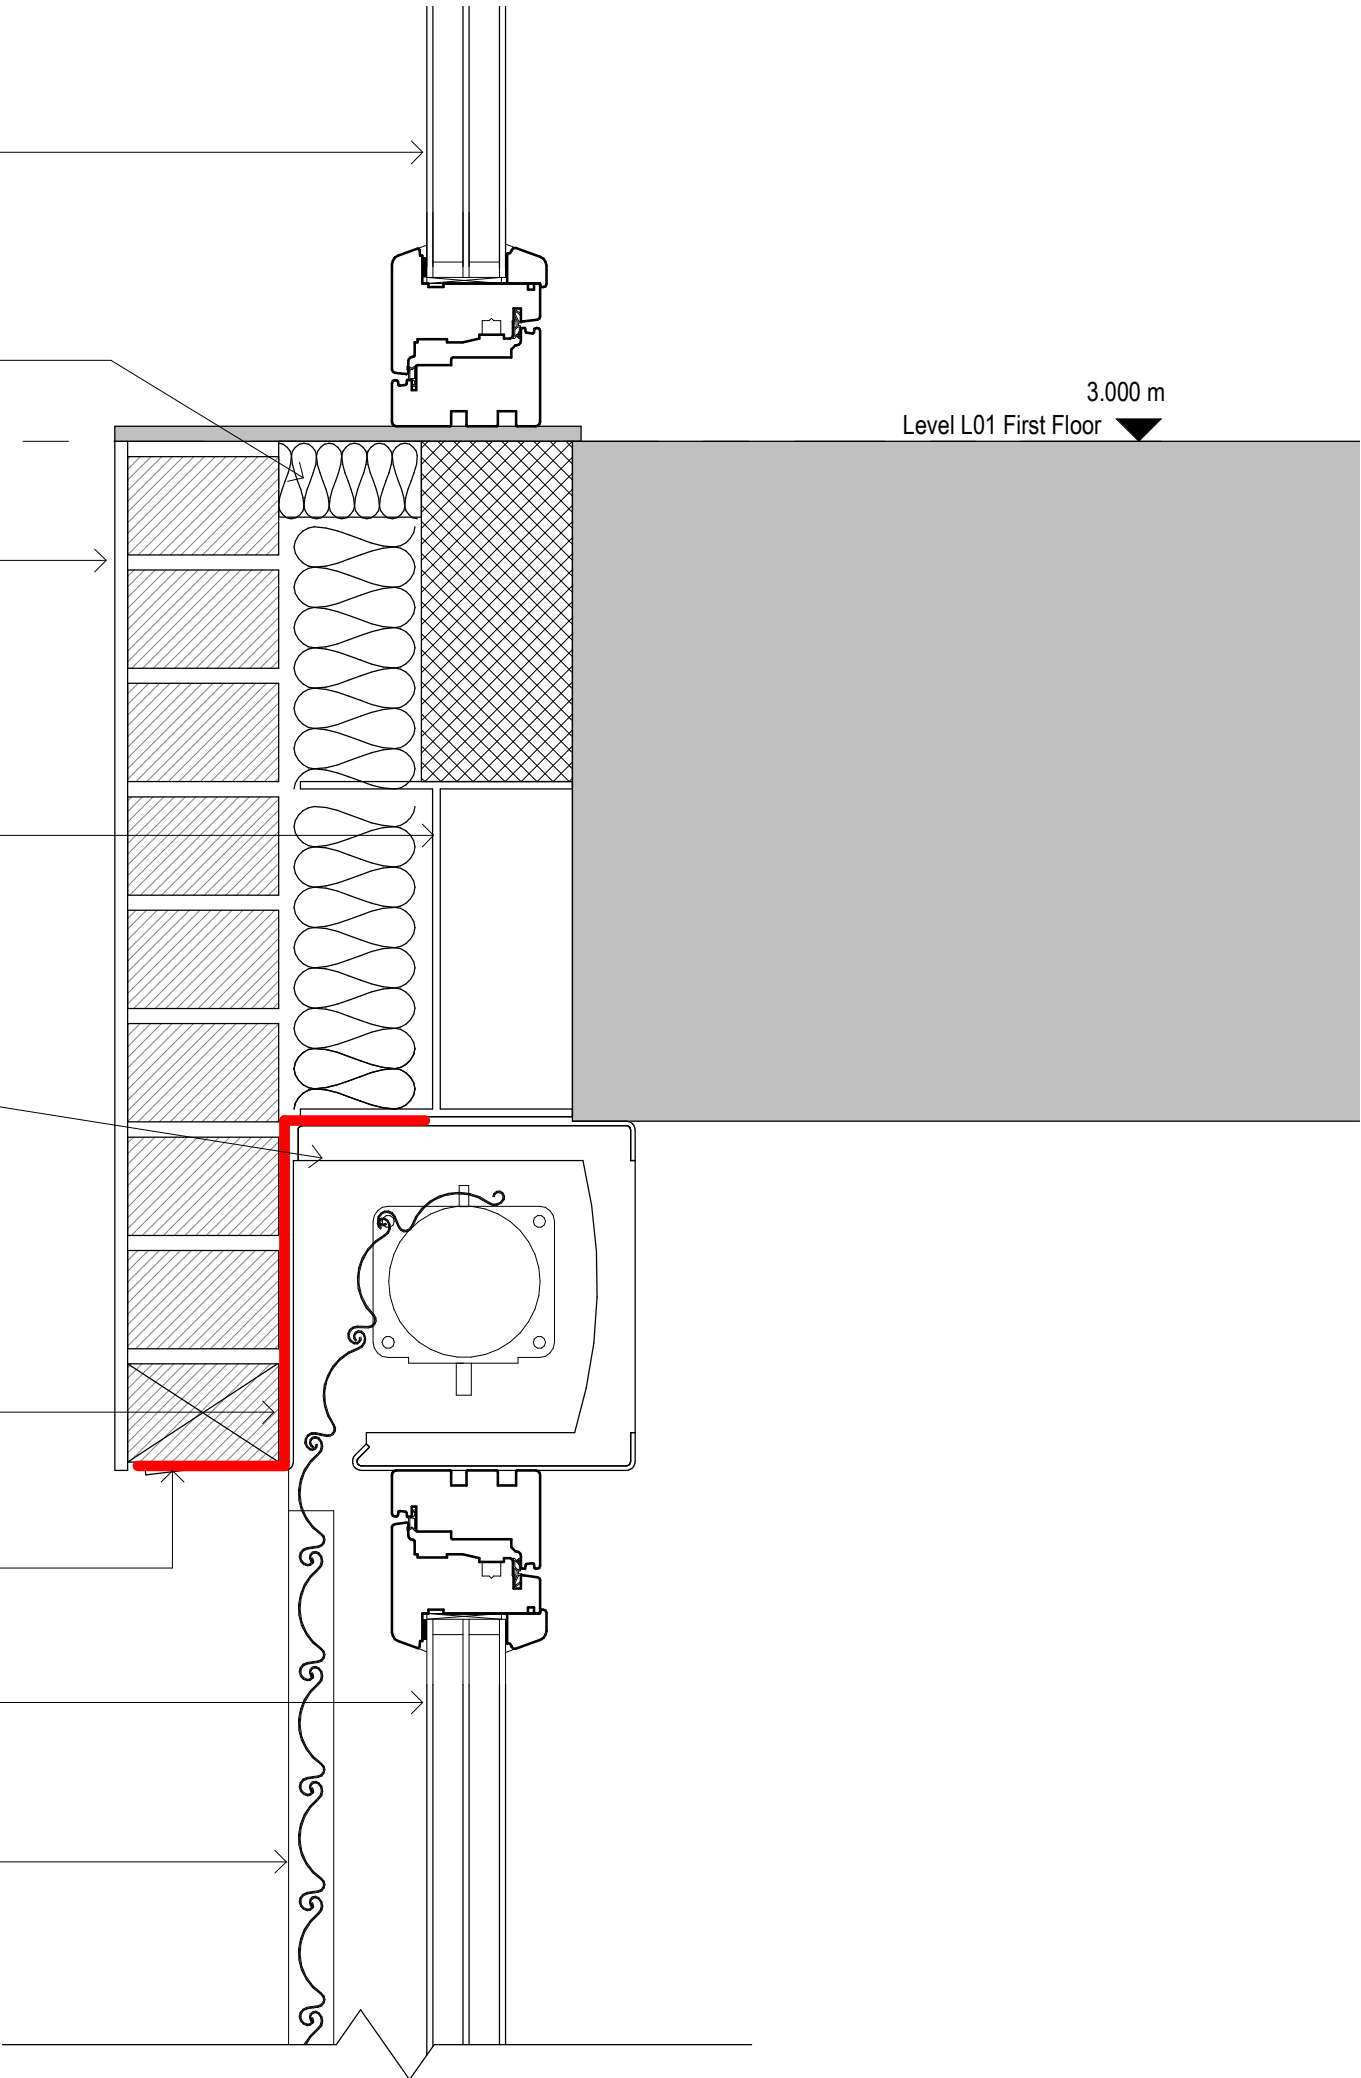

General Notes

The Architect shall have no responsibility for any use made of this document other than for that which it was prepared and issued.

All dimensions should be checked on site. Do not scale from this drawing

To be read in conjunction with all other Consultant's drawings.

The Architect to be immediately notified of any discrepancies.

Copyright on this drawing retained by the Architect.

P1 03/03/25 SA SH Initial Issue
No. Date Dwn Chk App Revision or reason for issue

Client
Brightwise Constructions Ltd

create **it** studios **as**
... leave an impression
Create It Studios (NW) Ltd
Universal Square
Devonshire Street North
Manchester
M12 6JH
info@createitstudios.co.uk

Project Title
67 Cheetham Hill Rd

Scale / North Point
1 : 5

Drawing Title
Proposed Roller Shutter Details

Drawing Number
A1488(02)AP004
Drawing Status
Preliminary
Revision
P1