


Ordnance Survey, (c) Crown Copyright 2025. All rights reserved. Licence number 100022432

Site Location Plan

Scale:1 : 1250

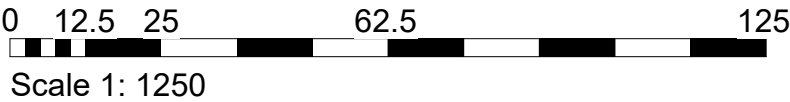

PROJECT INFORMATION:
Proposed Single Storey
Rear Extension
47 Hardcastle Avenue,
Manchester
M21 7LJ

PROJECT REF:
25005
REFERENCING SHEET:
00-001

DRAWING TITLE:
Site Location Plan

MODEL REF & VERSION:

CLIENT:
Mr & Mrs Scott

CLIENT REF:

STATUS CODE:
S0

PURPOSE OF ISSUE:
Work in Progress

SCALE @A4
1 : 1250

A	Issued for Planning	03/06/2025	RW	RW
-	Initial Issue	20/05/2025	RW	RW
Rev.	Description	Date	By	App. By

ORIGINAL BY: RW	INITIAL ISSUE: 12/04/20	APPROVED BY: Approver
--------------------	----------------------------	--------------------------

DRAWING NUMBER:							REV.
PROJECT ID	ORIGINATOR	ZONE	LEVEL	TYPE	ROLE	NUMBER	
25005-	RWD	ZZ	-	XX	-	DR - A - 00-001	A
PLOT DATE: 03/06/2025 17:34:56							03/06/2025 LAST ISSUE DATE