SHWILKINSON
ARCHITECTS LIMITED

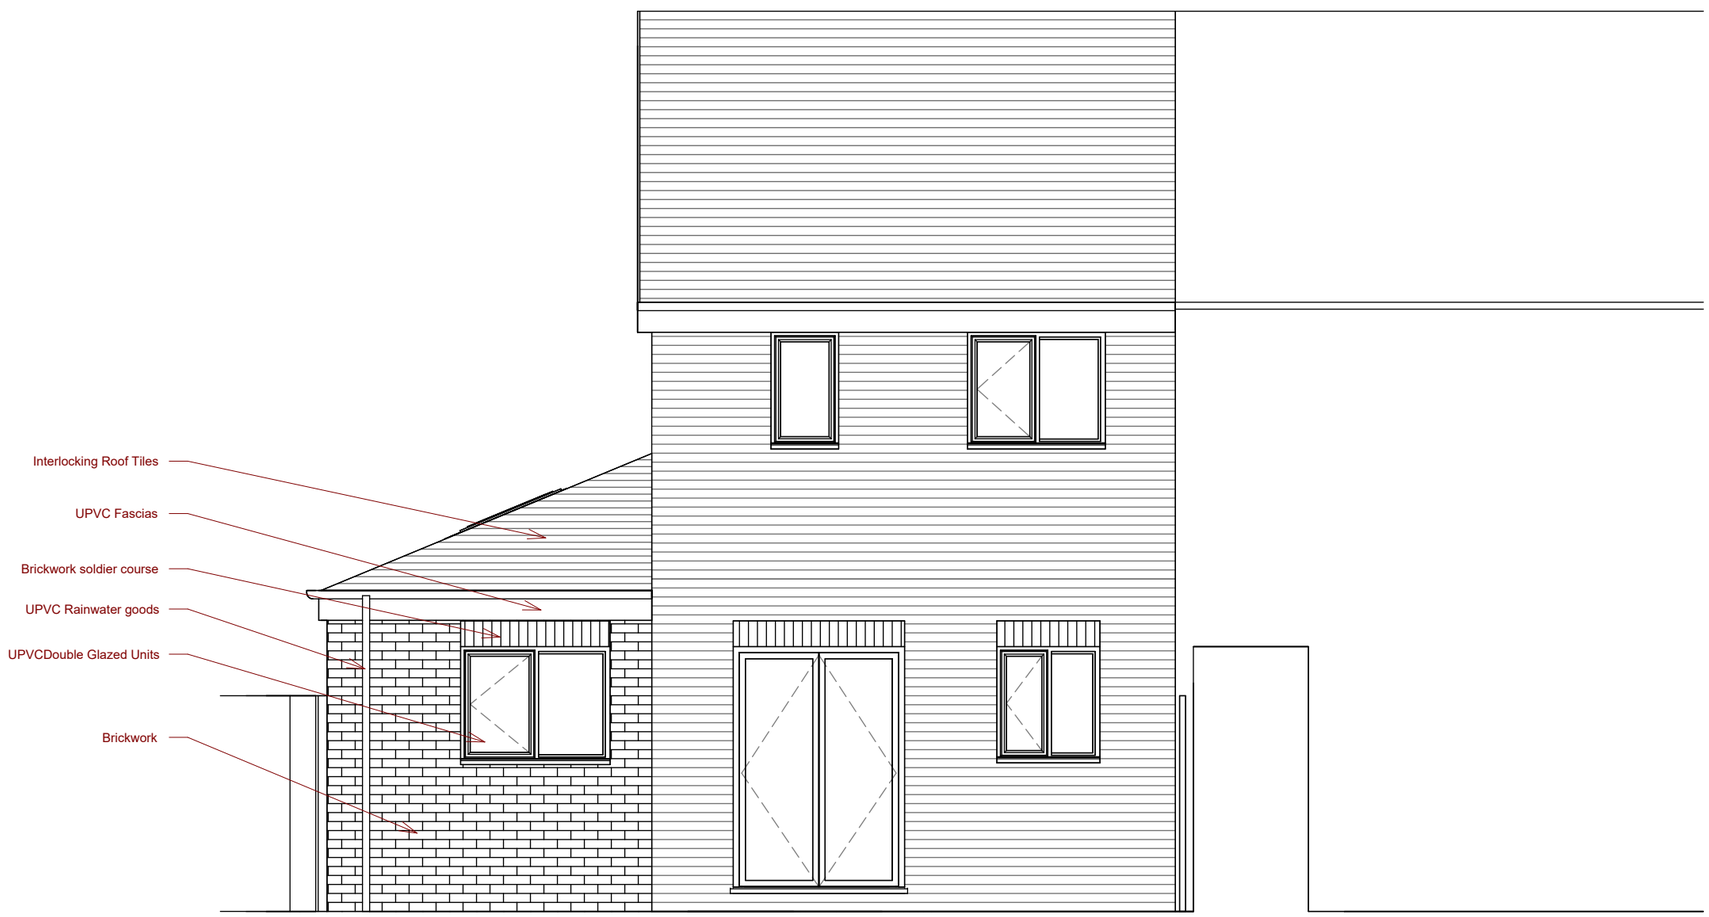

RIBA
Chartered Practice

SCALE 1: 50 @ A3 Unit of Measure m

0 0.5 1 1.5 2 2.5

Client
Daley

Project Number
23260

Drawing Scale:
1 : 50 @ A3

Drawing Number / Title
111 Proposed Rear Elevation

Project
40 Everside Drive, Cheetham

Website: www.shwilkinson.co.uk
Email: [redacted]
Tel:
Mob:

Address: [redacted]
Westhoughton,
Bolton,
BL6 6BW

Notes: Do not scale, use figured dimensions only. All dimensions to be verified on site. prior to the commencement of any work or the production of any shop drawing. All discrepancies to be reported to the Architect.
© Copyright In this drawing Is vested In SHWilkinson Architects Limited.