



LANDSCAPE SCHEDULE

TREE REF.	SPECIES	GIRTH	TOTAL
A	Silver Birch(betula pendula)	160/180mm	4
B	Cherry(prunus amanogawa)	160/180mm	3
SHRUB REF.	SPECIES	DENSITY	TOTAL
a	Firethorn(pyracantha coccinea)	6 per m2	54
b	Holly(Ilex aquifolium)	6 per m2	48

Grassed Areas

Lay heavy duty turf on 150mm minimum thickness topsoil

Planted Areas

100mm thick organic mulch(bark) to be laid around planting on 150mm minimum thickness topsoil


General

Timber stakes to trees. Stakes to finish no more than 150mm above tie.

All soft landscaping works to be carried out to BS4428:1989. A 5 year management and maintenance plan to be prepared for soft landscaping.

REFUSE BIN SCHEDULE

BIN REF.	TYPE	TOTAL
M	Mixed re-cycling - 240L / 140L wheeled bin	2 / 1
P	Pulpable re-cycling - 240L / 140L wheeled bin	2 / 1
G	General waste - 1100L eurobin	1
F	Food waste - 140L wheeled bin	1

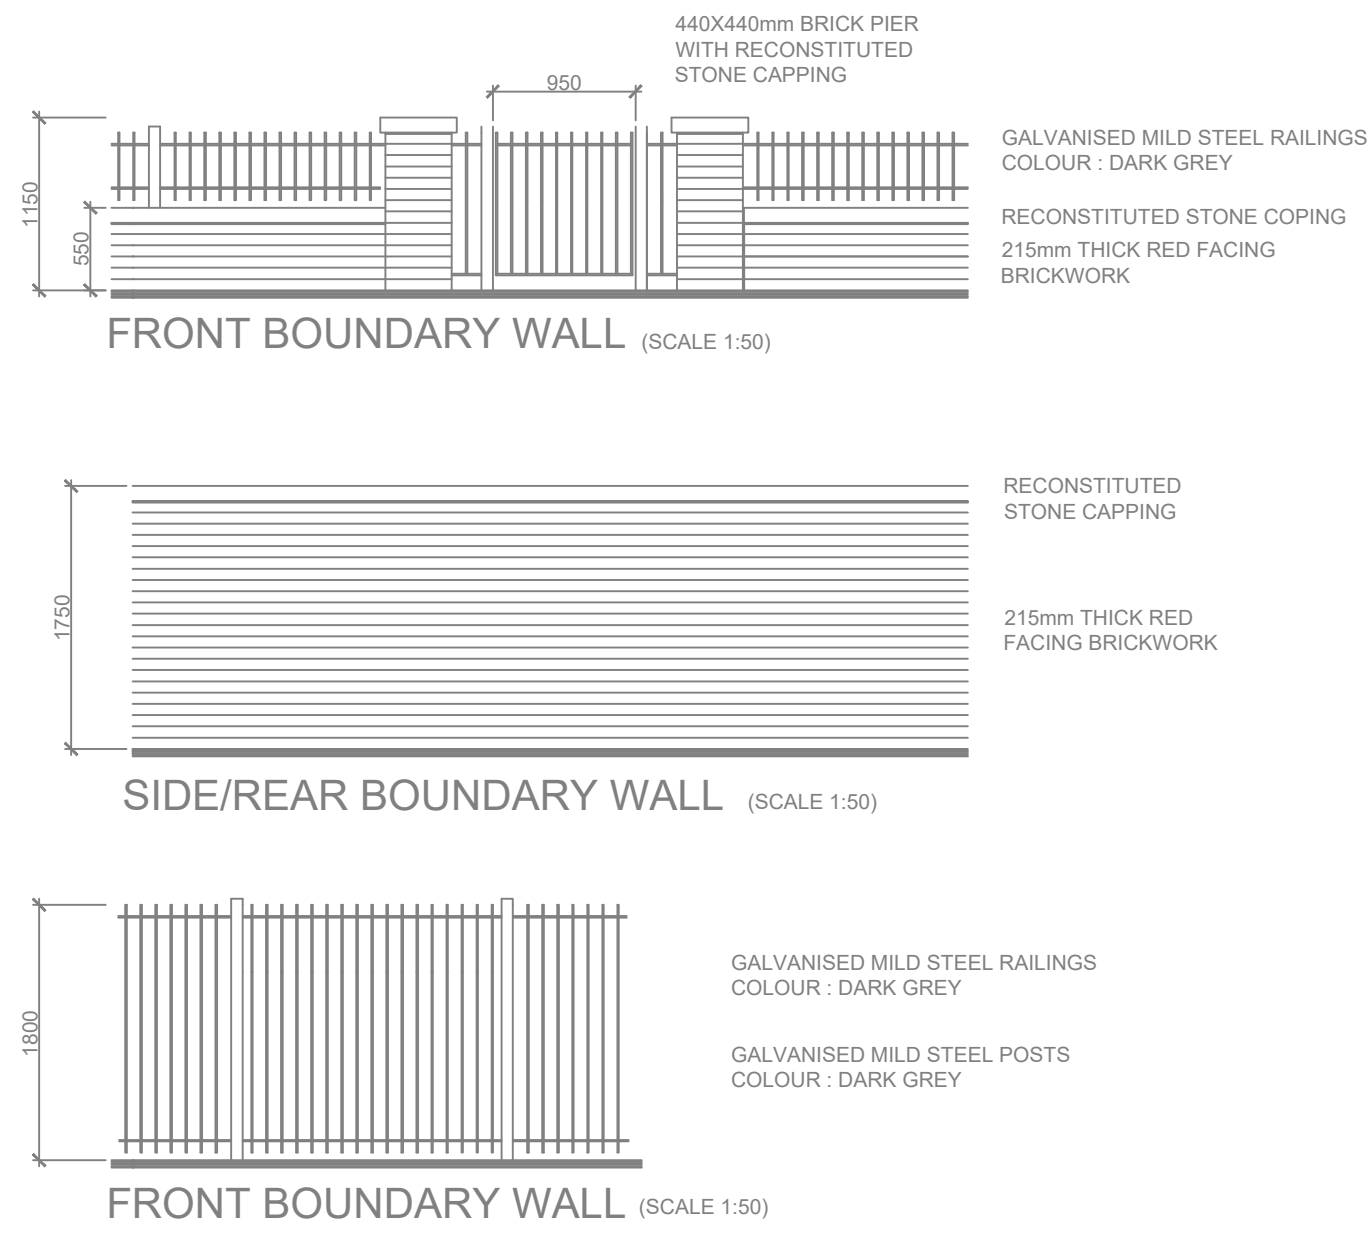

LANDSCAPING PLAN (SCALE 1:100)

ROCHDALE ROAD

NORTH

Client
akps limited

Project
residential development at
rochdale road, blackley

Drawing Title
proposed landscaping plan

Scale
1:100@A1 / 1:200@A3
do not scale

Drawing Number
RK103.04

Status
planning

Revision

RK Architectural Limited
Arrow Mill, Queensway, Rochdale, OL11 2YW.
tel. 07585 943280. email. onearchitectural@gmail.com