SURFACE FINISHES

KEY	DESCRIPTION
S1	**Proposed High Quality Cube Paving S1** (Central Public Realm) Product: Green Schist, Sawn 5 sides, top face Flamed Size: 50 x 50 x 60(D) mm Laying bond: Stack bond, with 6mm joint Supplier: Hardscape
S2	**Proposed High Quality Cube Paving S2** (Central Public Realm) Product: Green Schist, Sawn 5 sides, top face Bush Hammered Size: 50 x 50 x 60(D) mm Laying bond: Stack bond, with 6mm joint Supplier: Hardscape
S3	**Proposed High Quality Flag Paving S3** (Main Public Realm) Product: Blanco Cristal, Sawn 5 sides, top face flamed Size: 150 x Lvaries (150/200/250/300/350/400/450/500) x 50(D) mm Laying bond: random bond, with 6mm joint, Supplier: Hardscape Paving product to be ordered in random size crates. Laid with min 100mm overlap.
S4	**Proposed High Quality Flag Paving S4** (Main Public Realm) Product: Blanco Cristal, Sawn 5 sides, top face flamed Size: 150 x Lvaries (150/200/250/300/350/400/450/500) x 65(D) mm Laying bond: random bond, with 6mm joint, Supplier: Hardscape Paving product to be ordered in random size crates. Laid with min 100mm overlap.
S5	**Proposed High Quality Cube Paving S5** (Main Public Realm banding and F1 Residents Garden) Product: Blanco Cristal, Sawn 5 sides, top face Flamed Size: 100 x 100 x 60(D) mm Laying bond: Stack bond, with 6mm joint Supplier: Hardscape
S6	**Proposed High Quality Cube Paving S6** (F2 Residents Garden) Product: Green Schist, Sawn 5 sides, top face Flamed Size: 50 x 50 x 60(D) mm Laying bond: Stack bond, with 6mm joint Supplier: Hardscape
S7	**Proposed High Quality Cube Paving S7** (Building Overhang Areas) Product: Blanco Cristal, Sawn 5 sides, top face Flamed Size: 50 x 50 x 60(D) mm Laying bond: Stack bond, with 6mm joint Supplier: Hardscape
S8	**Proposed High Quality Terrazzo Paving S8** (F2 Residents Garden) Product: Skywhite & Devon pink with glass/white Terrazzo Size: 597 x 597 x 40(D) mm Laying bond: Stack bond, with 6mm joint Supplier: Hardscape
S9	**Proposed High Quality Porcelain Tiles S9** (F2 Residents Garden) Product: Pavia Cloud Porcelain Tiles Size: 1194 x 1194 x 20(D) mm Laying bond: Stack bond, with 6mm joint Supplier: Raaft
S10	**Proposed High Quality Flag Paving S10** (MCC Footways - Subject to agreement) Product: Pennant Mixed Yorkstone Size: 450/600/750 x 450/600/750 x TBC(D) mm Laying bond: Random bond, with 6mm joint Supplier: Hardscape Paving product to be ordered in random size crates. Laid with min 100mm overlap.
S11	**Proposed High Quality Flag Paving S11** (F1 Residents Garden) Product: Preta Odivelas, Sawn 5 sides, top face Flamed Size: 597 x 597 (depth tbc) mm Laying bond: Stack bond, with 6mm joint Supplier: Hardscape
S12	**Proposed High Quality Flag Paving S12** (F1 Residents Garden) Product: Fernando Roriz, Sawn 5 sides, top face Flamed Size: 1194 x 1194 (depth tbc mm) Laying bond: Stack bond, with 6mm joint Supplier: Hardscape
S13	**Proposed High Quality Cube Paving S13** (MCC Footways - Subject to agreement) Product: Pennant Mixed Yorkstone Size: 100 x 100mmx TBC(D) mm Laying bond: Stack bond, with 6mm joint Supplier: Hardscape
S14	**Proposed High Quality Flag Paving S14** (Shared Surface) Product: Granite colour match Owen Street - 40% Blanco Cristal (F), 20% Green Schist (F), 20% Silva Preta Favaco (F) Size: W100xL300xD85 mm Laying bond: Staggered bond, with 6mm joint Supplier: Hardscape
S15	**Proposed Asphalt Surface S15** To engineers spec
S16	**Proposed Tactile Studs S16** Product: SS(316L) Cross Hatch Tactile Stud 25mm Material: S/S Studs / cross hatch antislip Supplier: Studmarc or similar apporved
S17	**Proposed Tactile Strips S17** Product: SS(316L) Diamond Corduroy Warning Strip SH2 400mm Material: S/S Corduroy /cross hatch antislip Supplier: Studmarc or similar apporved

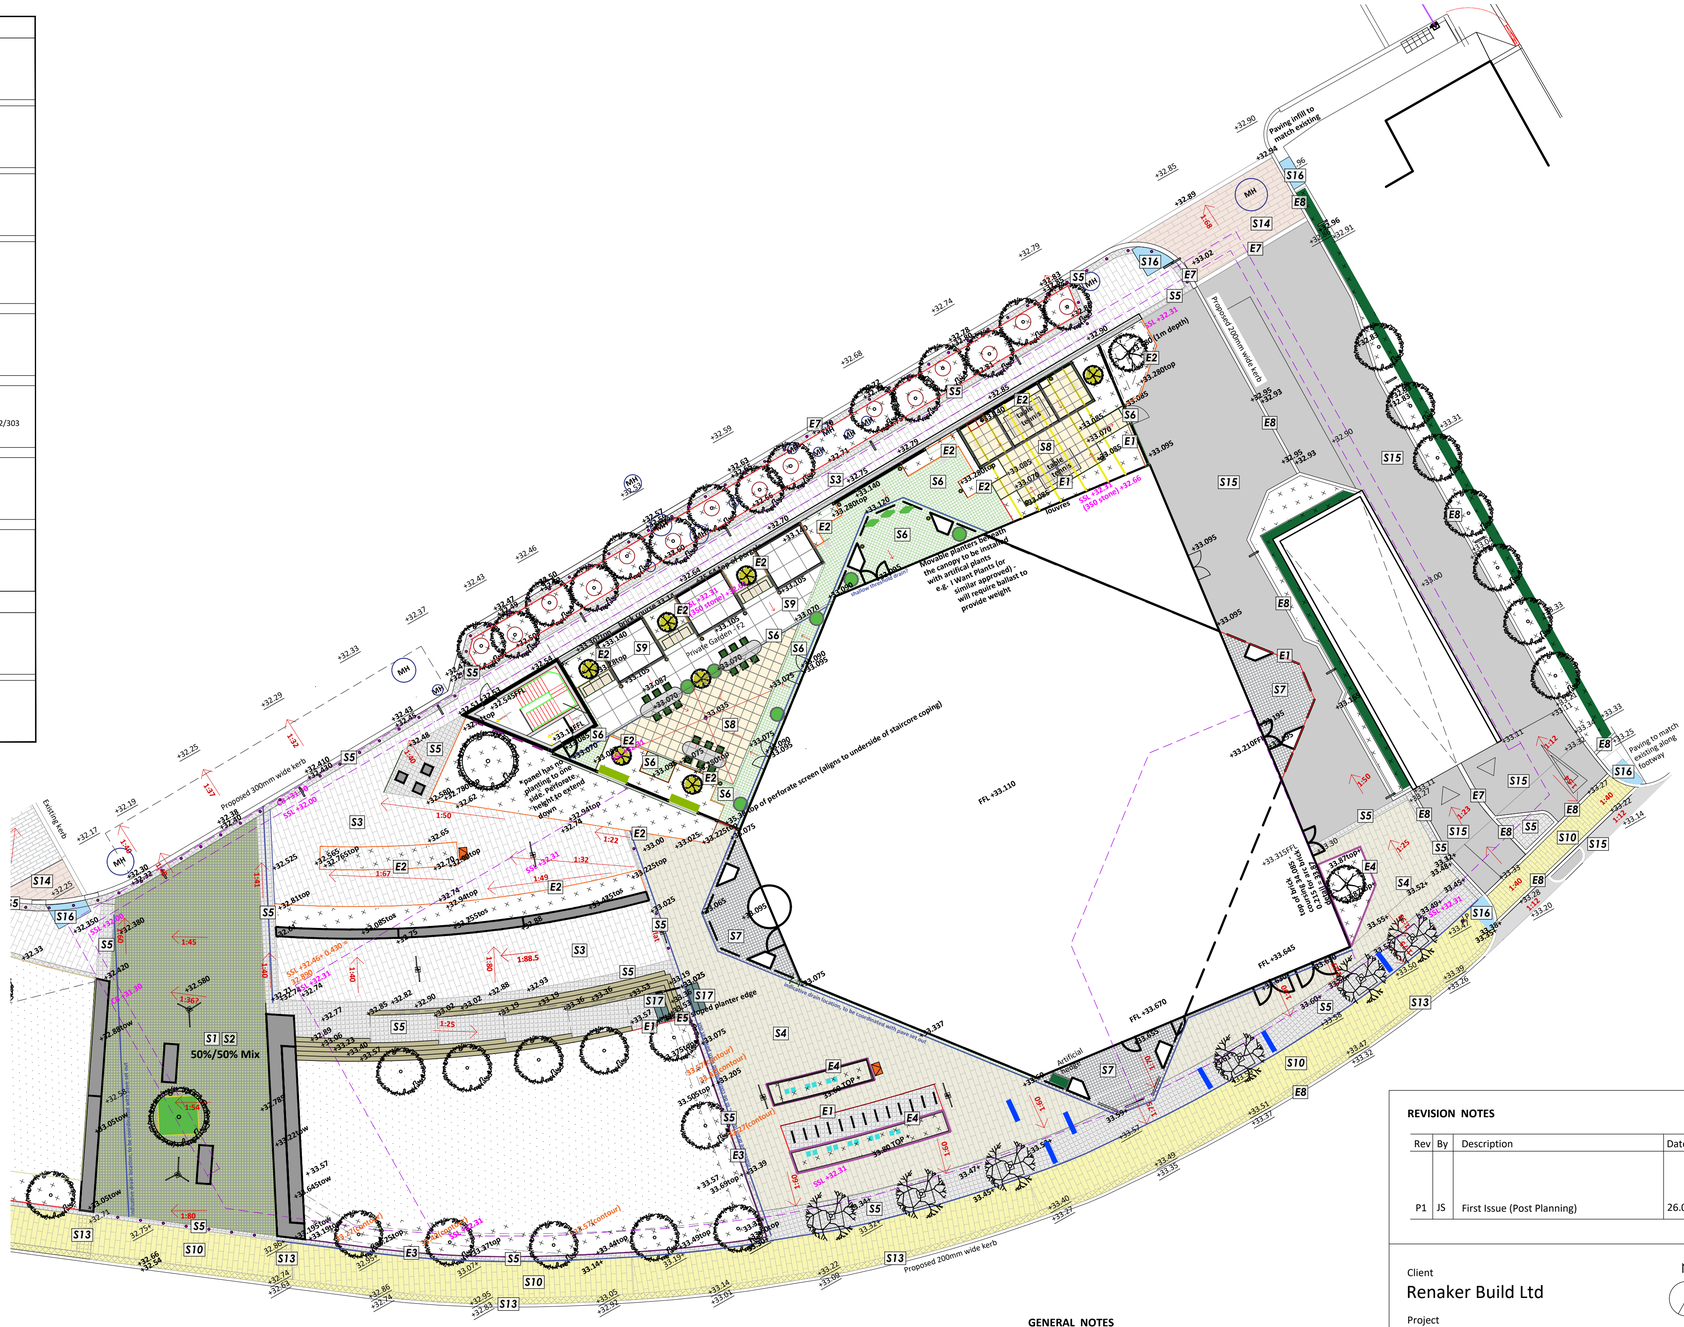
EDGE/BOUNDARY TREATMENT

KEY	DESCRIPTION
E1	**Metal Edging E1 (0mm above ground)** Product: Bison Steel Edging Upstand: Flush Edging (100mm depth below ground) Finish: Galvanised Supplier: Kinley or similar approved
E2	**Metal Edging E2 (200-300mm above ground)** Product: Stapel Raised Planter Edging Upstand: Total planter depth 300mm - levels varies Finish: Linier™ Smooth Supplier: Logic or similar approved
E3	**Metal Edging E3 (300mm above ground)** Product: Stapel Raised Planter Edging Upstand: Total planter depth 300mm - levels varies Finish: Linier™ Smooth Supplier: Logic or similar approved
E4	**Metal Edging E4 (Height above ground varies)** Product: Stapel Raised Planter Edging Upstand: Top of planter constant level Finish: Linier™ Smooth Supplier: Logic or similar approved
E5	**Metal Edging E5 (Height above ground varies)** Product: Stapel Raised Planter Edging Upstand: Top of planter raked high to low Finish: Linier™ Smooth Supplier: Logic or similar approved
E6	**Stone Steps E6** Material: Blanco Cristal (Flamed) Other: contrast nosing details in contrast dark granite Refer to step detail drawings Z1-TPM-G710-DE-XX-3851 302/303
E7	**Solid Granite Kerbs E7** Material: Blanco Cristal Plan Size: 300 wide (depth tbc by engineer) Finish: Sawn 6 sides, Flamed exposed faces
E8	**Solid Granite Kerbs E8** Material: Blanco Cristal Plan Size: 200 wide (depth tbc by engineer) Finish: Sawn 6 sides, Flamed exposed faces

OTHERS

KEY	DESCRIPTION
	Proposed Lawn
	Proposed Planting

All furniture refer to drawing Z1-TPM-G710-DE-XX-3851 403/404


S1 S2 50%/50% Mix
Proposed 300mm wide kerb
Proposed 200mm wide kerb
Existing kerb
Existing planter edge
Proposed planter edge
Private Garden F2
Movable planters beneath the canopy to be installed with artificial plants e.g. (Want Plants (or similar approved) - will require ballast to provide weight
Panel hot rolled planting to one side. Perforate - weight to extend down
Top of perforate screen (aligns to underside of staircase coping)
FFL +33.110
Paving infill to match existing
Proposed 200mm wide kerb
Paving, to match existing, along footway
Artificial Grass
Proposed Tree Pit Detail (Refer to Detail Drawing Z1-TPM-G710-DE-XX-3851 301)