


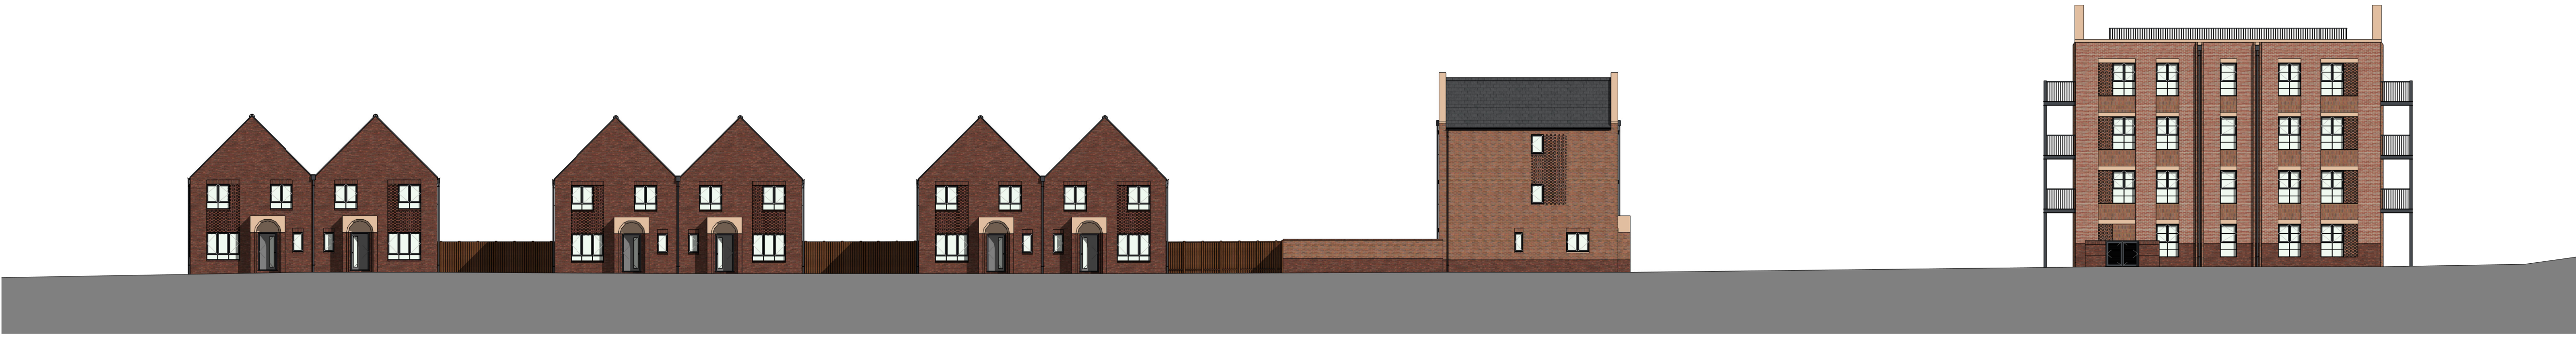

Site Section E



Site Section F



Site Section G



Site Section H

Notes

Do not scale from this drawing.


All contractors must visit the site and be responsible for taking and checking dimensions.

All construction information should be taken from figured dimensions only.

Any discrepancies between drawings, specifications and site conditions must be brought to the attention of the supervising officer.

This drawing & the works depicted are the copyright of JTP.

This drawing is prepared for the specific project stage in the Drawing Status section below and it is not intended to be used for any other purpose. Whilst all reasonable efforts are used to ensure drawings are accurate, JTP accept no liability for any reliance placed on, or use made of, this plan by anyone for purposes other than those stated in the Drawing Status below.

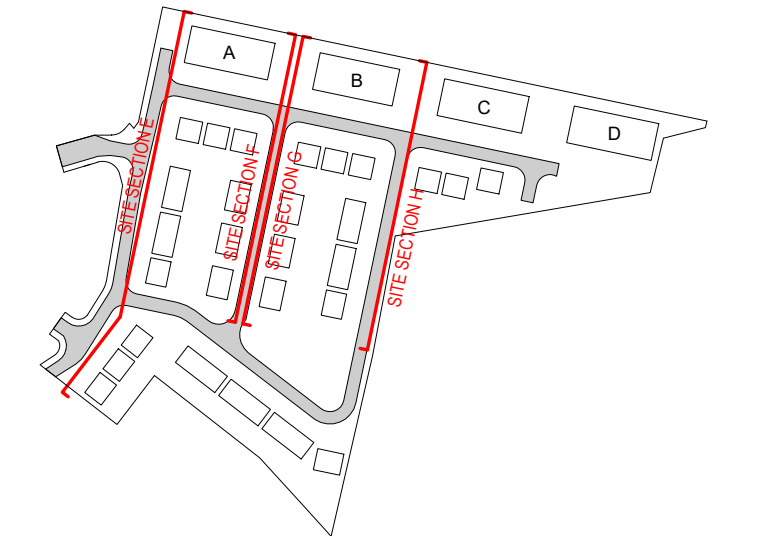

KEYPLAN



P02 25.07.25 Amendments to Materials, Layout, and SAK JC
Detailing
P01 10.04.25 For Planning SAK JC

Rev	Date	Description	Drawn	Chkd

Drawing Status

For Planning

Client



Project
Land at Crabtree Lane

Drawing Title
Proposed Site Sections E-H

Scale @A0 1 : 200 Job Ref. 02292

Drawing No. 02292_JTP_MP_ZZ_DR_A_1203Revision P02

Scale Bar
0 2 4 6 8 10 m