Copyright Hawkins\Brown Architects
No implied licence exists. This drawing should not be used to calculate areas for the purposes of valuation. Do not scale this drawing. All dimensions to be checked on the site by the contractor and such dimensions to be their responsibility. All work must comply with relevant British Standards and Building Regulations requirements. Drawing errors and omissions to be reported to the architect. To be read in conjunction with Architect's specification and other consultant information.

Rev	Description	Date
P1	Issued for Planning	30.09.20
P2	Issued for NMA	09.05.22
P3	Issued for S73 Application	18.12.23
P4	Issued for S73 Application	25.07.25

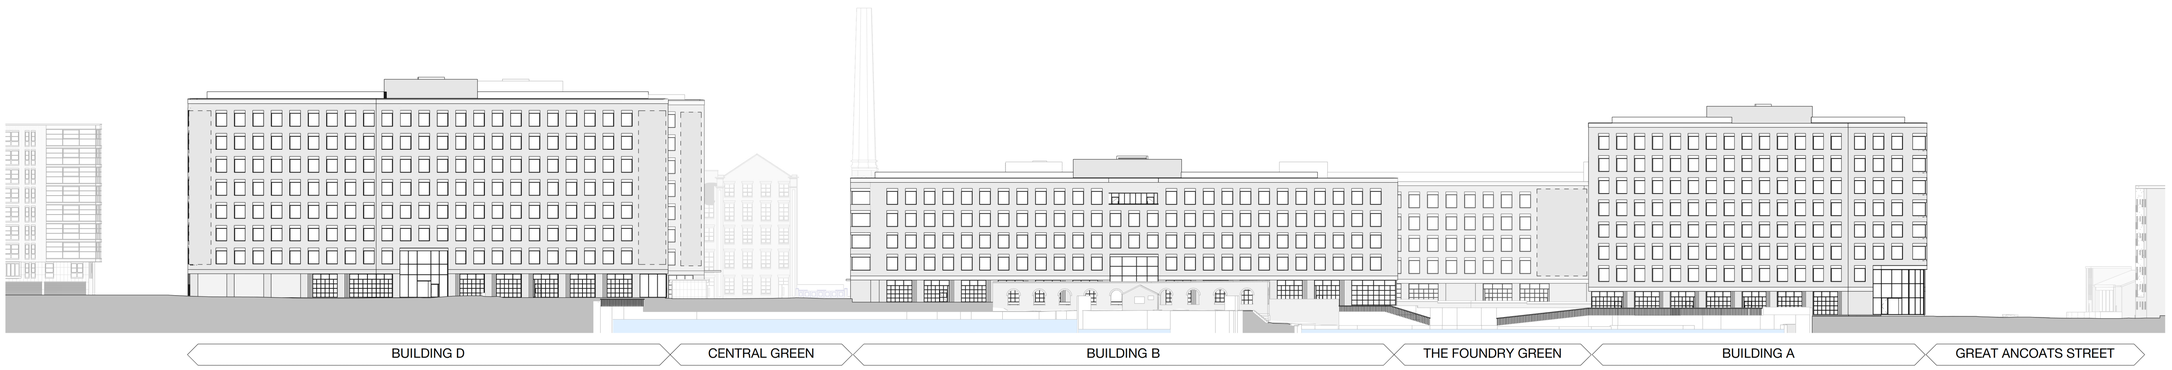

S73-Long Site Elevation A
1 : 500

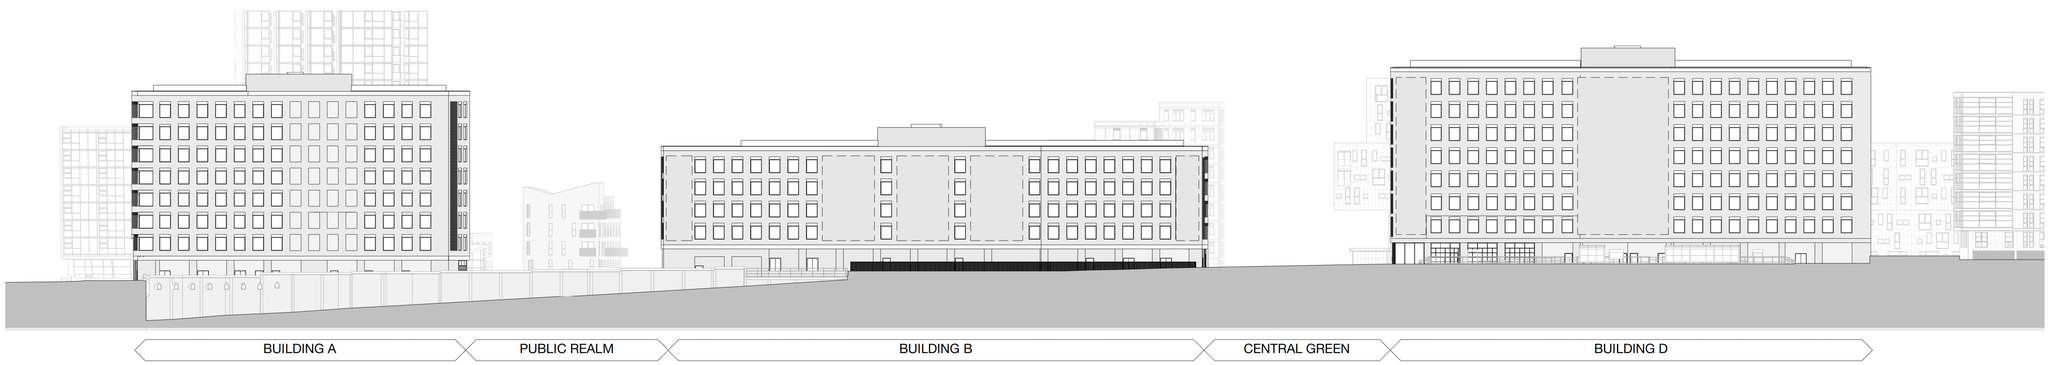

S73-Long Site Elevation B
1 : 500

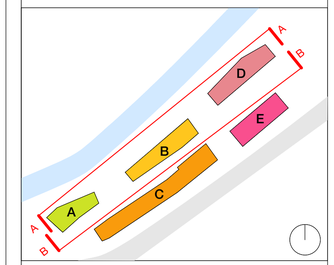

26-28 Hilton Street
Manchester M1 2EH

mail@hawkinsbrown.com
hawkinsbrown.com

Hawkins\
Brown

Project
Pollard Street
New Islington

Drawing
Proposed Site Elevations 01

Scale @ A1	Date
1 : 500	Sep 23
Drawn By	**Checked By**
AG	NB

Job Number	Status	Purpose of Issue
18013	S2	Issued for Information

Drawing No.	Rev
PLS-HBA-SW-ZZ-DR-A-08-0250	P4