



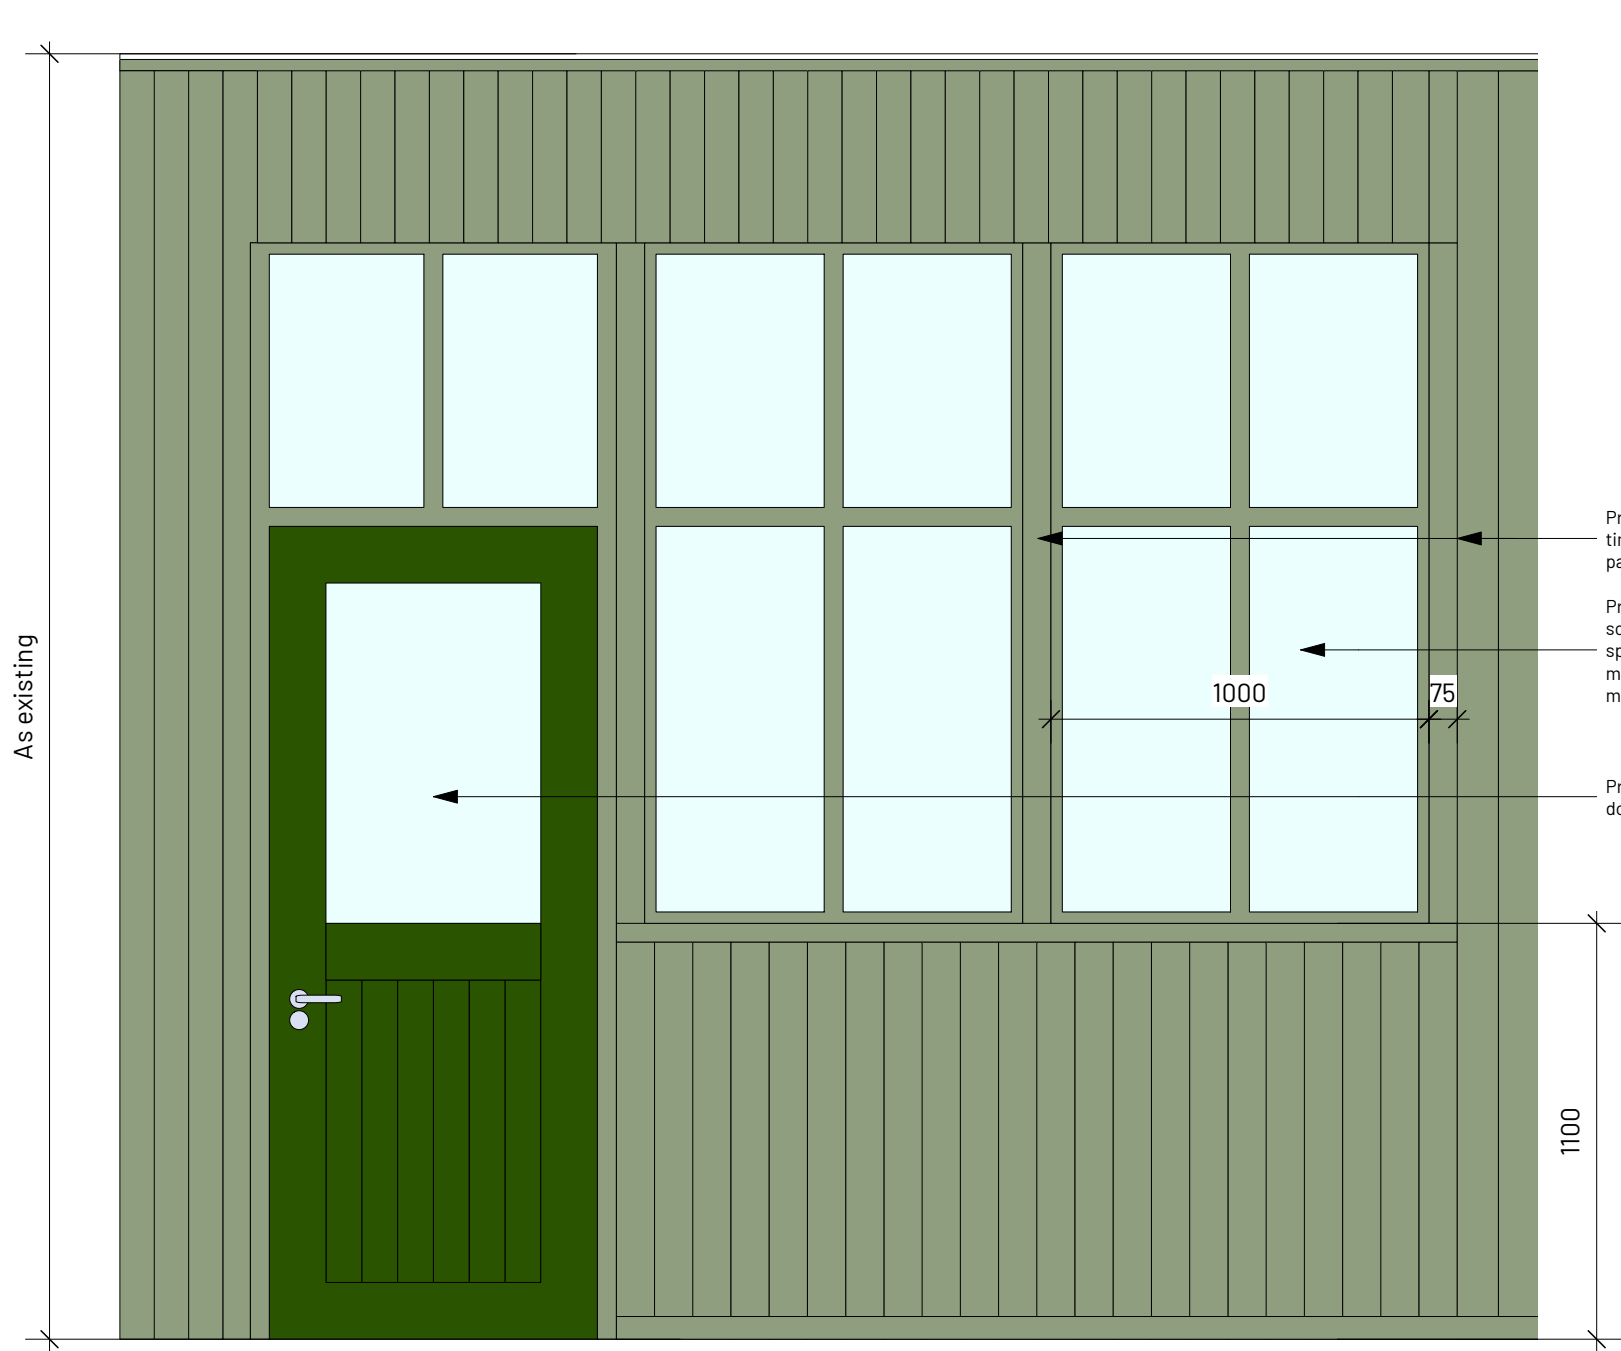

1 New Partition - Typical Elevation
Scale: 1:20

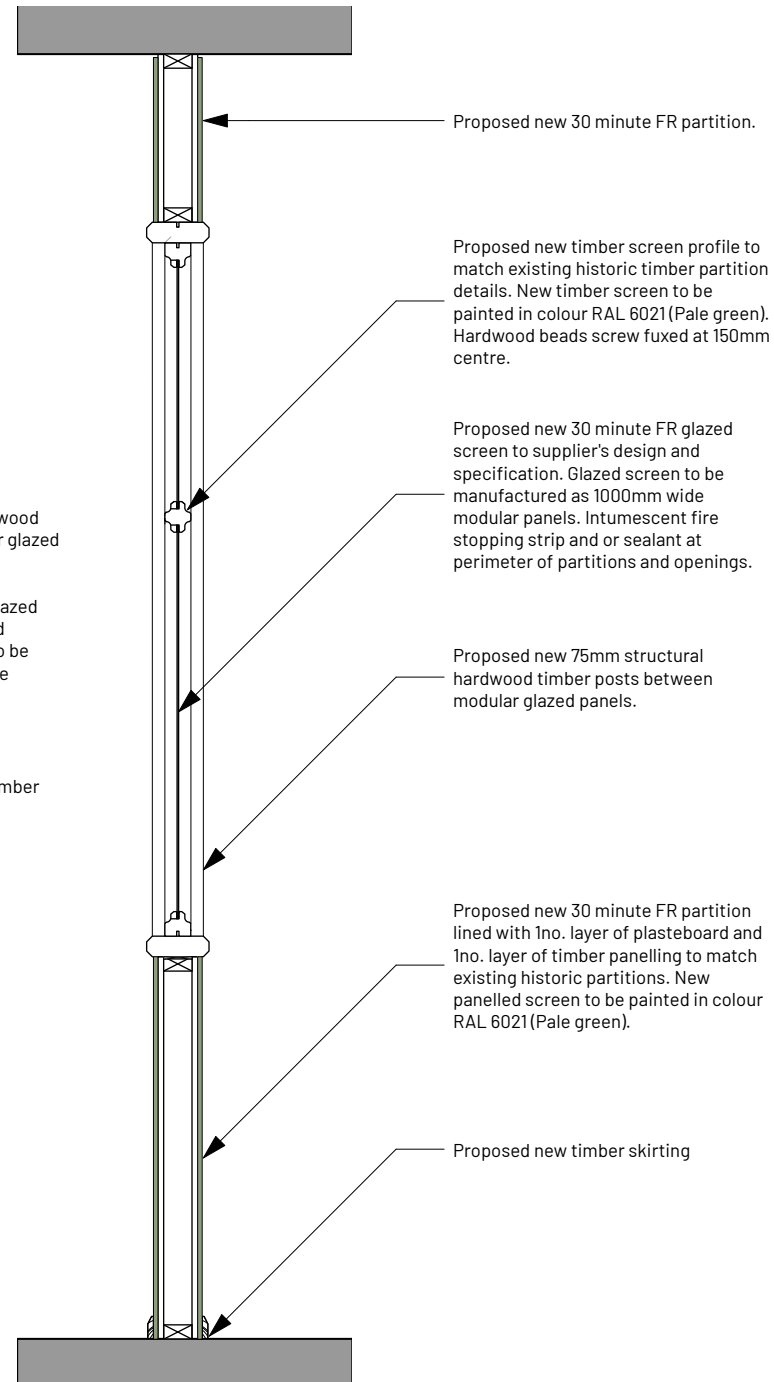

2 New Partition - Typical Section
Scale: 1:20

REV	NOTE	DRN	CHK
-----	------	-----	-----

8-16 Newton Street

Manchester

New Partitions Typical
Details

PROJECT REF.	1665
DRWG NO.	P(384)
REVISION	
SCALE	1:20@ A3
DATE 1st	Dec 24
DRAWN	RD

SK sketch E existing P proposed T tender C construction FI final issue

+44 161 236 0051
ARCHITECT@ATELIERMB.CO.UK

ATELIER.MB