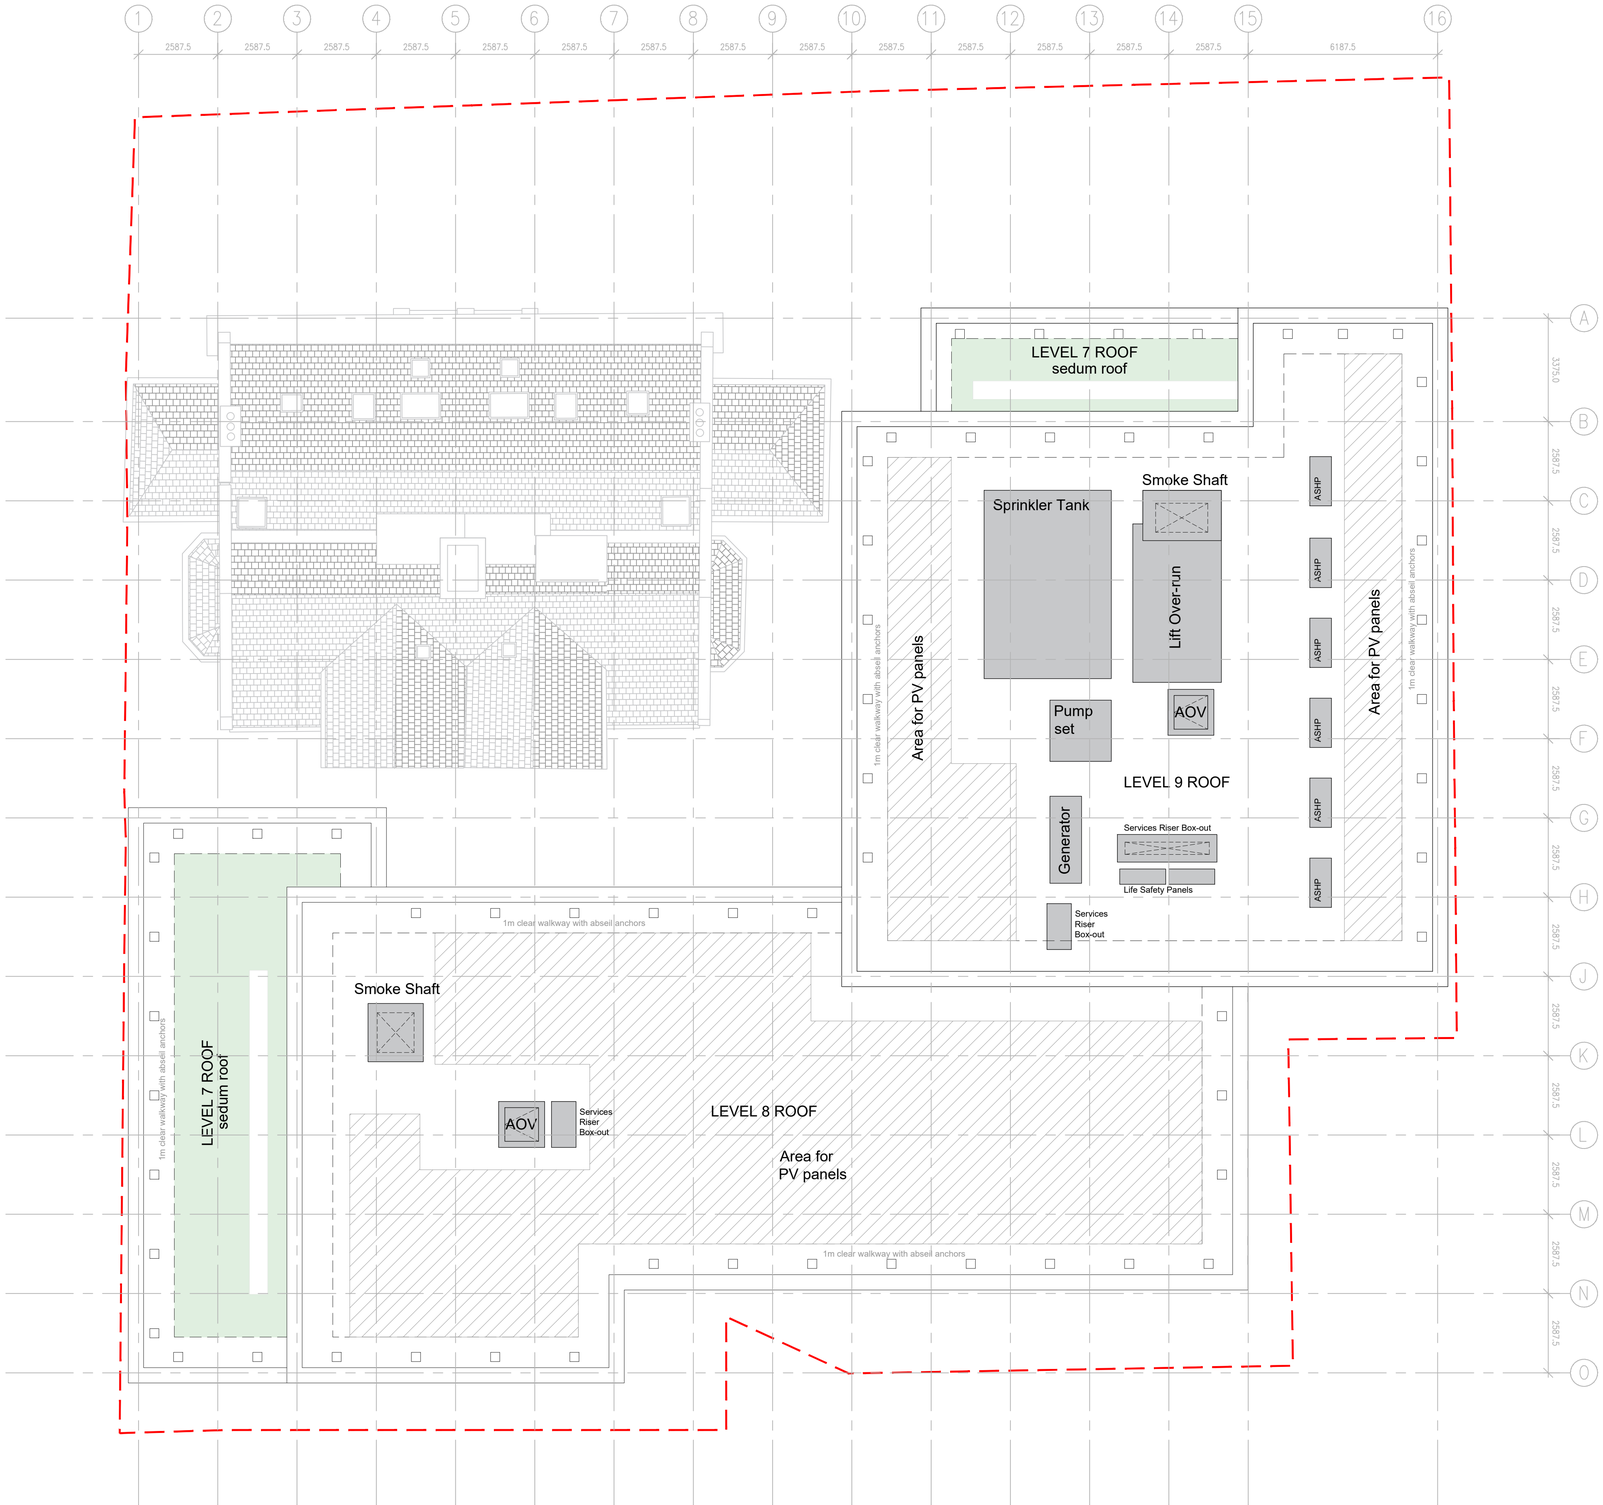

01 LEVEL 8 FLOOR PLAN
1:100

DO NOT SCALE FROM THIS DRAWING.

THIS DRAWING IS BASED ON DIMENSIONAL SURVEY INFORMATION PROVIDED BY OTHERS. THE ARCHITECT CANNOT ACCEPT RESPONSIBILITY FOR THE ACCURACY OF THIS SURVEY INFORMATION.

ALL DIMENSIONS ARE SHOWN IN METRIC.

THIS DRAWING REMAINS THE COPYRIGHT OF

STALLAN-BRAND ARCHITECTURE + DESIGN LTD

1:100 @ A1

0m 1 2 3 4 5 10

CLIENT

ALUMNO GROUP

NOTES

THIS DRAWING IS BASED ON PROJECT'S PREVIOUS ARCHITECT'S INFORMATION, ON PROJECT'S APPROVED PLANNING DRAWINGS, AND ON THE PREVIOUS MEASURED BUILDING SURVEY INFORMATION (FOR THE LISTED BUILDING).

SITE BOUNDARY

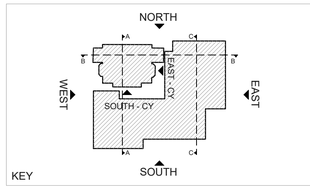

REV.	REASON FOR ISSUE	DATE
P02	s73 PLANNING ISSUE - level 7, 8 and 9 roof plan layout updated	11.07.25
P01	s73 PLANNING ISSUE	25.03.24

Stallan-Brand

80 Nicholson Street
Glasgow
G5 9ER

Phone: 0141 258 5015
Email: info@stallanbrand.com
Website: www.stallanbrand.com

PROJECT

MOSS LANE EAST, MANCHESTER

TITLE

LEVEL 9 ROOF PLAN - PROPOSED

DRAWING NUMBER	REVISION
2027-SBA-01-RF-D-A-01109	P02

STATUS: PLANNING

DATE	DRAWN BY	SCALE @ A1
12.03.24	PM	1:100
	CHECKED BY	PROJECT NUMBER
	MP	2027.00

Copyright ©