



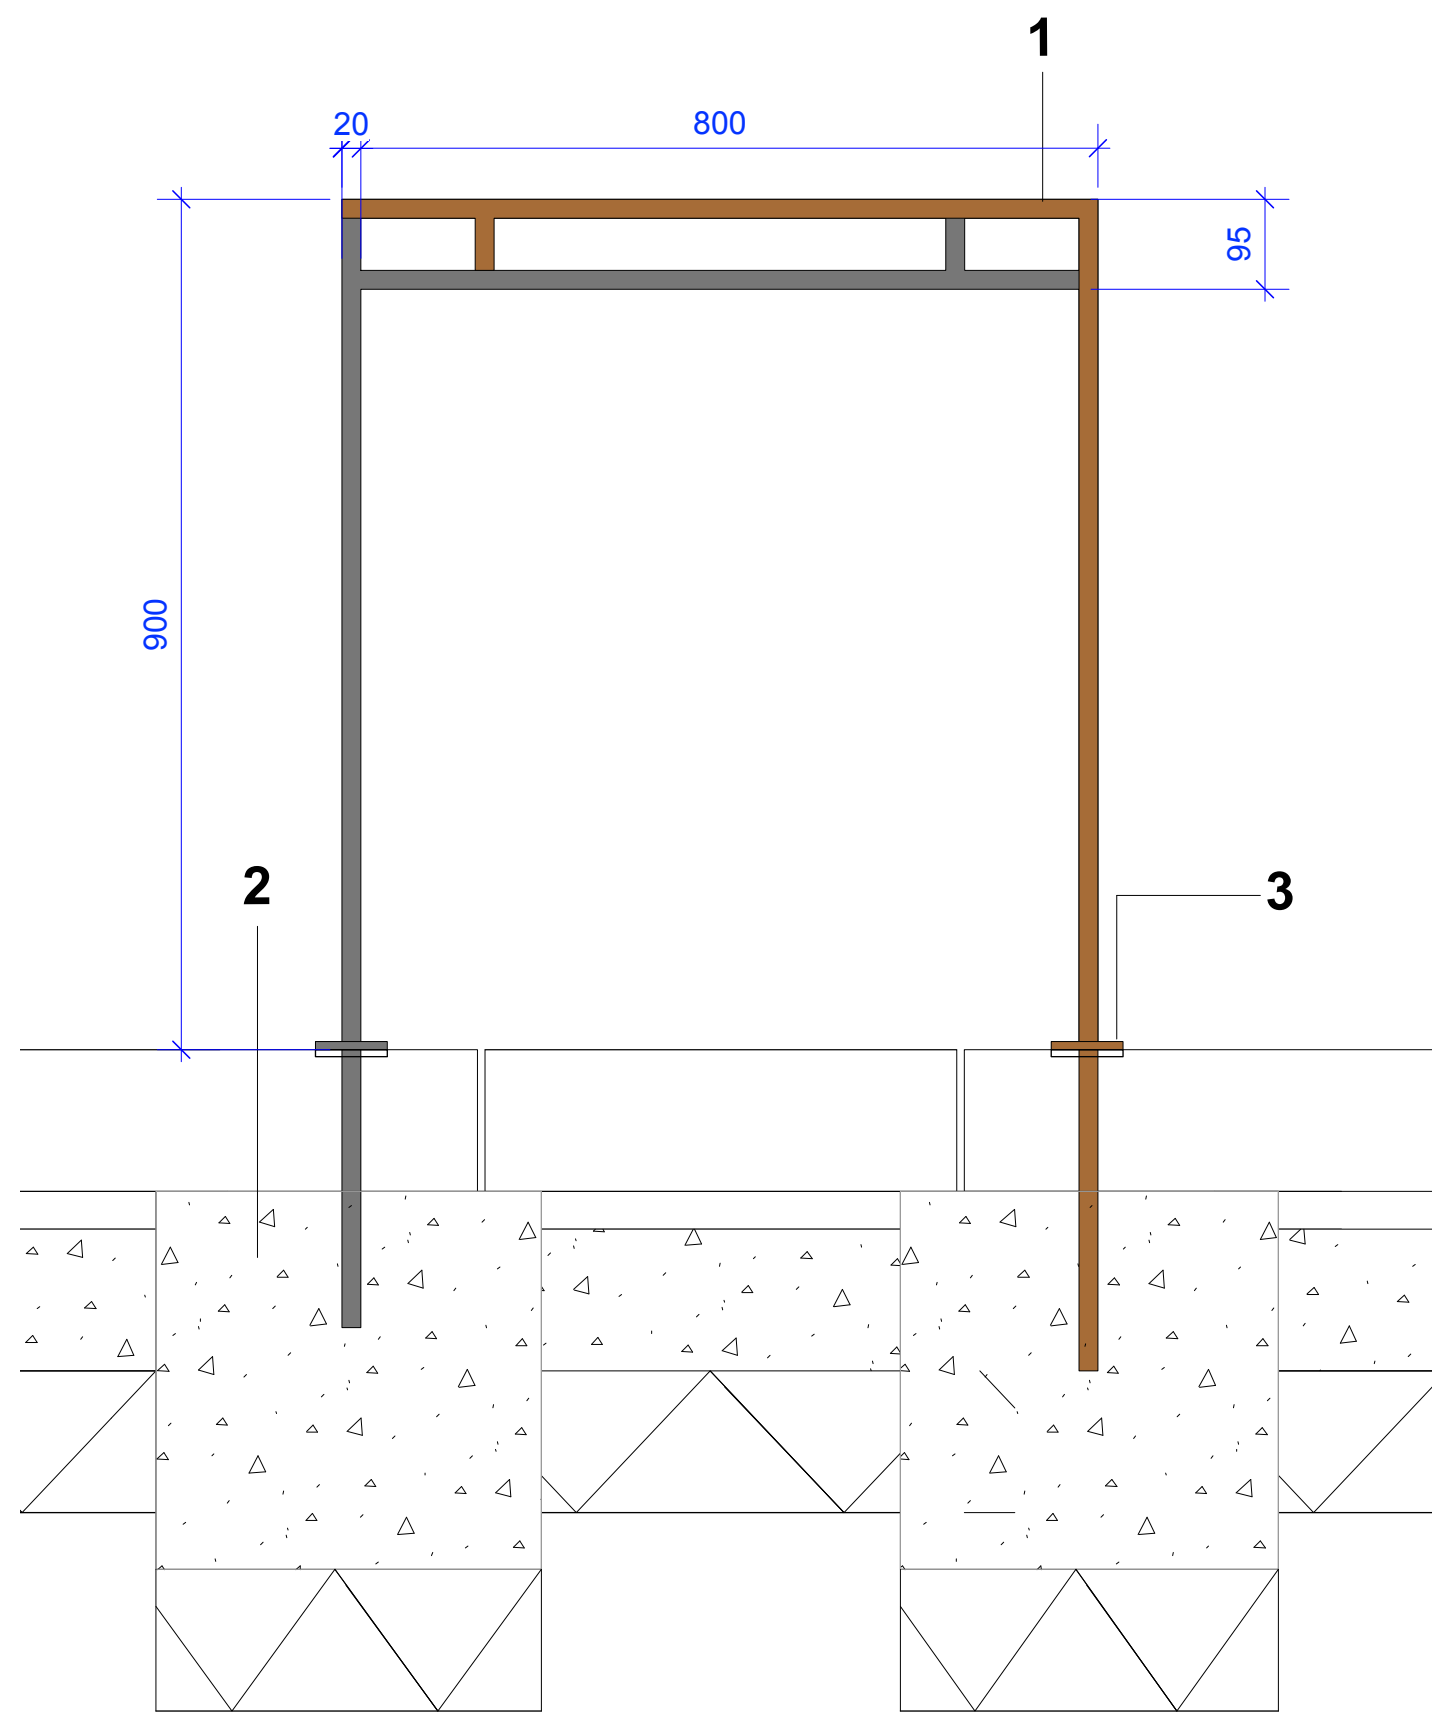

S1 Cycle Stand: Section 1  
Scale: 1:8

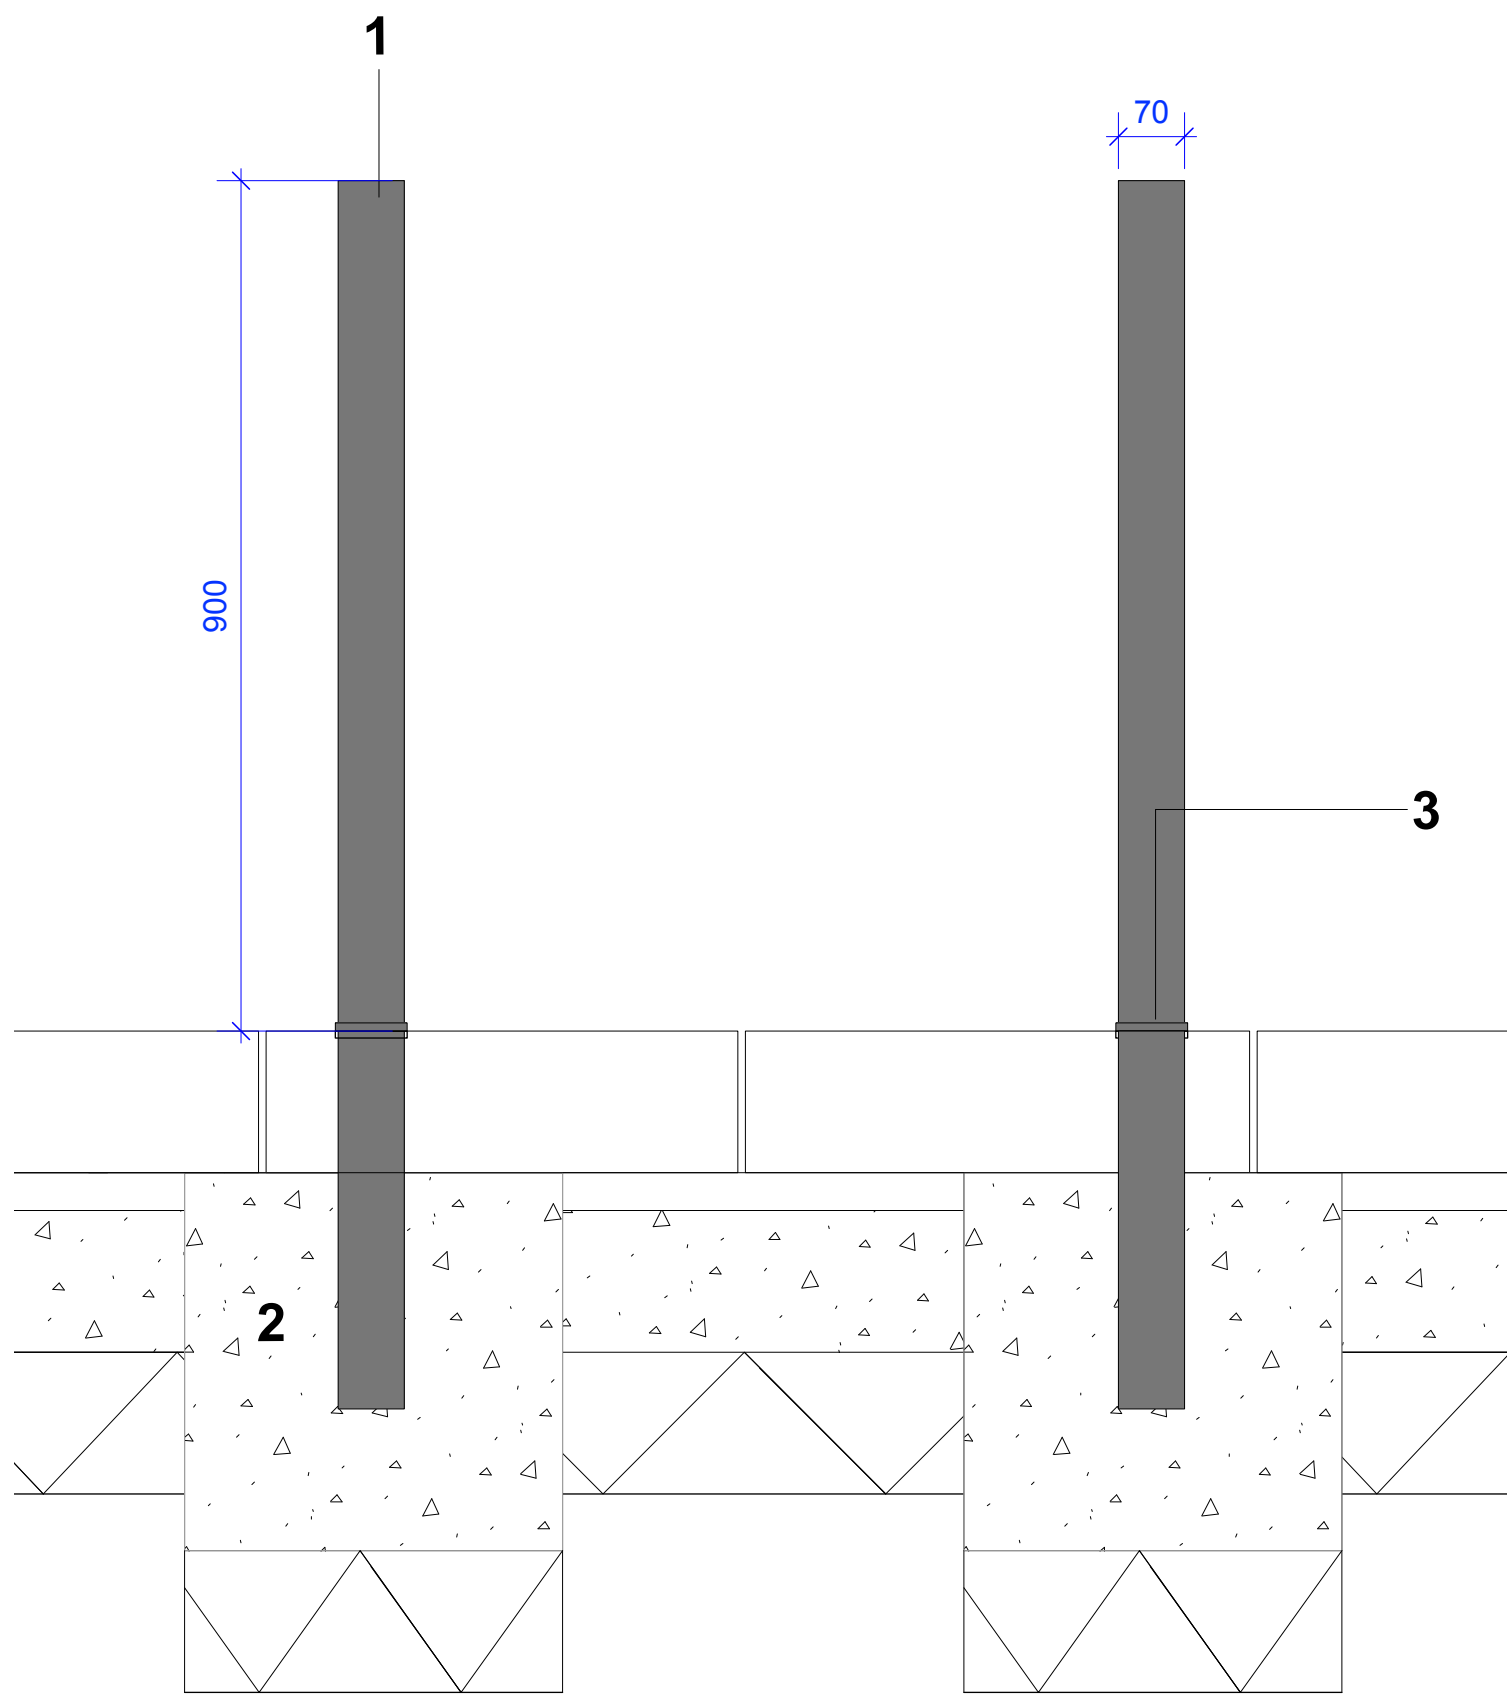

S2 Cycle Stand: Section 2  
Scale: 1:8

Illustrative image: Cycle Stands



KEY

- 1.Cycle stand - Solid Bar Bronze and Stainless Steel with painted finish. 900 (height above ground) x800x70mm
2. Concrete base to engineers details - refer to Ramboll drawings OTH-RAM-EE-ES-DWG-N-0106 & OTH-RAM-EE-ES-DWG-N-0107 for details
3. Base coverplate in galvanised mild steel with painted finish, fixed in place with concealed vandal proof fixings.

Refer to specification clause Q50 210A

THIS DRAWING IS COPYRIGHT PROTECTED AND MAY NOT BE REPRODUCED IN WHOLE OR PART WITHOUT WRITTEN PERMISSION FROM THE OWNER.  
© Planit I.E. Environmental Limited

- NOTES:
1. Dimensions are to centre lines unless otherwise stated.
  2. Dimensions are to face unless otherwise stated.
  3. All dimensions are to be confirmed by the client.
  4. The dimensions of all materials must be checked on site before being used.
  5. The drawing should be read with the relevant specification, clauses and detail drawings.
  6. Order of construction and setting out to be agreed on site.

Revision Notes:

| 1. Construction Issue |          |                                 |       |         |  |
|-----------------------|----------|---------------------------------|-------|---------|--|
| Revision              | Date     | Description                     | Drawn | Apprvd. |  |
| C01                   | 01/04/21 | Construction Issue              | SR    | MS      |  |
| 05                    | 26/02/21 | Stage 4 Issue (Re-Coordination) | SR    | MS      |  |
| 04                    | 06/09/19 | Planning Issue                  | SR    | MS      |  |
| 03                    | 26/07/19 | Stage 4 Issue                   | SAB   | MS      |  |
| 02                    | 29/05/19 | Stage 3+ Issue                  | SR    | MS      |  |
| 01                    | 30/11/18 | Stage 3 Issue                   | AD    | MS/KR   |  |



**Planit I.E. Limited**  
E: info@planit-ie.com W: planit-ie.com  
**MANCHESTER**  
2 Back Grafton St, Altrincham, WA14 1DY  
T: 0161 928 9281  
**LONDON**  
Unit 6 Waterside, 44-48 Wharf Road, London, N1 7UX  
T: 0207 253 5678  
**LIVERPOOL**  
Tempest 5.3, 12 Tithebarn Street, Liverpool, L2 2DT  
T: 0151 363 1230

Client Manchester City Council

Project Our Town Hall

Drg Title Cycle Stand Detail

|            |            |             |
|------------|------------|-------------|
| Created on | Created by | Approved by |
| 30.11.18   | AD         | MS/KR       |

|       |      |           |
|-------|------|-----------|
| Scale | Size | Workstage |
| 1:8   | A1   | Stage 5   |

|                          |             |          |
|--------------------------|-------------|----------|
| Drg No.                  | Suitability | Revision |
| OTH-PLA-EE-ES-DWG-L-7004 | S4          | C01      |