


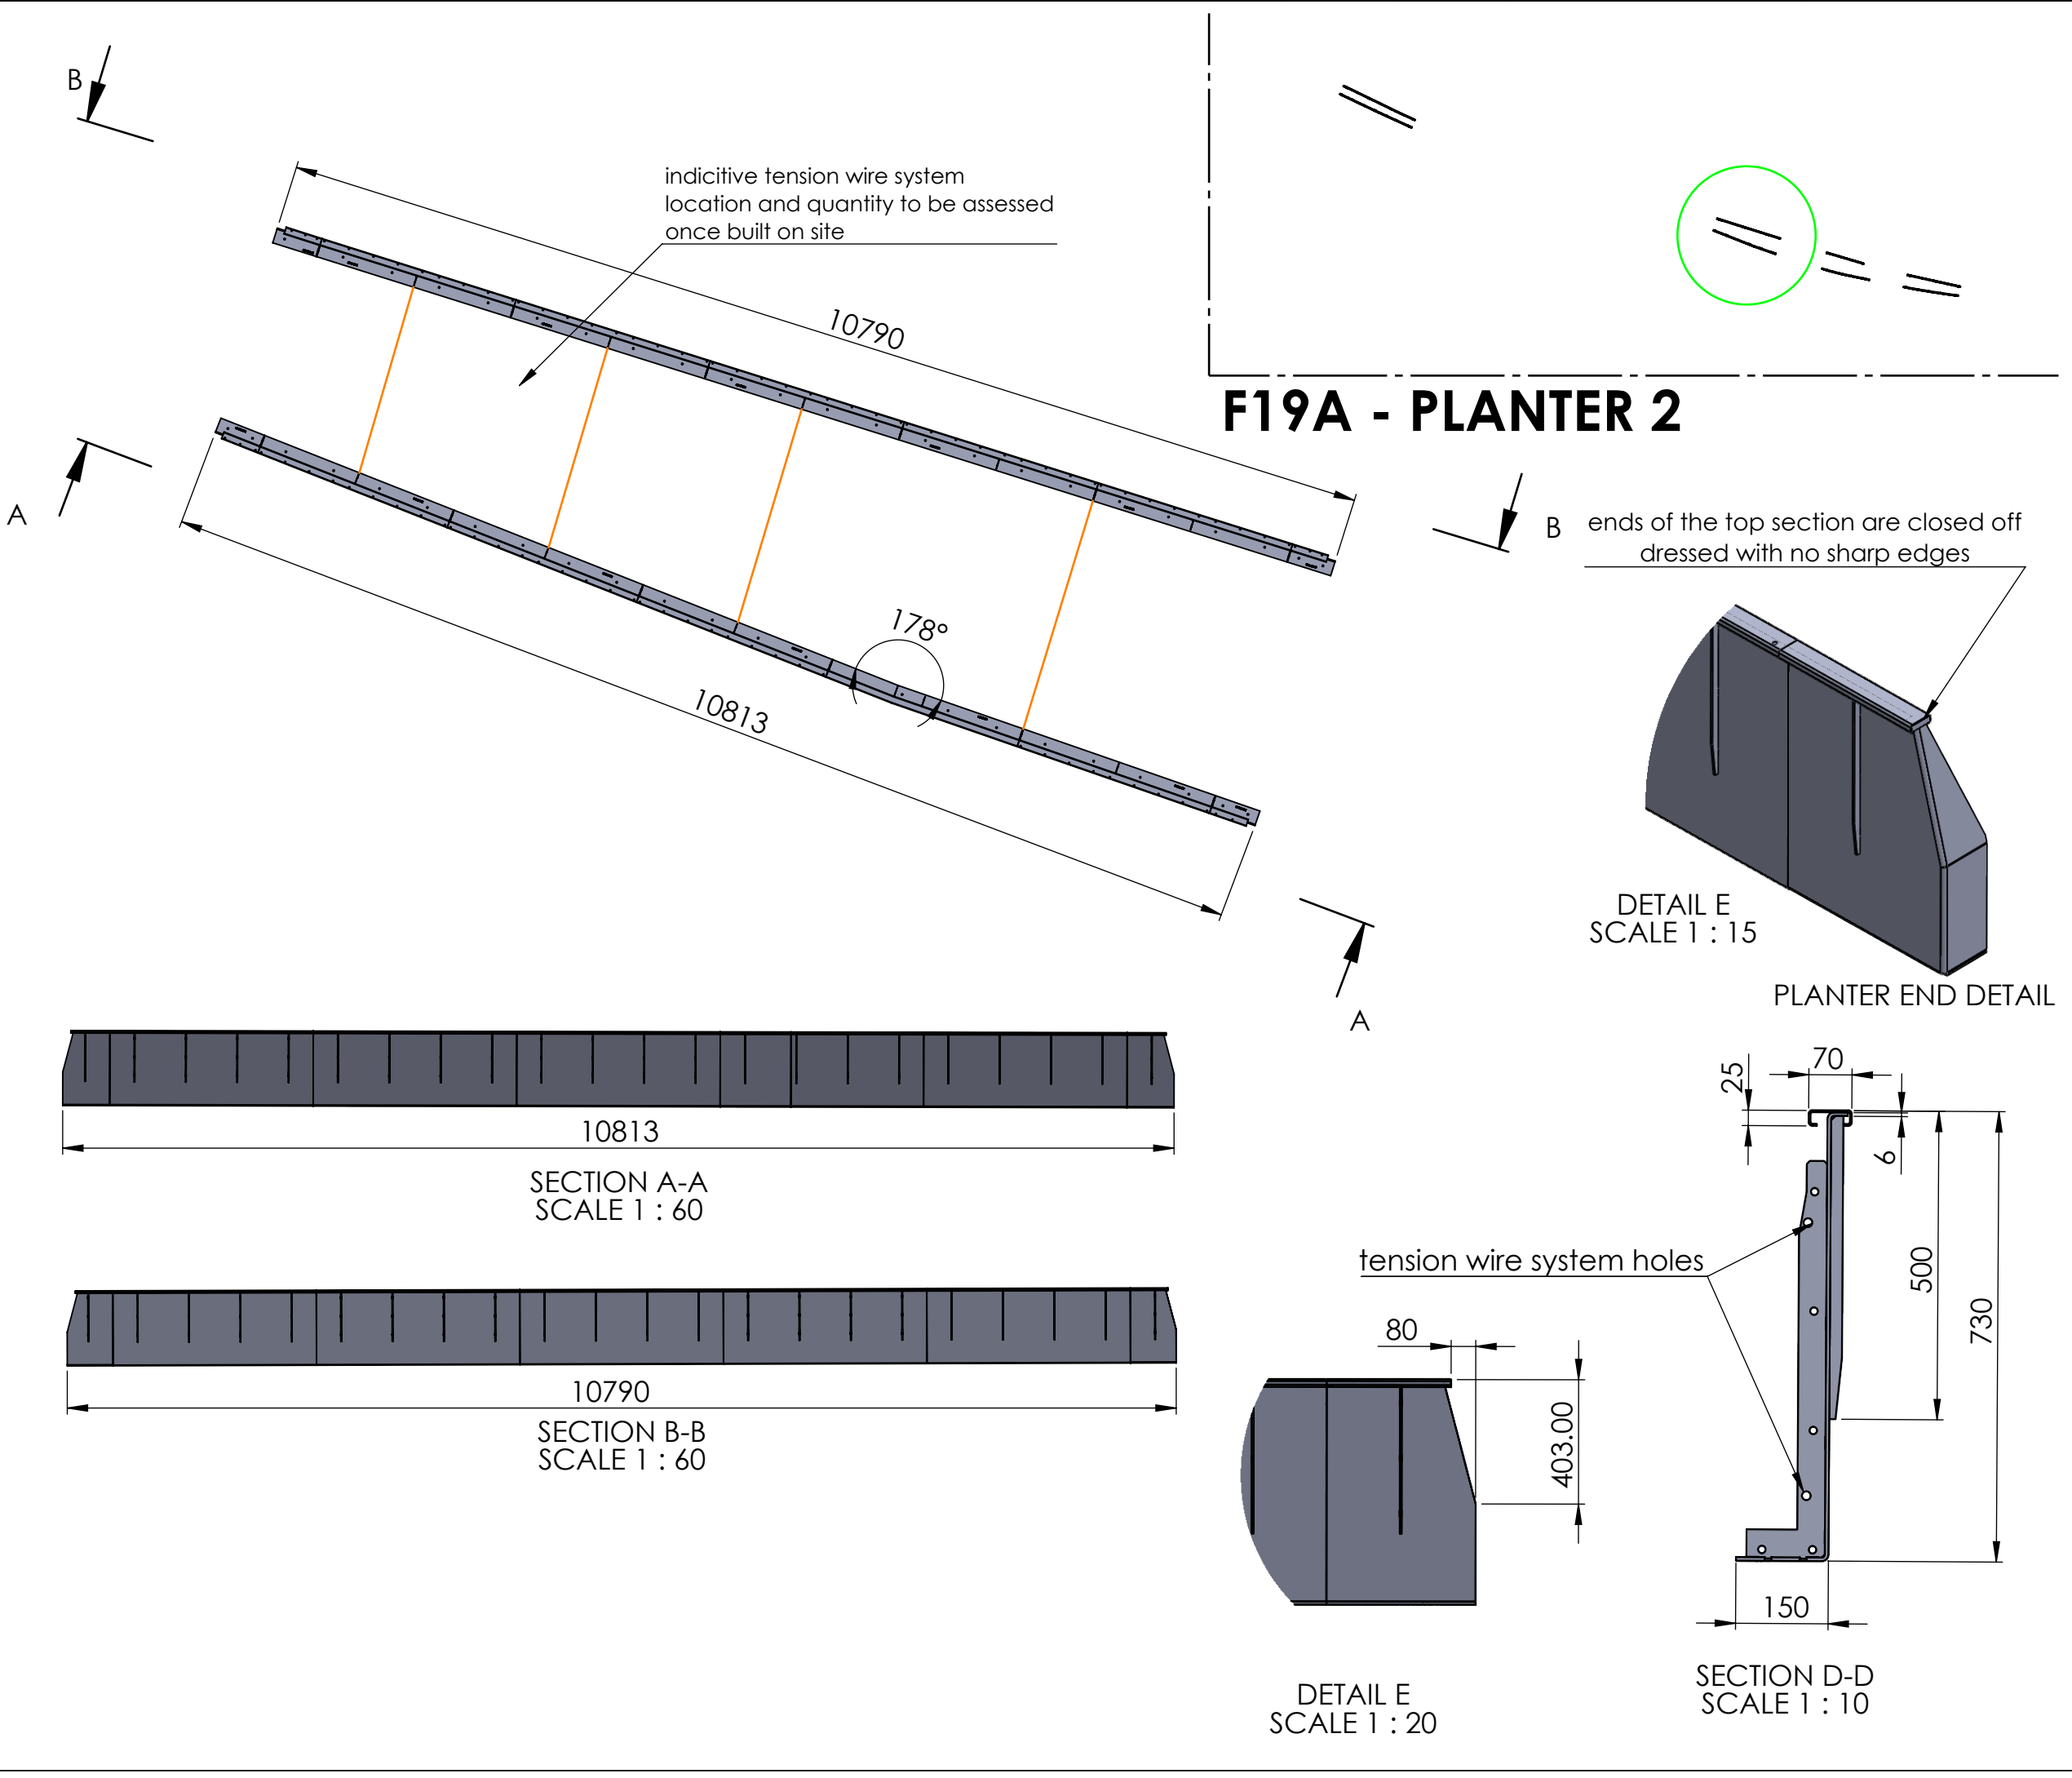



Urban Street Designs Ltd.
Waidshouse Mill.
Towneley Street,
Nelson.
TEL: 01282 602228

URBAN STREET DESIGNS LTD

2015 © Urban Street Designs Ltd All Rights Reserved.

USD. CONFIDENTIAL AND PROPRIETARY. ALL RIGHTS RESERVED. This document (and the information it contains) are the property of USD. By accepting it into your possession, you agree that you will keep this document, and all information contained herein, in strictest confidence, and will not copy, retransmit, use (except solely for the benefit of USD), sell, lend or otherwise dispose of, directly or indirectly, without the express written permission of USD, and this document will be returned to USD immediately upon request.

DEBURR AND BREAK SHARP EDGES	UNLESS OTHERWISE SPECIFIED DIMENSIONS ARE IN MILLIMETERS	TOLERANCE +/- 3MM
NAME DRAWN BY		SIGNATURE <i>SIGNATURE</i>

NOTES

TITLE:
F19A - PLANTER 2

QUANTITY
AS SHOWN

MATERIALS:
CORTEN

FINISH:
PRE WEATHERED AND SEALED

DWG NO.
SO7946-USD-002

DATE
22/01/2025

REVISION
P2