



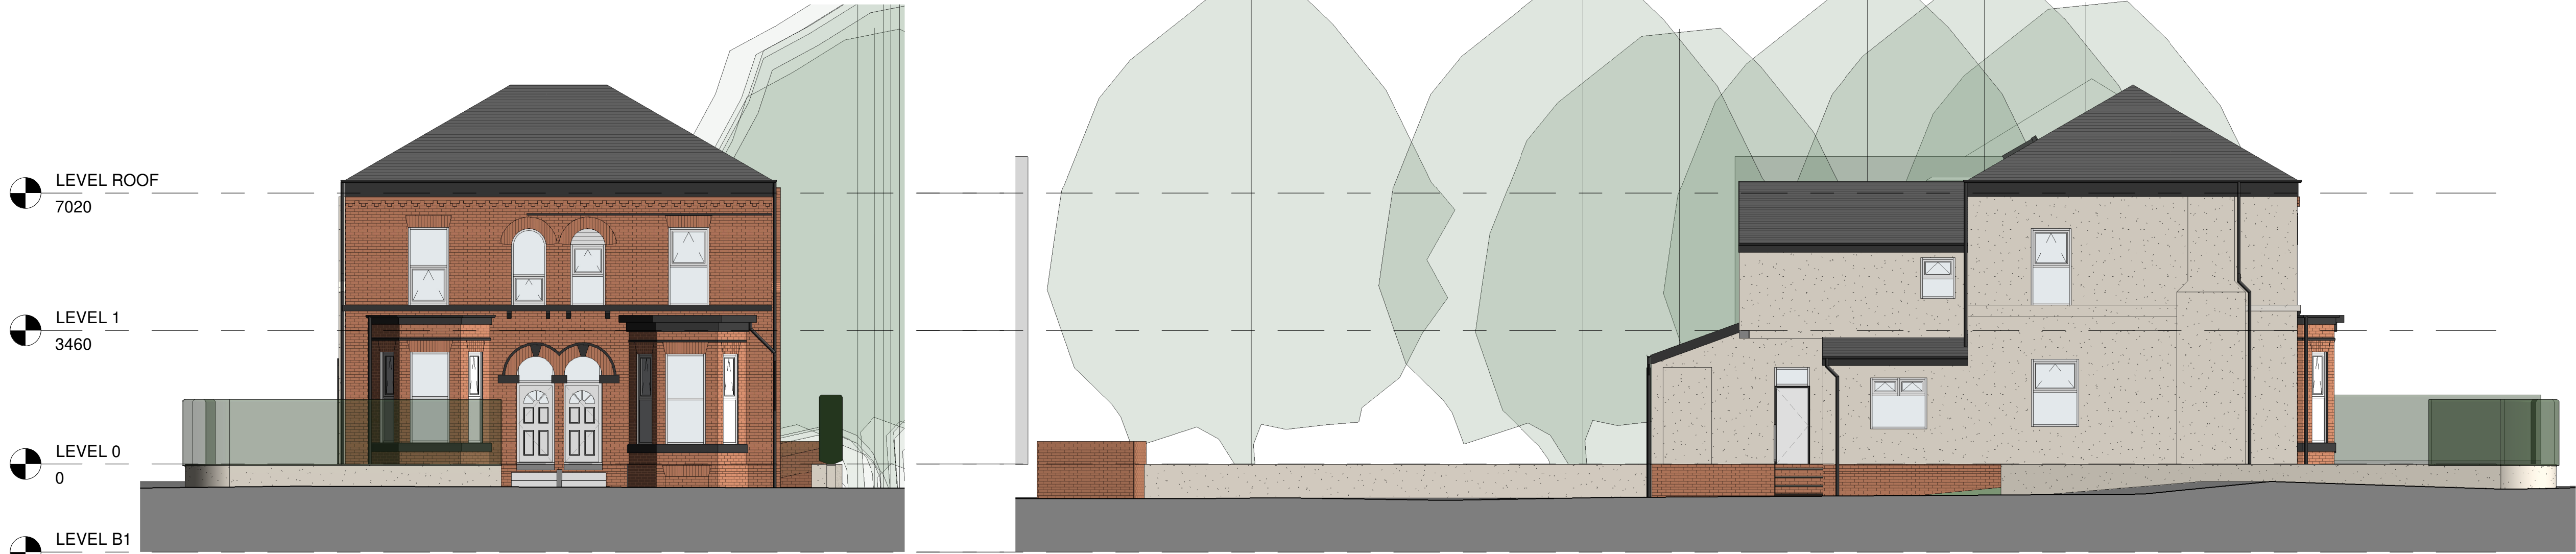


1 Front - Existing - Street Elevation
1 : 100

2 Left Side - Existing - Street Elevation
1 : 100

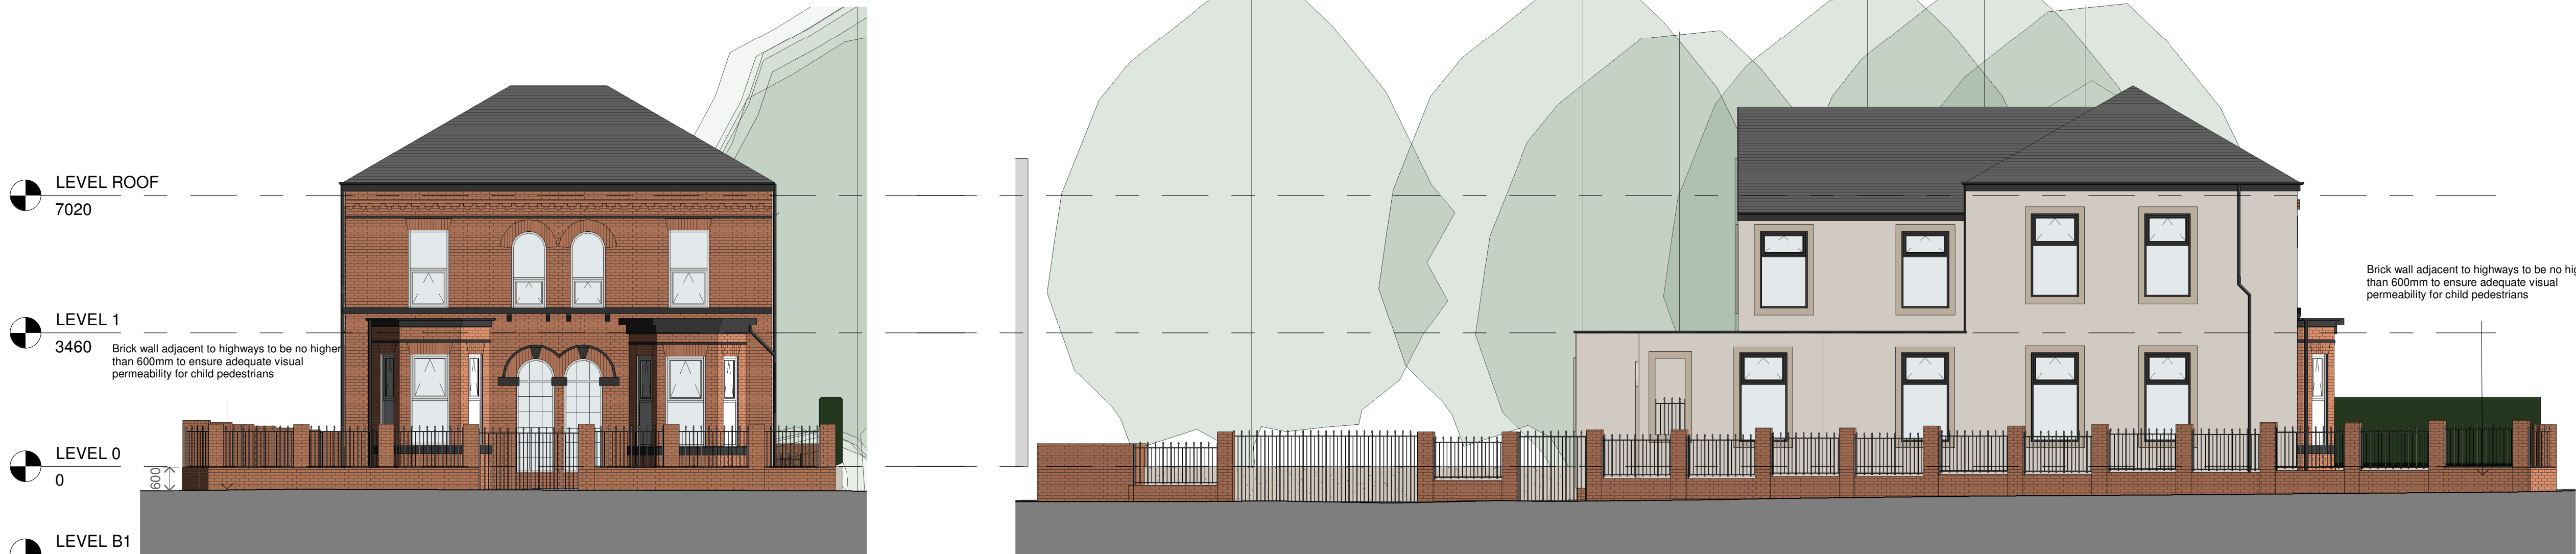

3 Front - Proposed - Street Elevation
1 : 100

4 Left Side - Proposed - Street Elevation
1 : 100

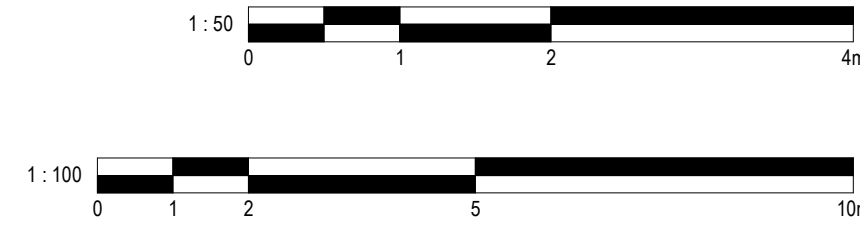

1	Revision for Planning	12/05/2025	CB
No.	Description	Date	Initial

PROJECT			
27-29 Middleton Road			
TITLE			
Existing and Proposed Street Scene			
STATUS			
DESIGN			
DRAWN BY	DATE	SCALE (@ A1)	
CB	13/11/2024	1 : 100	
PROJECT NUMBER	DRAWING NUMBER	REV	
GSS24118.3	005	1	
GOLD SKETCH			
S T U D I O S			
www.goldsketch.co.uk		info@goldsketch.co.uk 0161 792 9595	
NOTES			
COPYRIGHT ALL RIGHTS RESERVED. NO PART OF THIS DRAWING IS TO BE REPRODUCED WITHOUT WRITTEN CONSENT. DRAWING TO BE USED FOR THE STATUS INDICATED ONLY. ALL DIMENSIONS ARE TO FACE UNLESS OTHERWISE SPECIFIED. ALL WORK AND MATERIALS TO BE IN ACCORDANCE WITH CURRENT BUILDING REGULATION, RELEVANT CODES OF PRACTICE AND BRITISH STANDARDS. ALL DIMENSIONS ON THIS DRAWING ARE IN MILLIMETRES UNLESS OTHERWISE STATED.			