



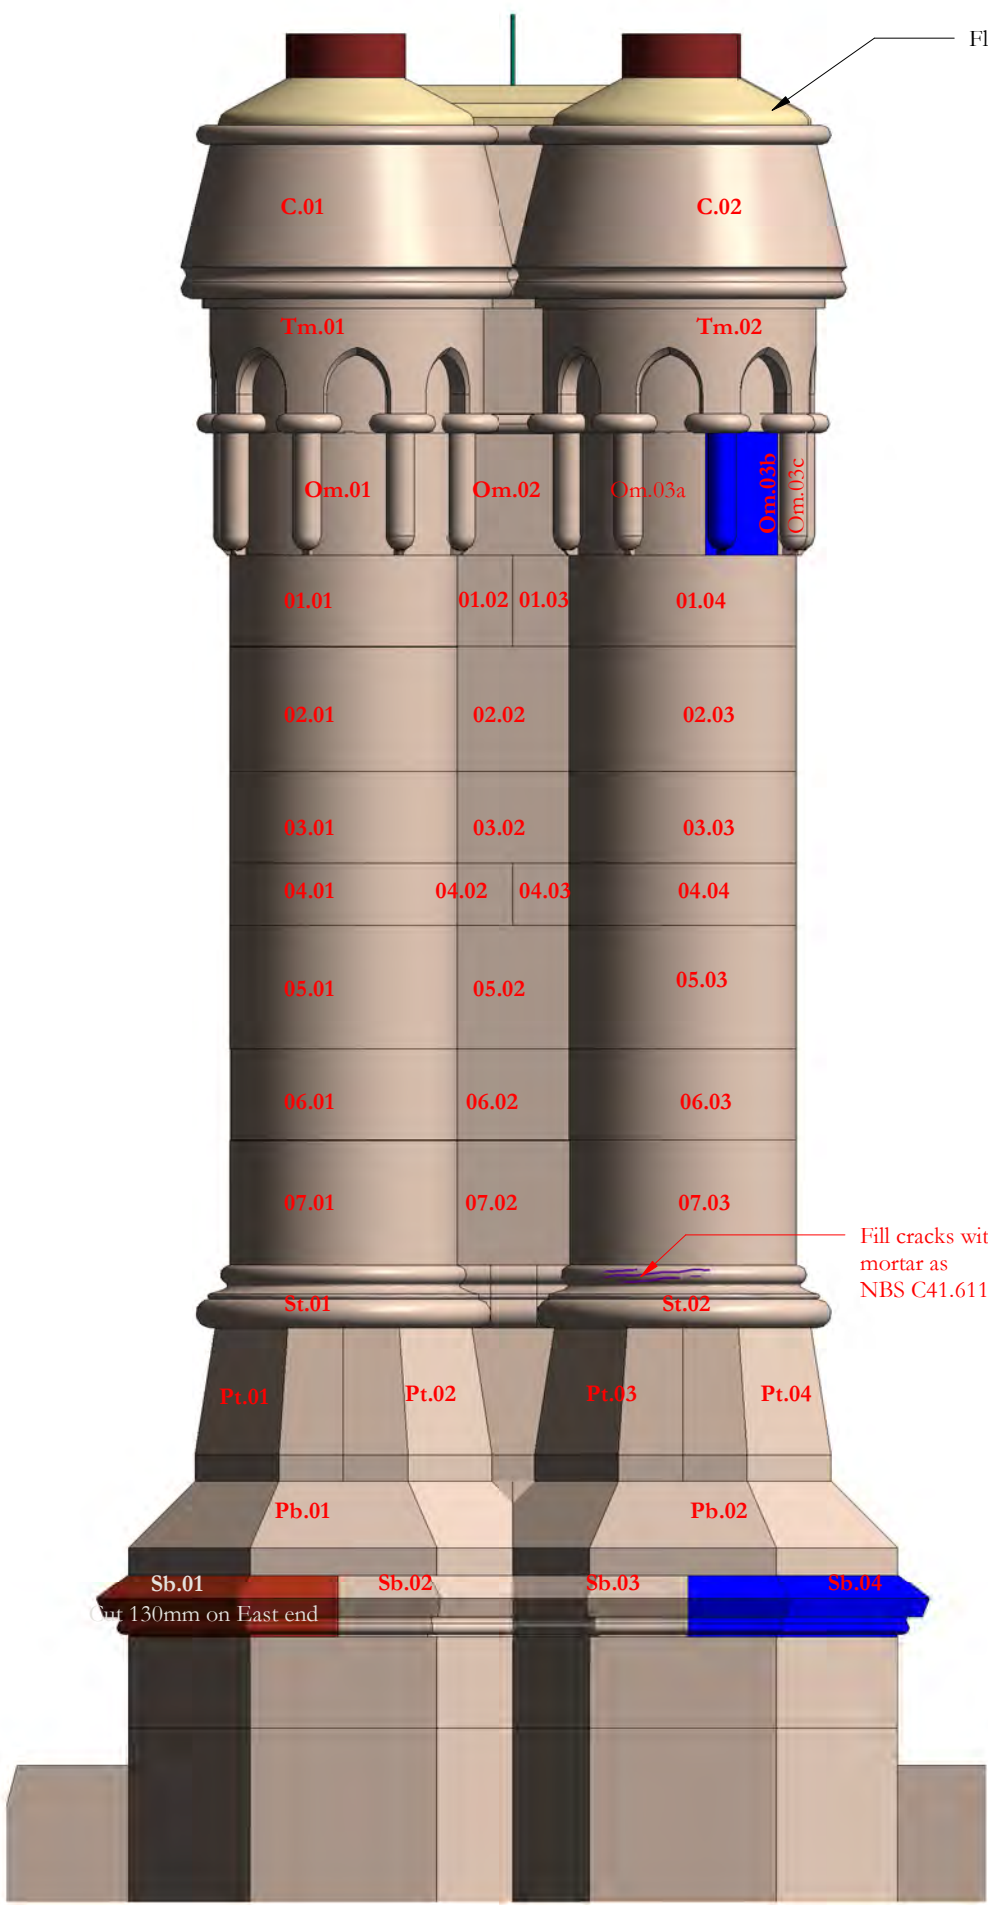

CS10 North
1 : 20

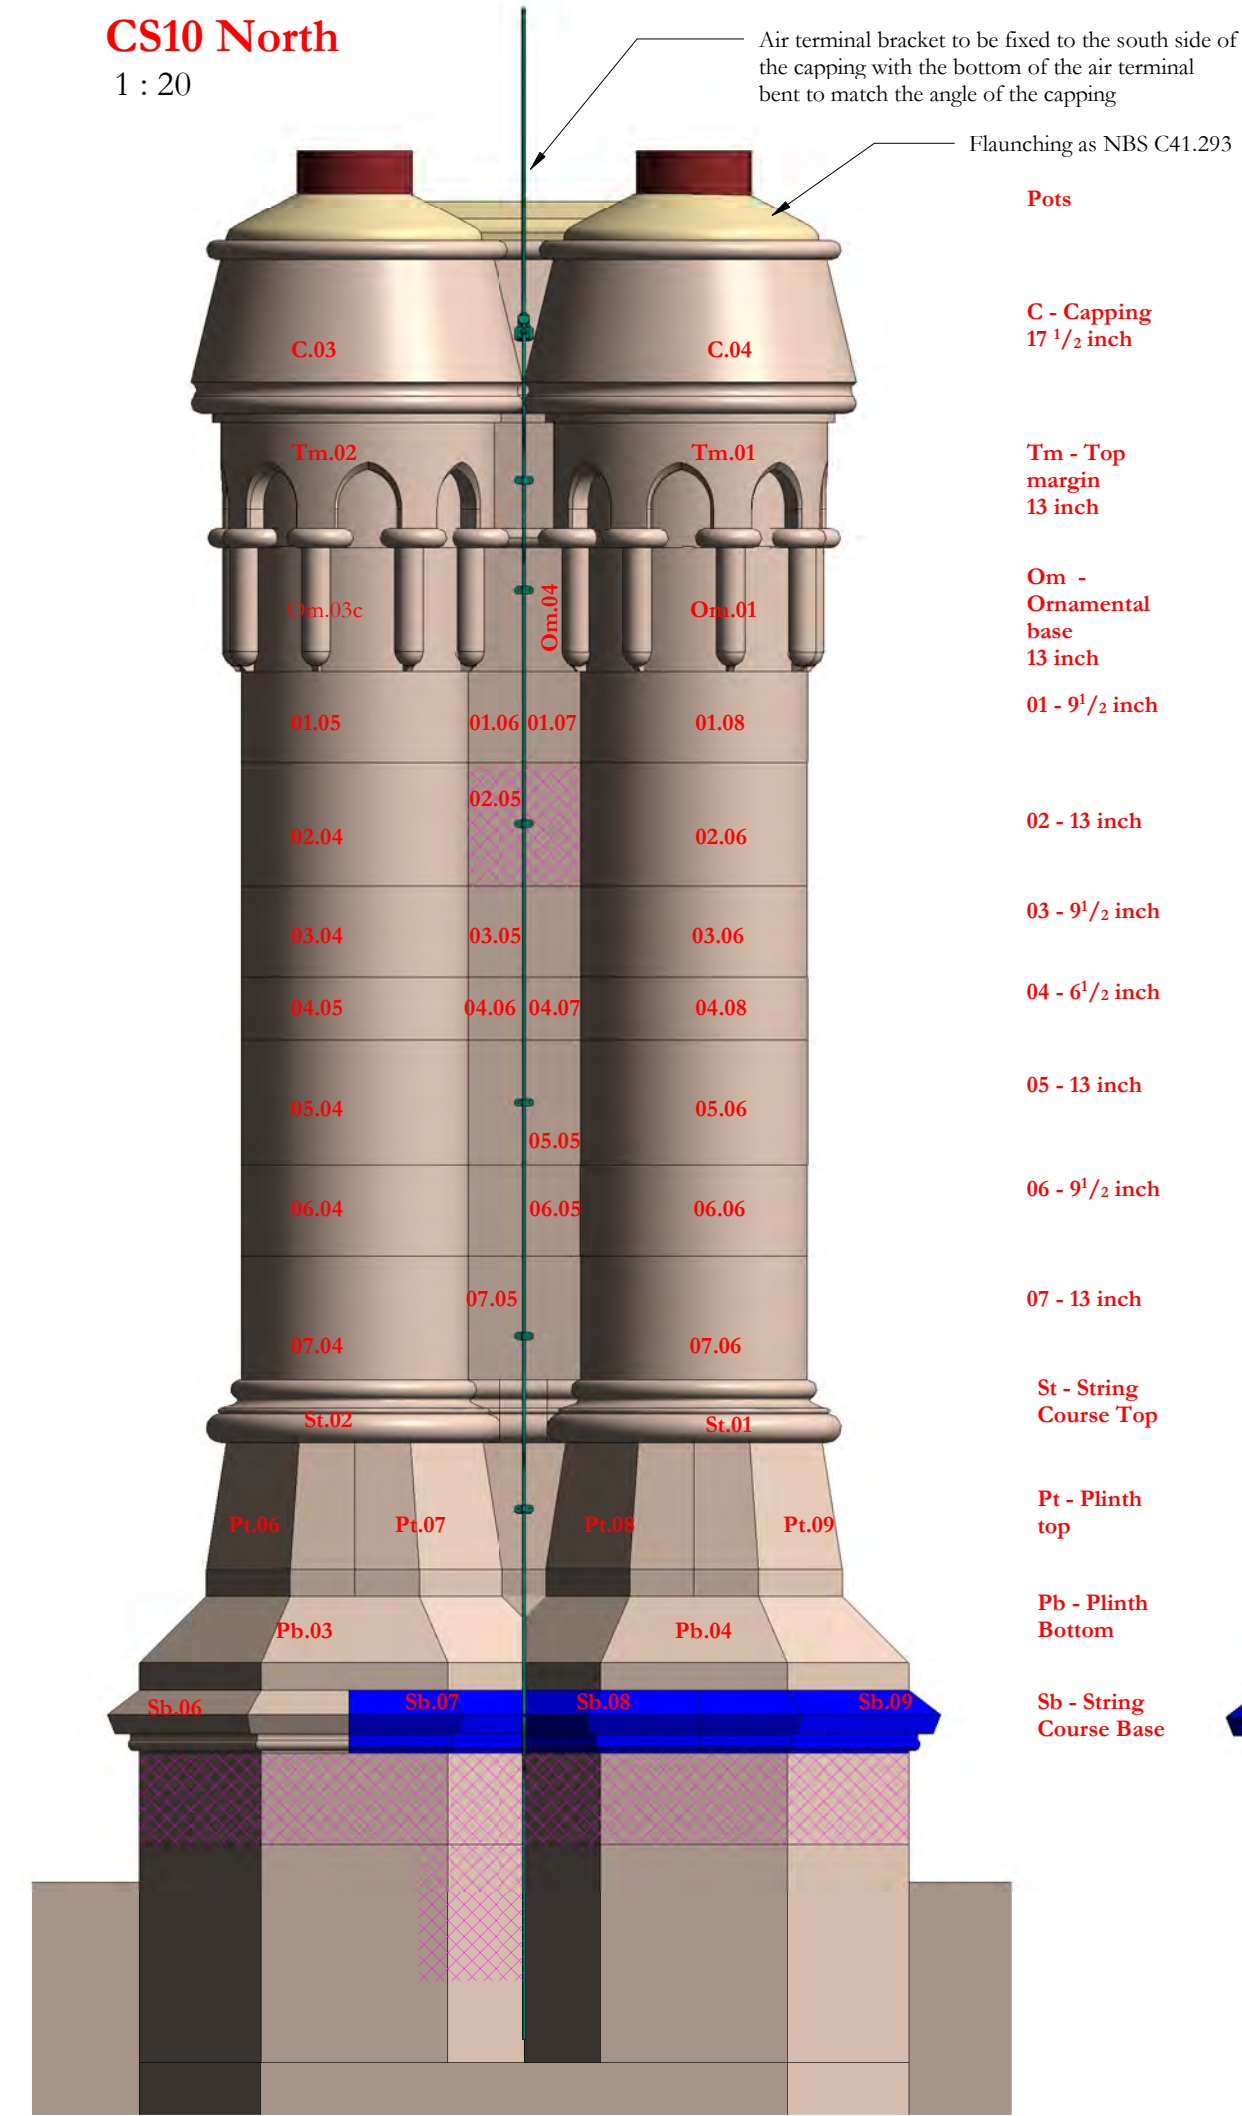

CS10 South
1 : 20

Pots

C - Capping
17 1/2 inch

Tm - Top margin
13 inch

Om - Ornamental base
13 inch

01 - 9 1/2 inch

02 - 13 inch

03 - 9 1/2 inch

04 - 6 1/2 inch

05 - 13 inch

06 - 9 1/2 inch


07 - 13 inch

St - String Course Top

Pt - Plinth top

Pb - Plinth Bottom

Sb - String Course Base

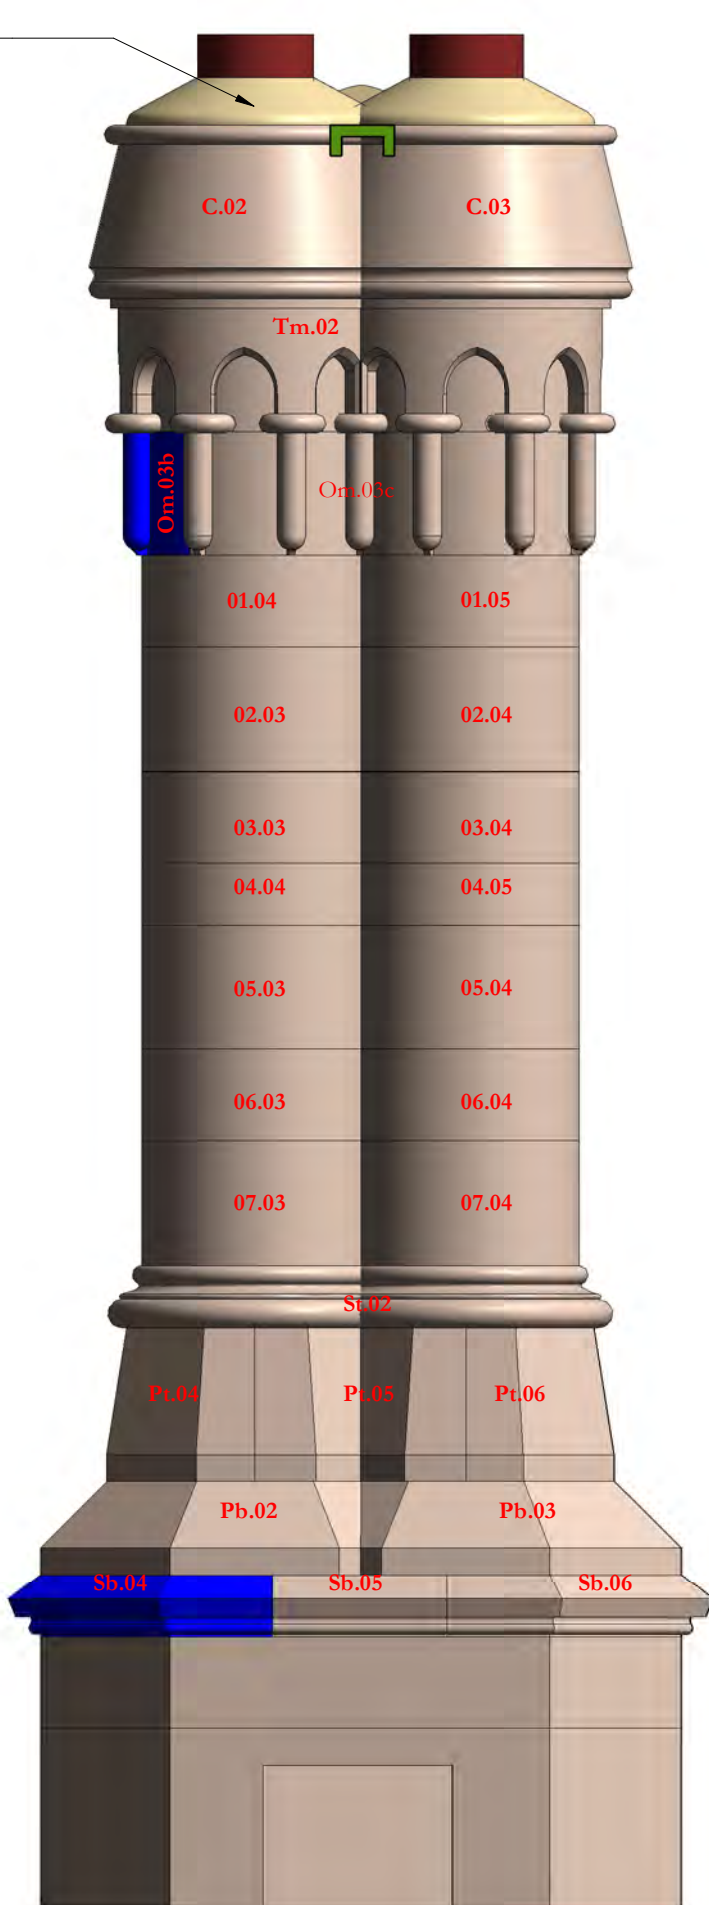

CS10 West
1 : 20



CS10 East
1 : 20

Pots

C - Capping
17 1/2 inch

Tm - Top margin
13 inch

Om - Ornamental base
13 inch

01 - 9 1/2 inch

02 - 13 inch

03 - 9 1/2 inch

04 - 6 1/2 inch

05 - 13 inch

06 - 9 1/2 inch

07 - 13 inch

St - String Course Top

Pt - Plinth top

Pb - Plinth Bottom

Sb - String Course Base


Scale Bars to be used as guidance only - refer to sheet size below

1:100	mm	1000	3000	5000	7000	
1:200	mm	5000	8000	12000	16000	
1:500	M	5	15	25	35	
1:1250	M	10	30	50	70	90

Notes:

Drawings are based on survey data and may not accurately represent what is physically present.
Do not scale from this drawing. All dimensions are to be verified on site before proceeding with the work.
All dimensions are in millimeters unless noted otherwise.
Purcell shall be notified in writing of any discrepancies.

Key Plan

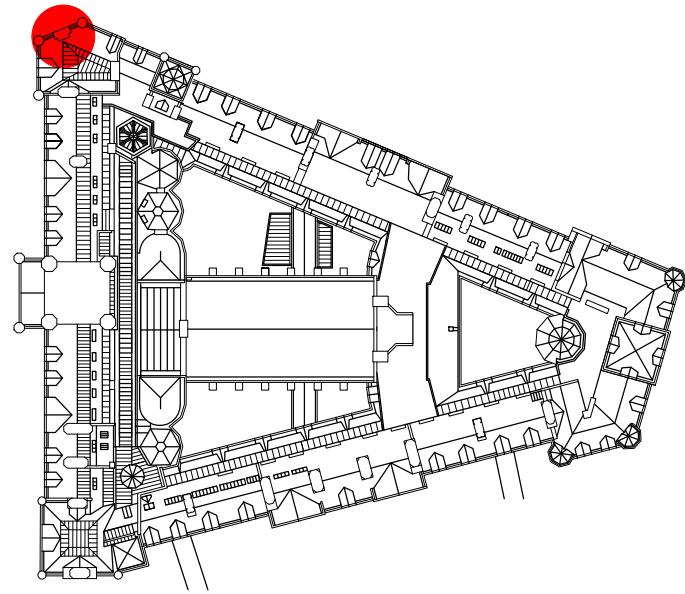

Key plan master CS10
1 : 1250

KEY

05.04	Existing stone and reference number
05.04	Existing stone to be adjusted and retained.
05.04	Existing eroded or damaged stone to be reused after cutting to new size
05.04 = R3.03	Existing stone cut to new size and used to replace damaged or eroded stone.
05.04	New stone like for like replacement of existing
05.04	New stone new size to suit location following adjustment of existing stones
New location reference	
Original reference	
Course number (from top down)	
Stone number	

Descalce stone as NBS clause C41.456	Redress stone as NBS clause C41.459
Proposed extent of dismantling and rebuild	Replacement cramps between stones as NBS reference C41.282
Remove metal fixing and fill hole as NBS reference C41.411	Replacement cramps between stones as NBS reference C41.285
Mortar repair as NBS reference C41.518	Replacement cramps across feathers as NBS reference C41.283
Replace eroded terracotta bricks as NBS clause C41.276	Replace terracotta pot with new pot to match existing
500mm long 8mm diameter phosphor bronze dowel 200mm embedment into stone feather and 300mm embedment into cap	

NOTES

Refer to NBS reference C41.321 for rebuilding chimneys.

Sections of chimney that are not rebuilt are to be repointed as NBS reference C41.821 with brick sections repointed as reference C41.822

The whole chimney is to be repointed as NBS reference C41.805

01	08/02/2022	JC	GR	See note in revision cloud
-	04/05/2021	GR	TK	First Issue

ISSUE DATE APPROVED DRAWN DESCRIPTION



OUR
TOWN
HALL
PROJECT



Project Office, Room 308, Town Hall, MANCHESTER M60 2L1
+44 (0) 7970 097 432
www.purcelluk.com

PROJECT STATUS Riba Stage 5

CLIENT Manchester City Council

PROJECT Our Town Hall

DRAWING TITLE Chimney Number CS10
Proposed repairs

SIZE & SCALE A2: As indicated

DRAWING STATUS S4 - Construction

JOB NUMBER 236959

DRAWING NO. **REV**

OTH-PUR-TH-RF-DWG-A-4170 01

© PURCELL 2012. PURCELL IS THE TRADING NAME OF PURCELL MILLER TRITTON LLP

08/02/2022 11:00:09

Revision 01: Lightning protection added