



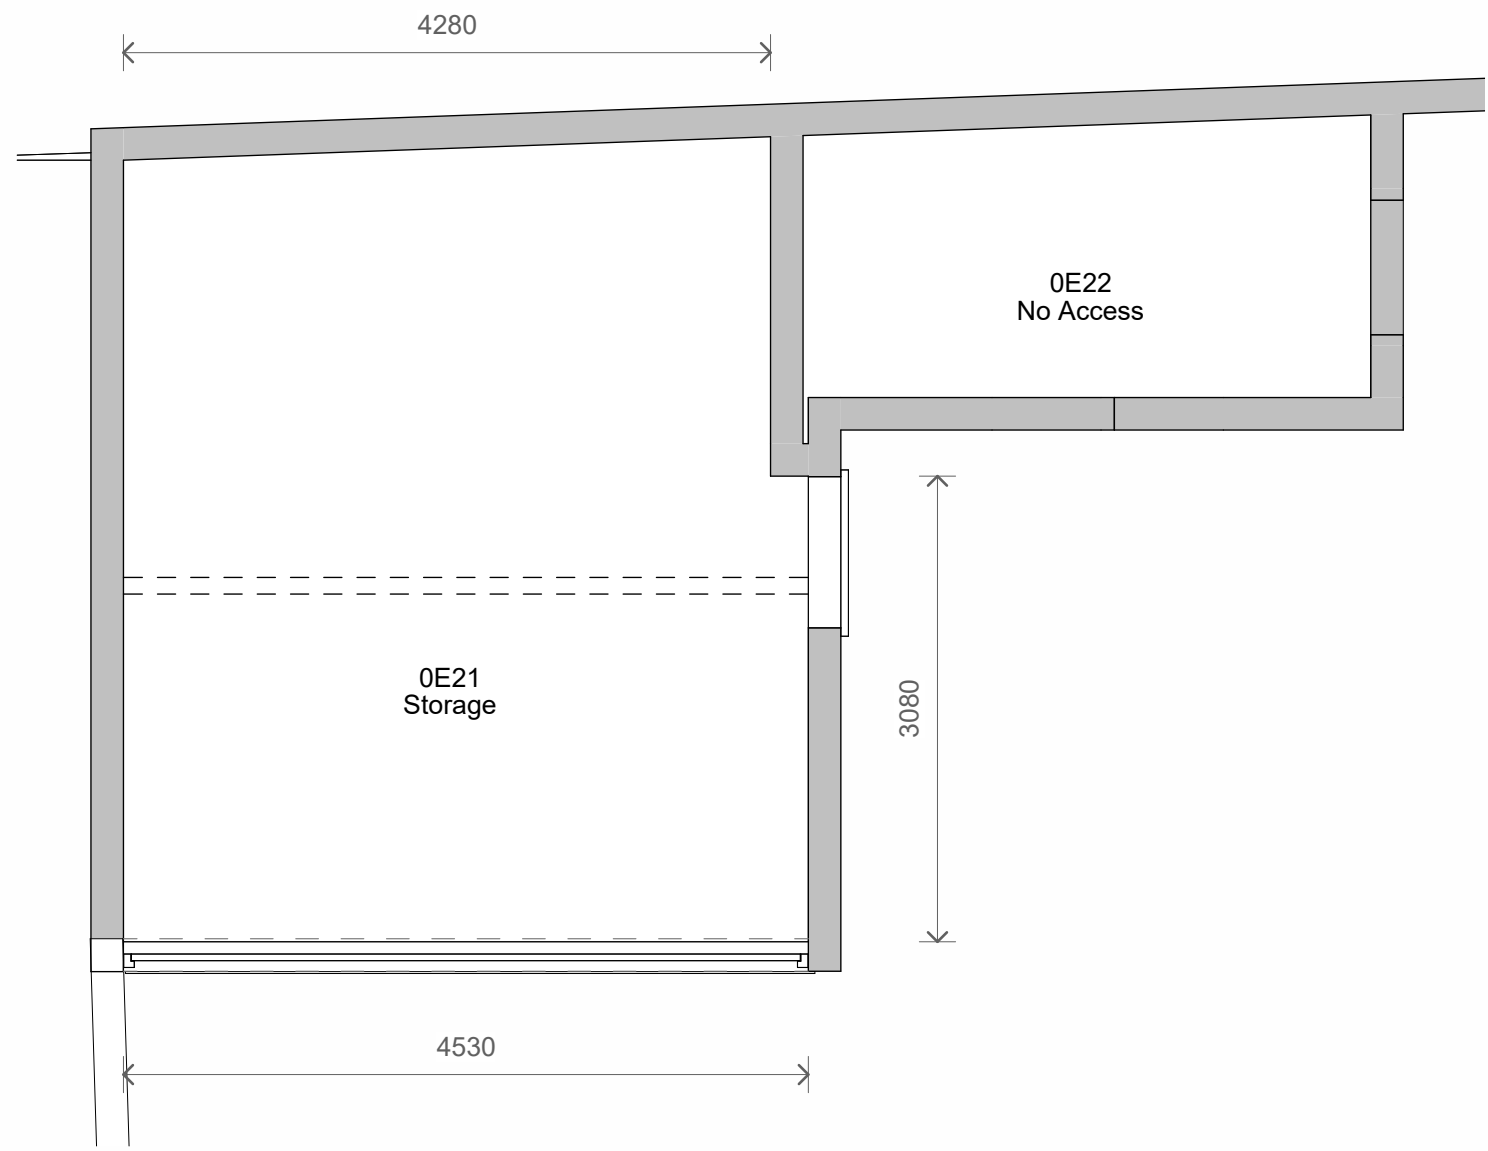

1 Level 0 - Existing Out Building
1 : 50

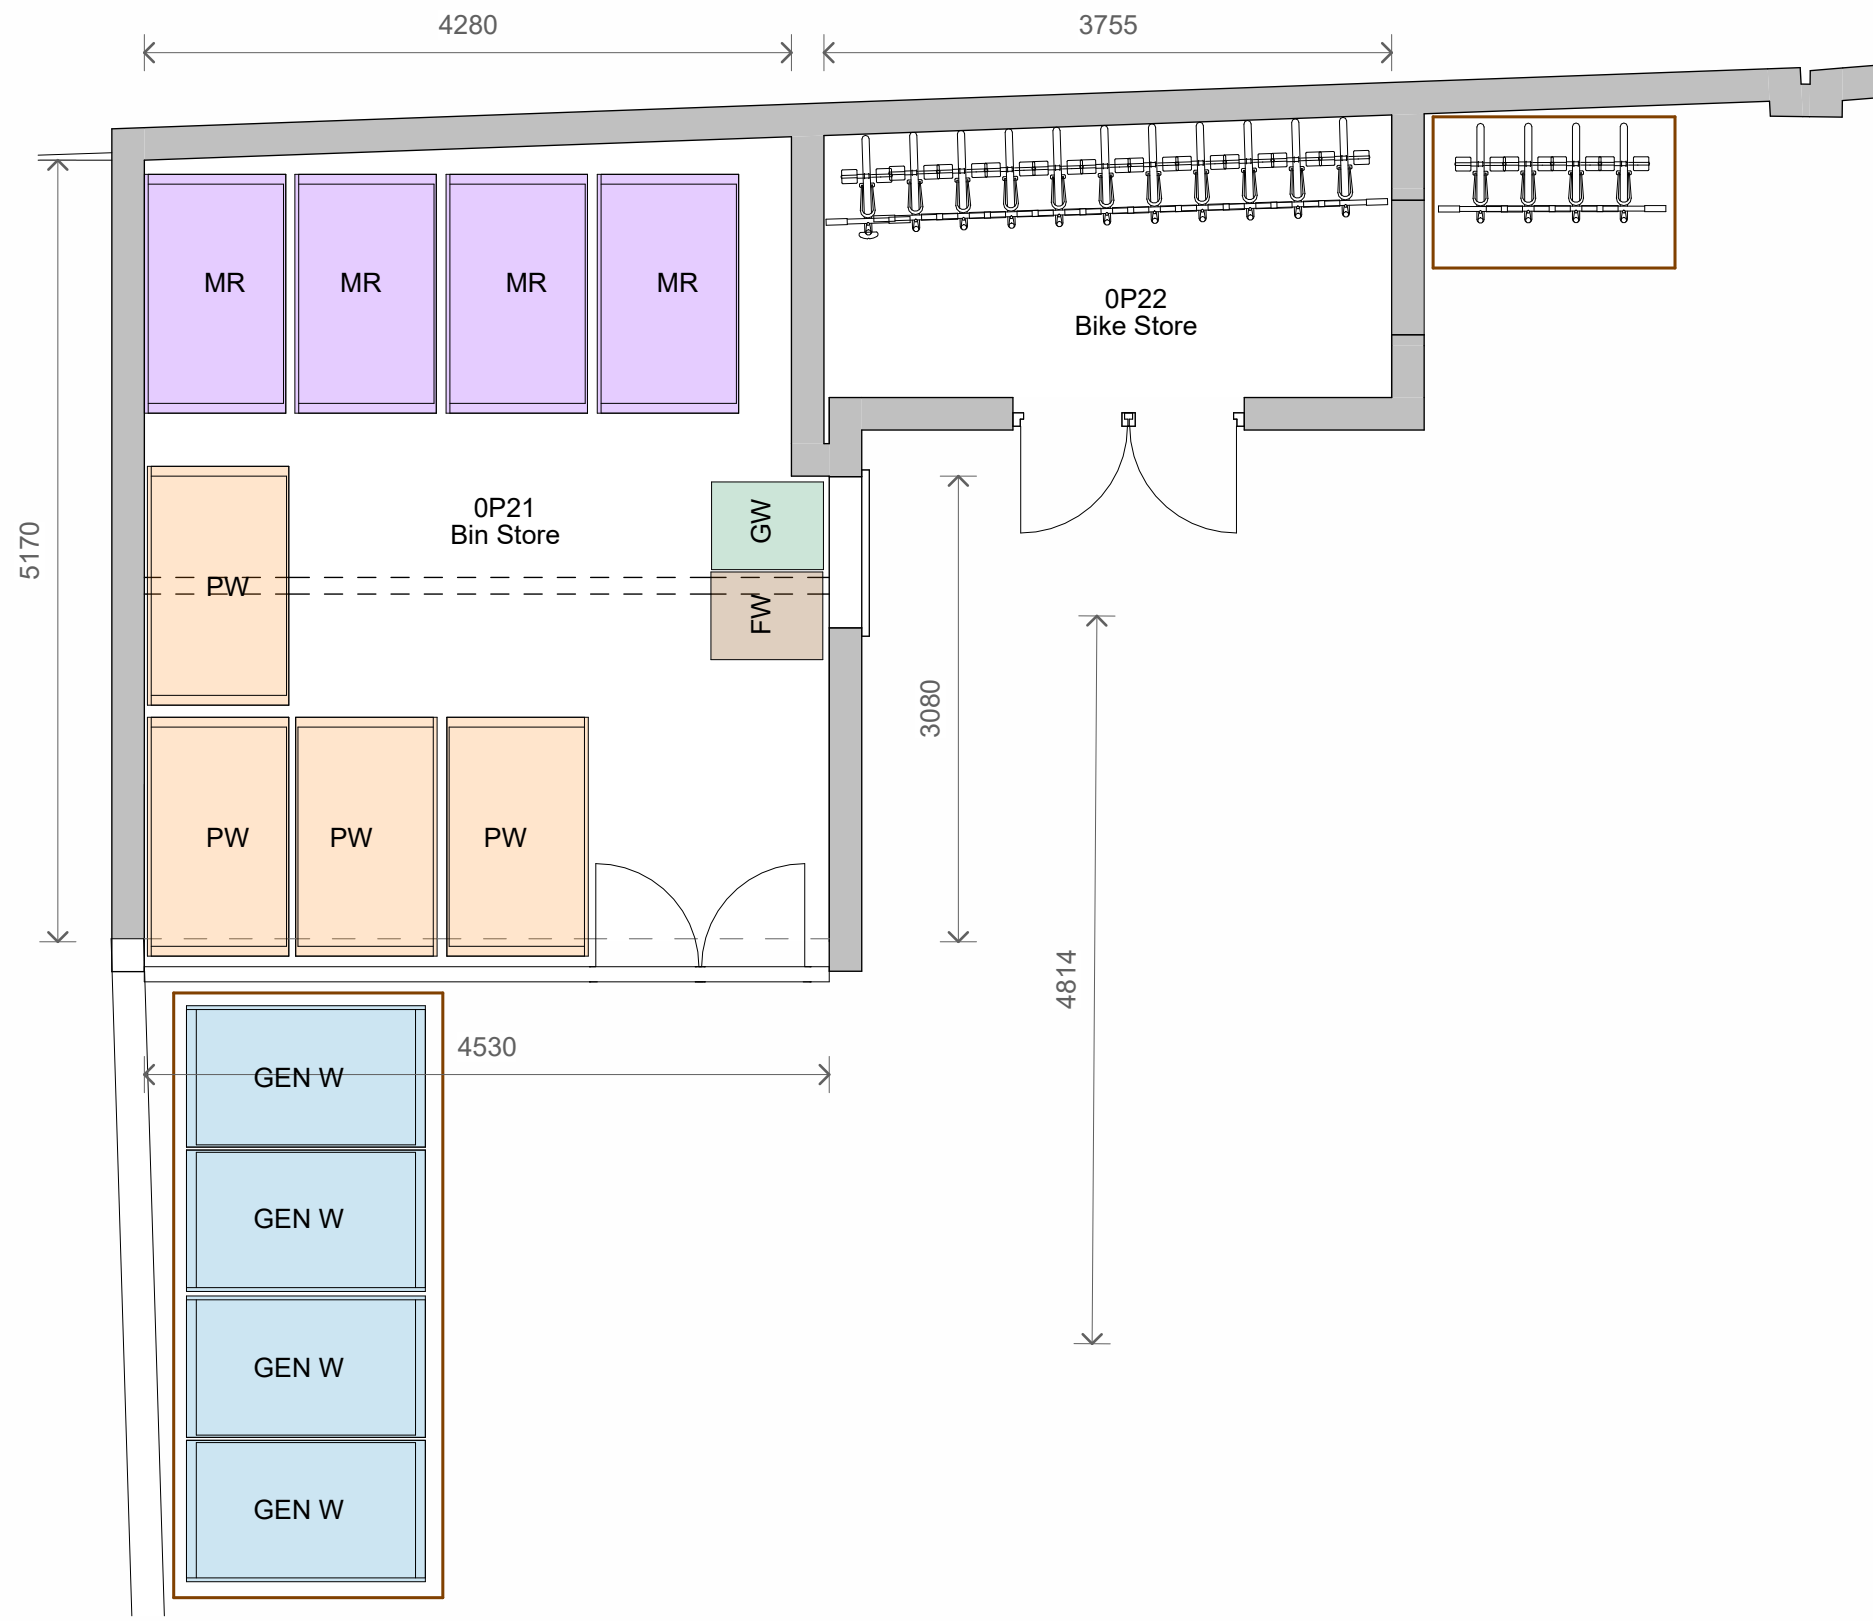


2 Level 0 - Proposed Bin and Bike Store
1 : 50

Bin Store


- GEN W General Waste (4x 1100L)
- MR Mixed Recycling (4x 1100L)
- PW Pulpable Waste (4x 1100L)
- GW Garden Waste (1x 240L)
- FW Food Waste (1x 240L)

Bike Store

Wall Mounted Bike Racks. 15 Bikes Total.
(Each Bracket staggered in elevation height to achieve maximum storage space)

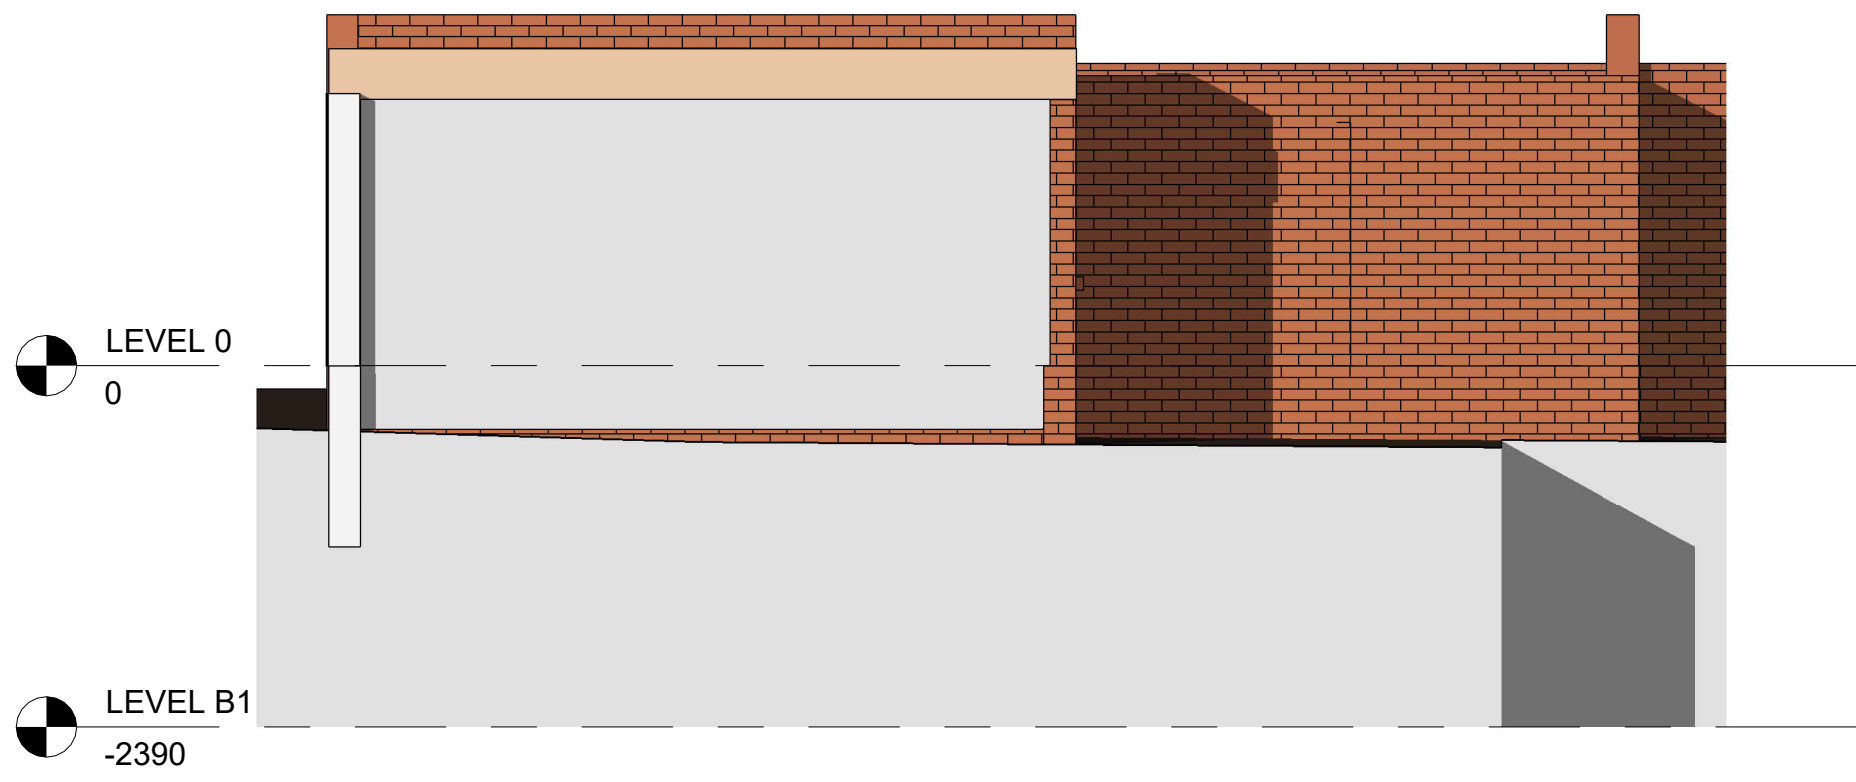

3 Front - Existing - Out Building
1 : 50

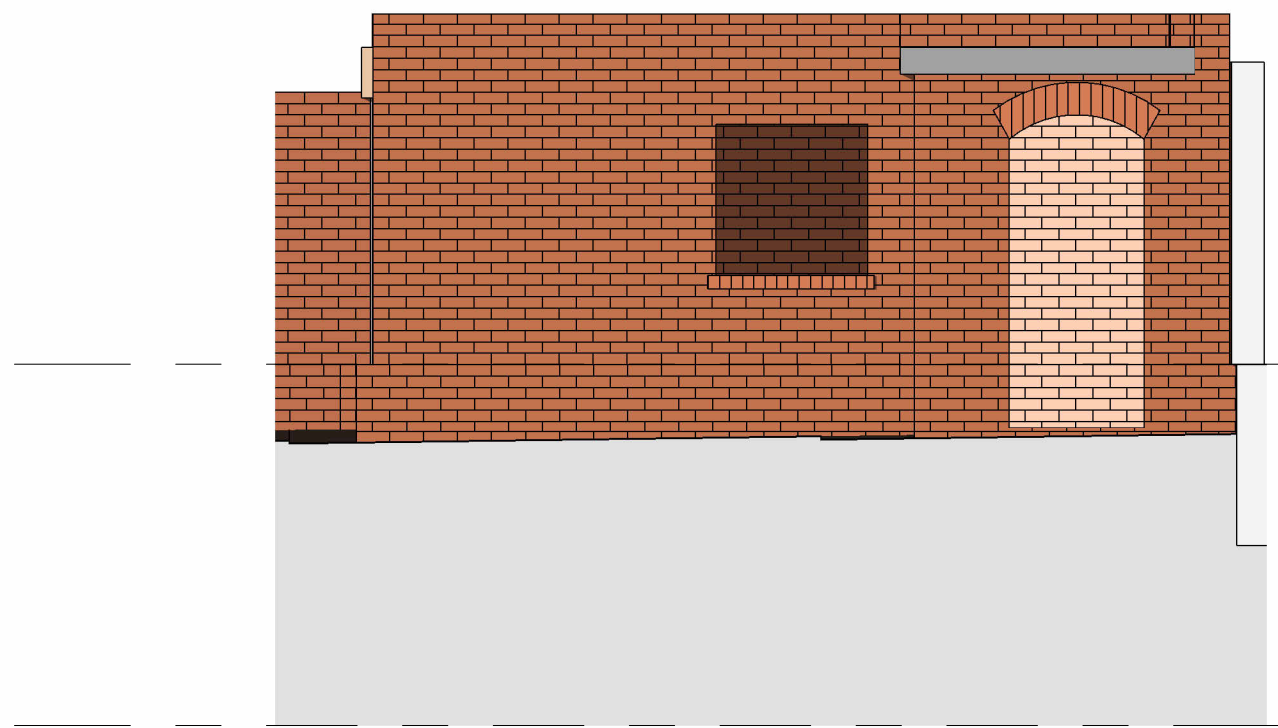


5 Right Side - Existing - Out Building
1 : 50



4 Front - Proposed - Out Building
1 : 50



6 Right Side - Proposed - Out Building
1 : 50

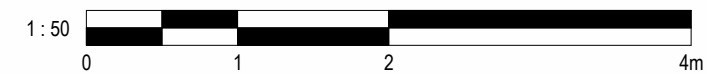

2	Planning - Bin and Bike	06/08/2025
1	BUILDING REGS	07/07/2025
No.	Description	Date

PROJECT Community Nurses Centre		
TITLE Existing and Proposed - Bike and Bin Store		
STATUS BUILDING REGS		
DRAWN BY CB	DATE 17/02/2025	SCALE (@ A1) As indicated
PROJECT NUMBER GSS23079.2	DRAWING NUMBER 504	REV 2
GOLD SKETCH S T U D I O S www.goldsketch.co.uk info@goldsketch.co.uk 0161 792 9595		
NOTES © COPYRIGHT - ALL RIGHTS RESERVED. THIS DRAWING SHALL NOT BE REPRODUCED WITHOUT PRIOR WRITTEN CONSENT. DRAWING TO BE USED FOR THE STATUS INDICATED ONLY. ALL DIMENSIONS AND SETTING OUT SHALL BE CHECKED AND CONFIRMED ON SITE. ANY DISCREPANCIES TO BE REPORTED TO THE ARCHITECT IMMEDIATELY. LEGISLATION RELEVANT CODES OF PRACTICE AND BRITISH STANDARDS. ALL DIMENSIONS ARE IN MILLIMETRES UNLESS OTHERWISE STATED.		