


Do not scale from this drawing. All dimensions to be checked on site prior to manufacture and construction. This drawing is the property of Harrison Ince Holdings Limited and should not be reproduced without permission. All discrepancies to be brought to the attention of the architect immediately. This drawing is to be read in conjunction with the specification / bill of quantities and related drawings.

REVISIONS

-	FIRST ISSUE		GW
A	REVISED TILES - REFERENCE	27.03.2025	MSM
B	ADDITIONAL INFOMATION	22.04.25	GW
C	NOTE REMOVED	24.06.25	GW
D	ADDITIONAL DETAILS	22.07.25	GW



EXISTING ENTRY THRESHOLD

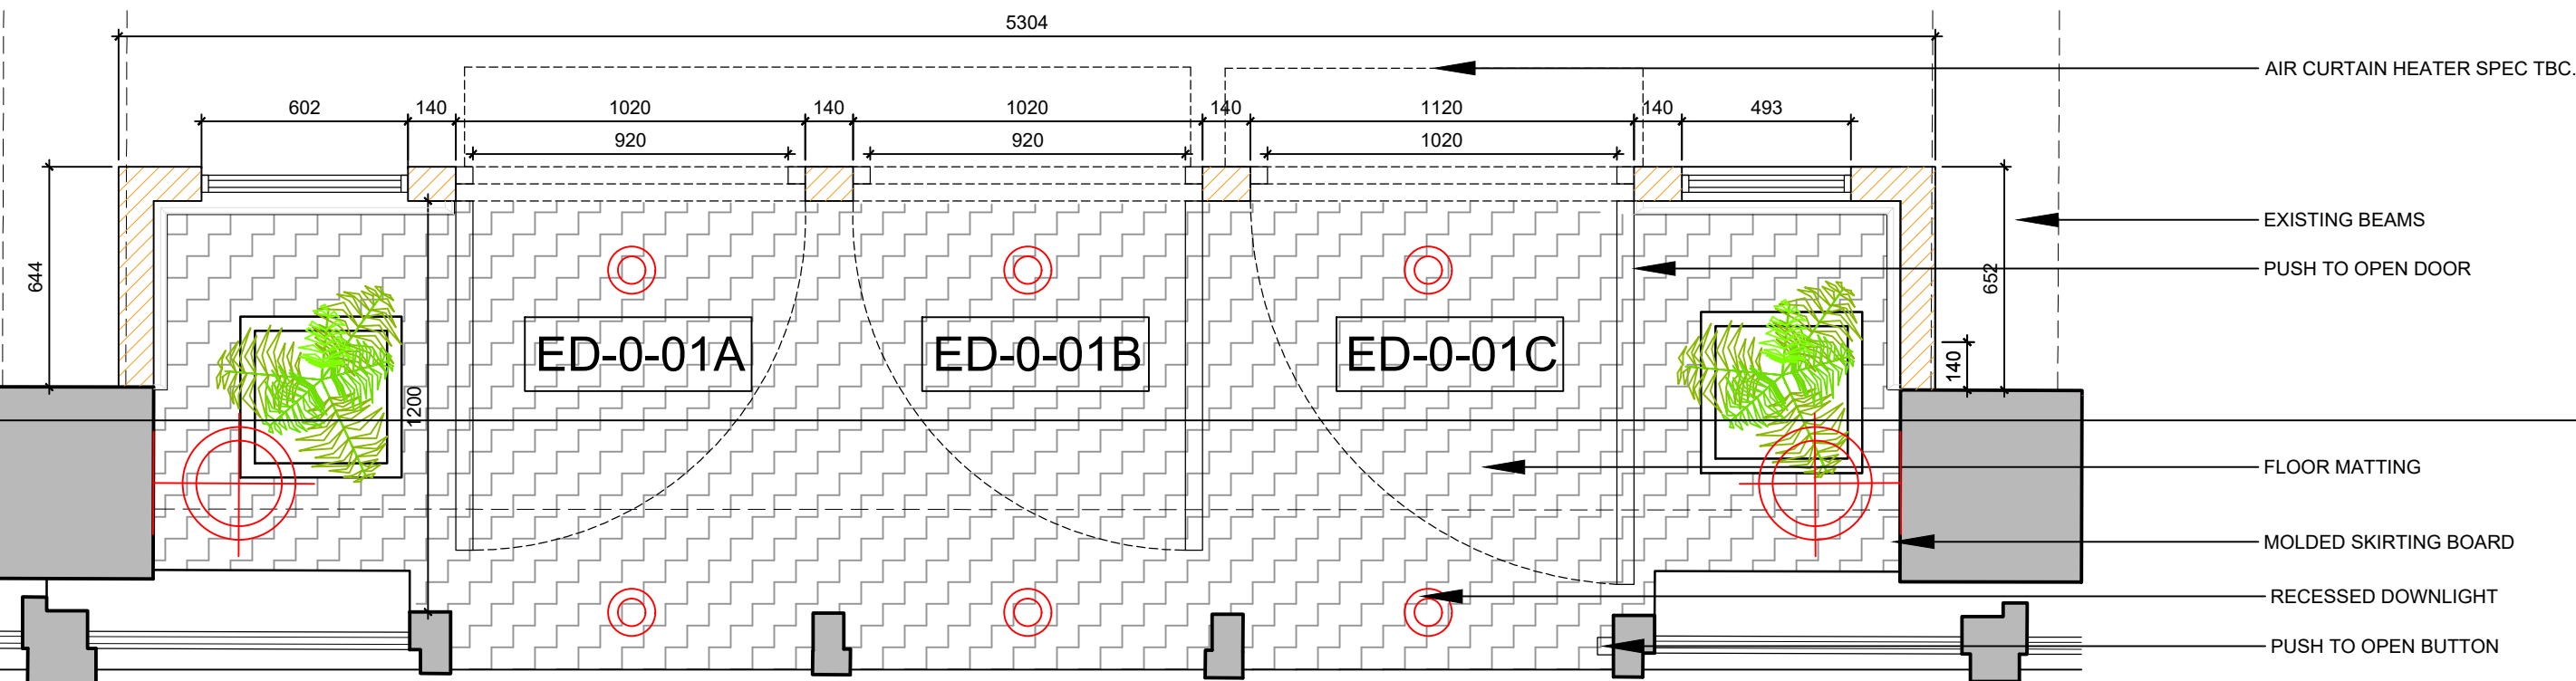


PROPOSED MAIN ENTRY LOBBY

1:20




PROPOSED MAIN ENTRY SECTION

1:20

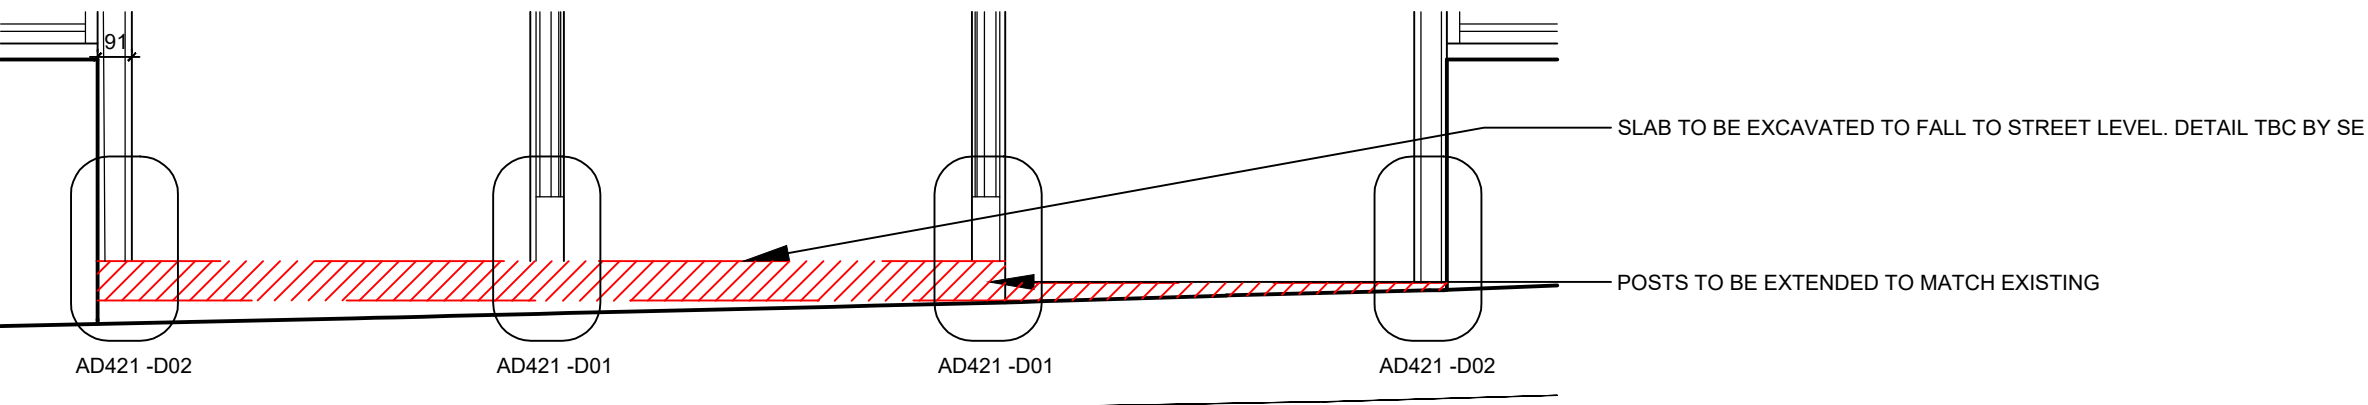


SLAB TO BE REMOVED (STREET ELEVATION)

1:20

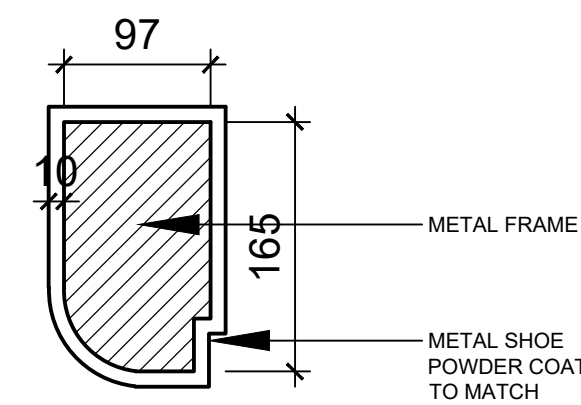


PROPOSED SHOE DETAIL - D03

1:5

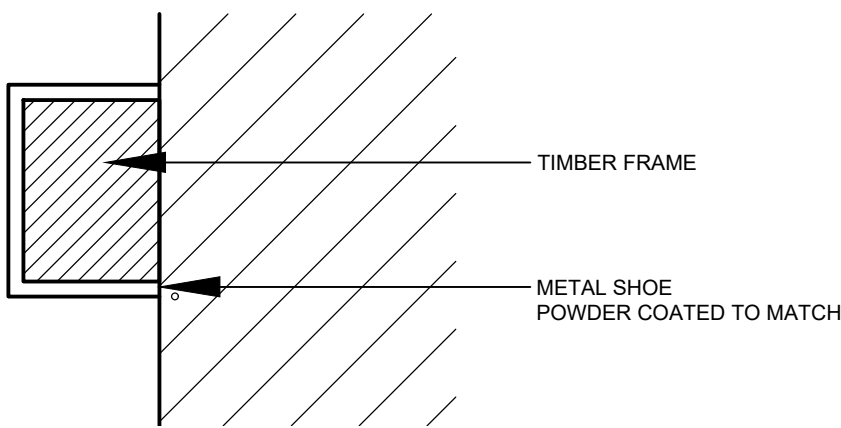

PROPOSED SHOE DETAIL - D04


1:5

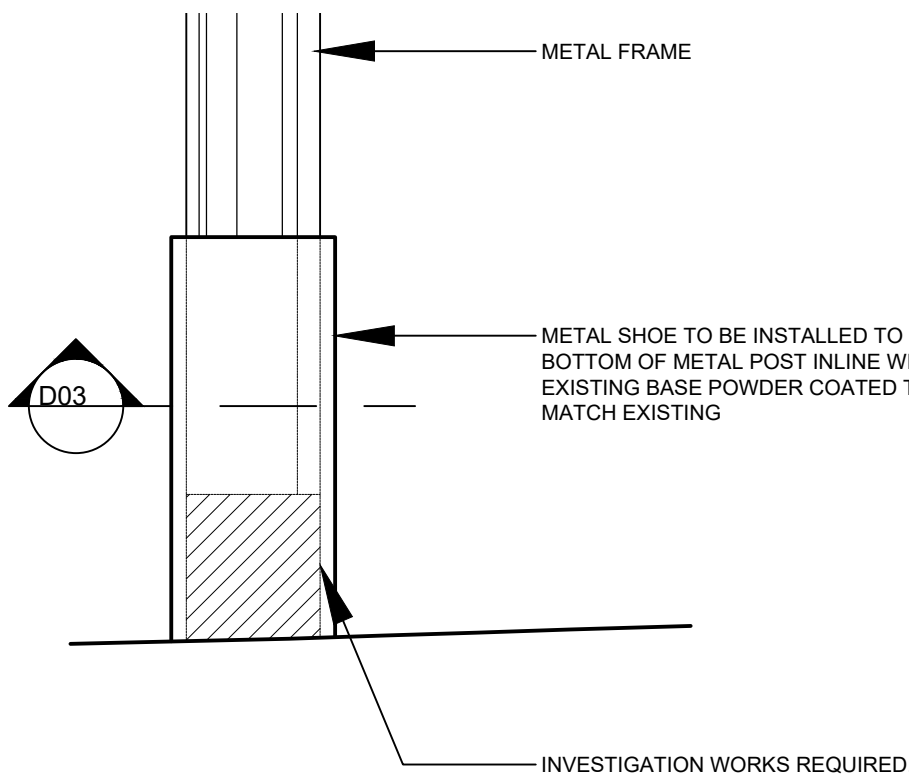

PROPOSED SHOE DETAIL - D01


1:5

NOTE: TO BE CONFIRMED DURING SLAB REMOVAL ON THE EXTENT OF THE METAL WORK ENCASED IN THE SLAB - SHOE DETAIL TO BE CONFIRMED BASED ON OUTCOME

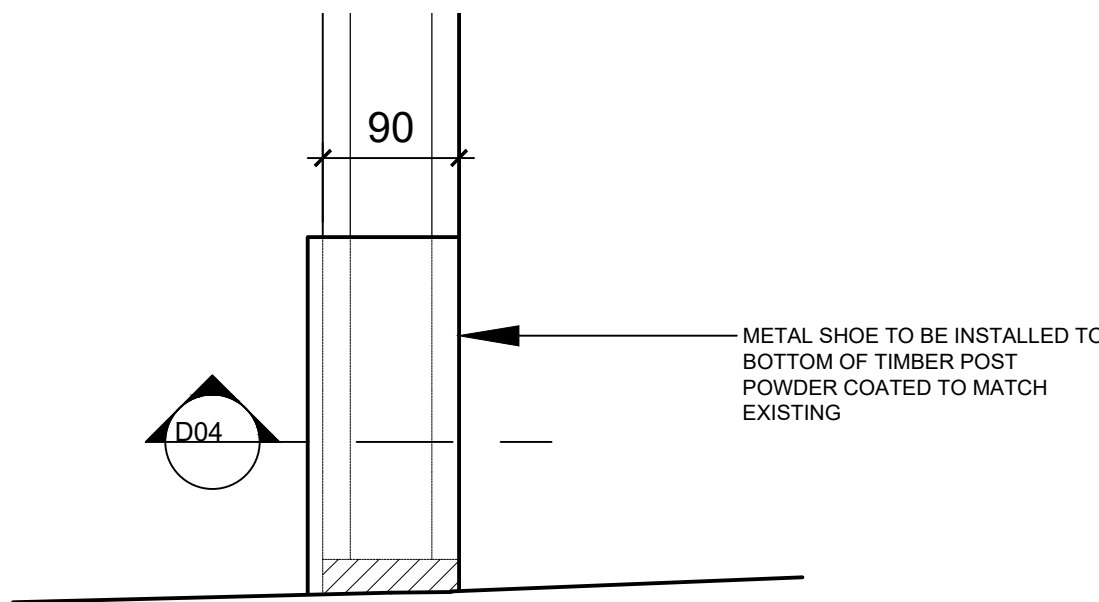


PROPOSED SHOE DETAIL - D02

1:5

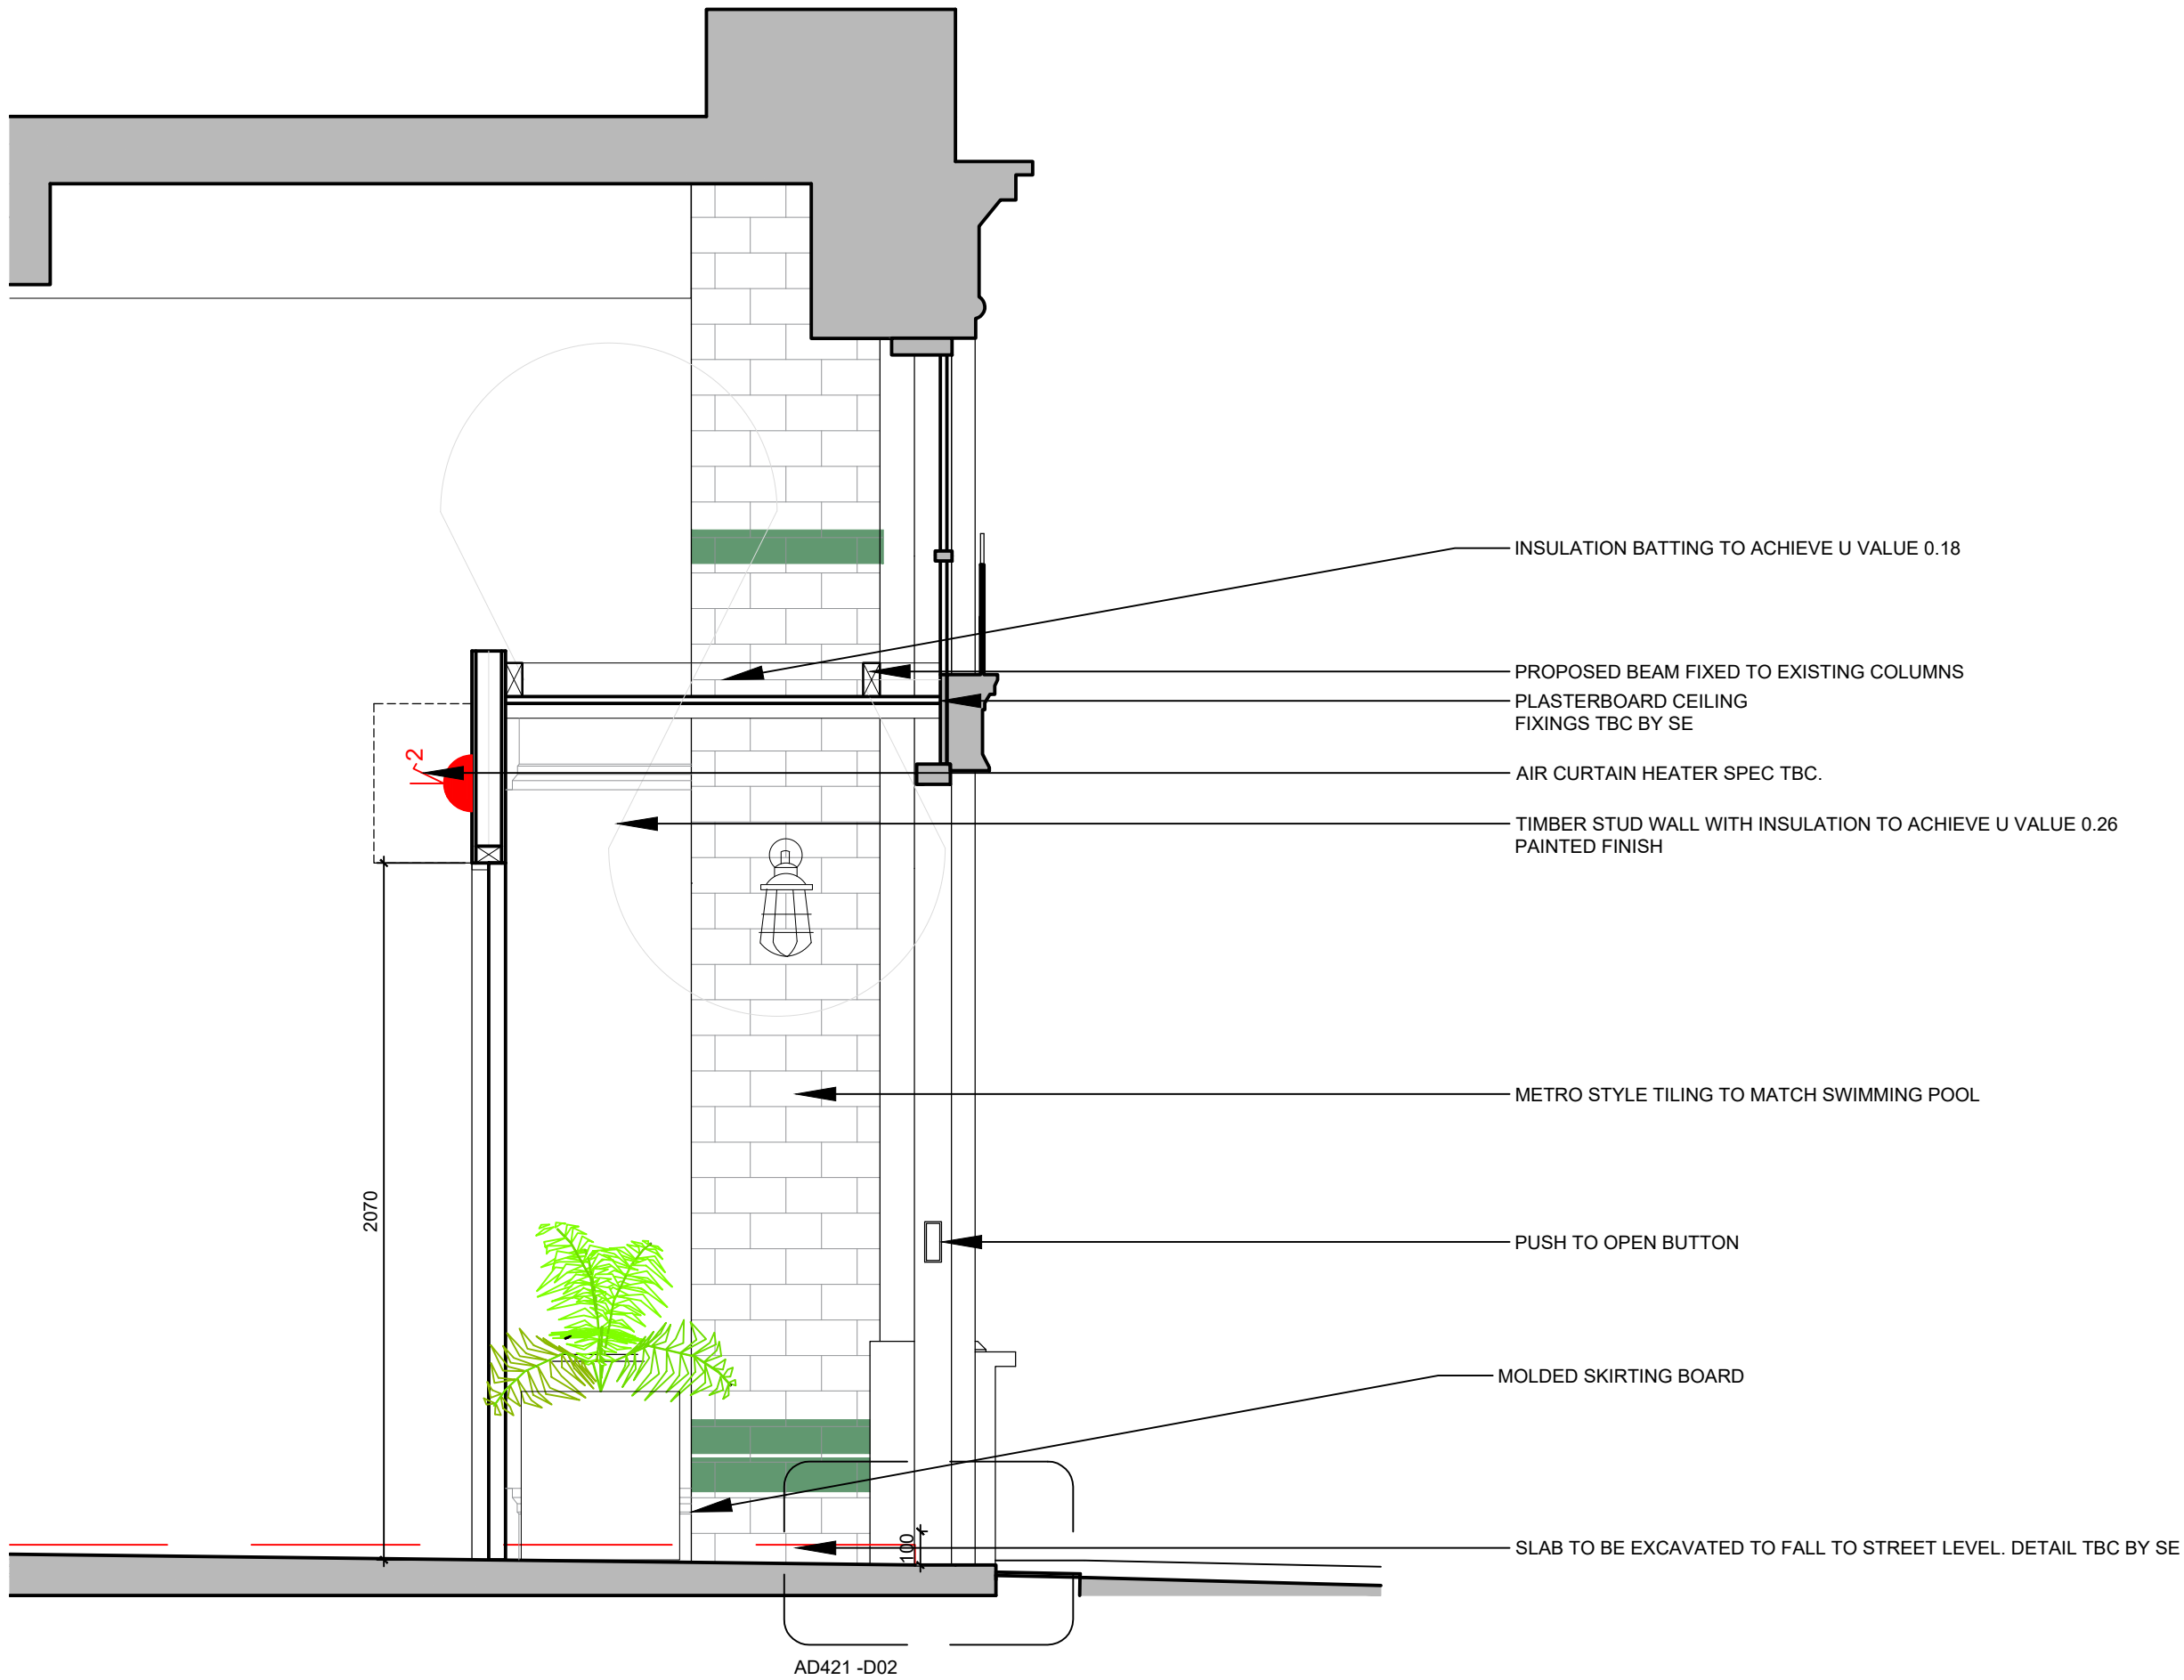

PROPOSED MAIN ENTRY SECTION

1:20

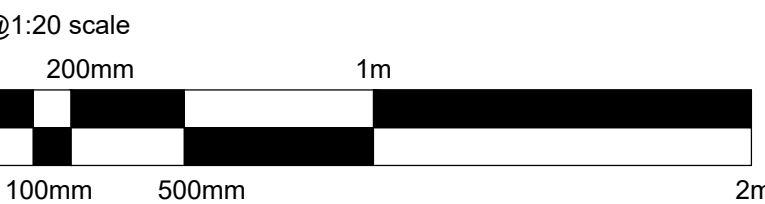

HARRISON INCE

ARCHITECTS INTERIOR DESIGNERS

PINS SOCIAL CLUB

SUNLIGHT HOUSE
LITTLE QUAY ST, MANCHESTER M3 3HP
MAIN ENTRY LOBBY DETAIL

DATE	JULY 2025	SCALE	VARIES @ A1
JOB NO.	01	DWG. NO.	AD421 D
DRAWN	CAD/GW	CHECKED	

ALL DIMENSIONS TO BE CHECKED
ON SITE BEFORE CONSTRUCTION

FOR PLANNING