



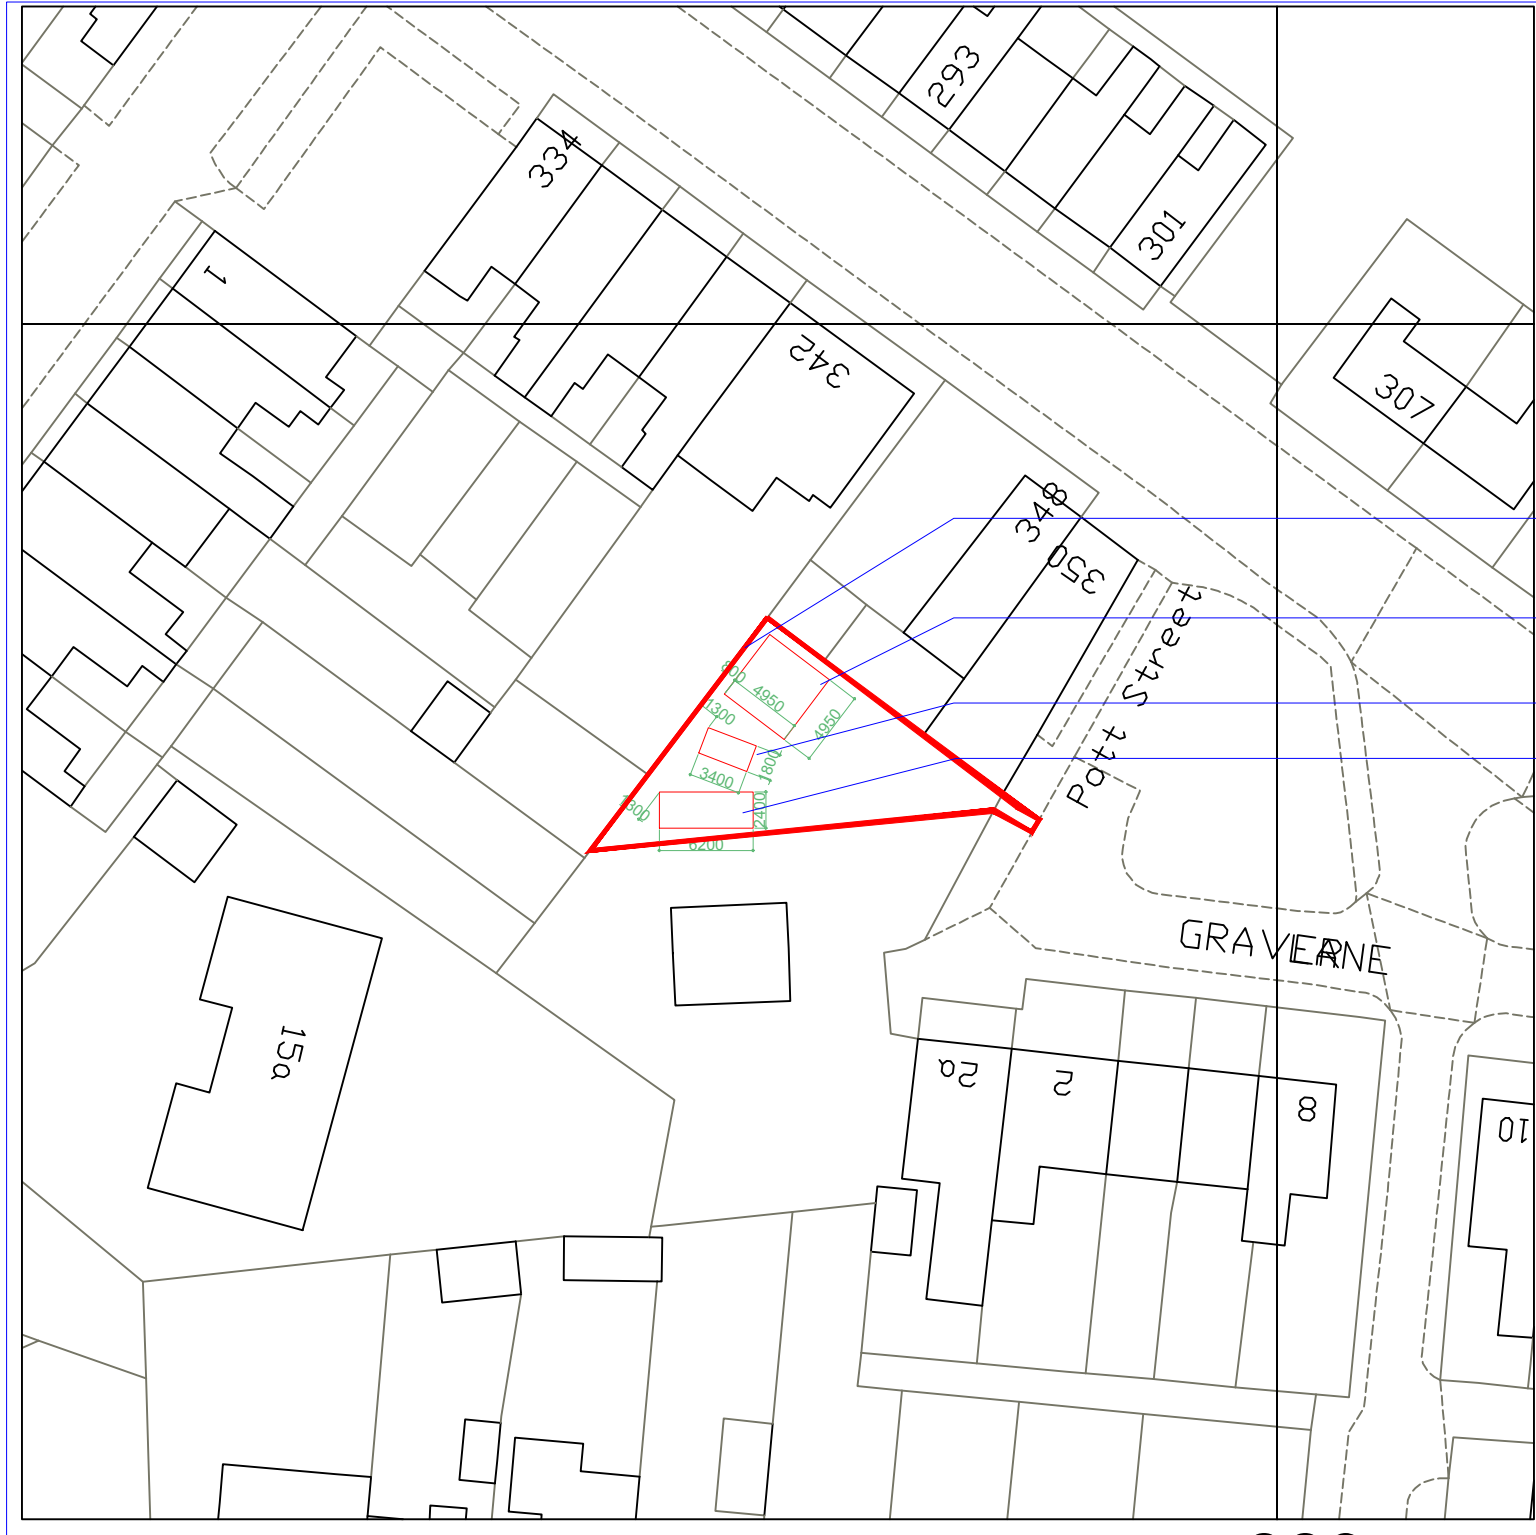

OS Map
Scale 1:500

- Waney lap fence with concrete posts (height 1.8m)
- Office (height 2.45m)
- Skip
- Container storage

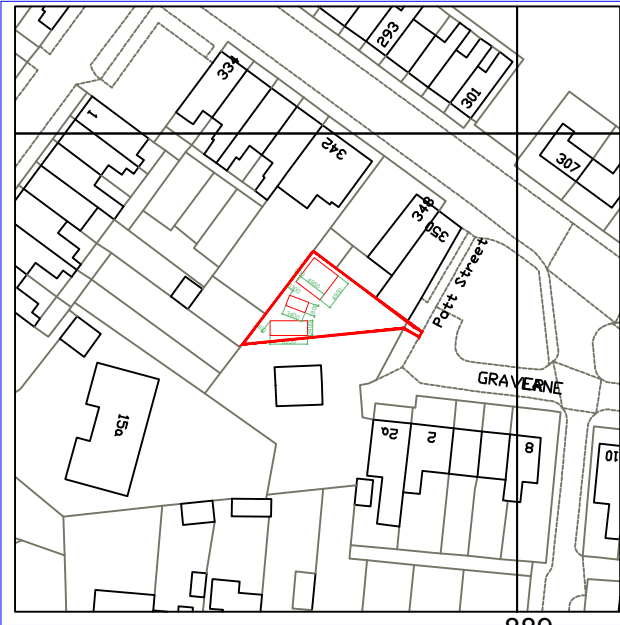

OS Map
Scale 1:1250

Rev	Date	Description
Issued For : INFORMATION PURPOSES ONLY		
Client		
District Homes		
Project		
348 Droylsden Road, Newton Heath, Manchester. M40 1GF		
Scheme - Drawing Title		
OS Map		
02	Date	08.06.22
Drawing No.	Revision	Scale
		1:100 @A3
		
Plans To Build It Ltd		
Tel: 0161 728 5730		
Mob: 07741175755		
www.planstobuildit.com		