

P

Mon - Fri
8 am - 6:30 pm
Sat
8 am - 12:30 pm
2 hours
No return
within 1 hour

Signing Project	WATERHOUSE GARDENS				
Sign Reference	DIAG.661.1	Width (mm)	810	Background	White
x Height	40.0	Height (mm)	780	Border	Black
Material	Class RA2	Area (sq.m)	0.63	Legend	Black

Structural Calculation Details

Signs:


Reference: 661.1
Width: 810mm, Height: 780mm
Shape: Rectangle
Orientation: Facing front
Mounted on posts: 1
Mounting height: 2400mm, at post

Posts:

Quantity: 1
Type: 76.1 x 3.2 CHS
Spacing: N/A
Post 1 Length: 4480mm

Base:

Type: Planted
Diameter: 600mm
Depth: 1200mm
Volume: 0.34cu.m
Earth cover: 100mm

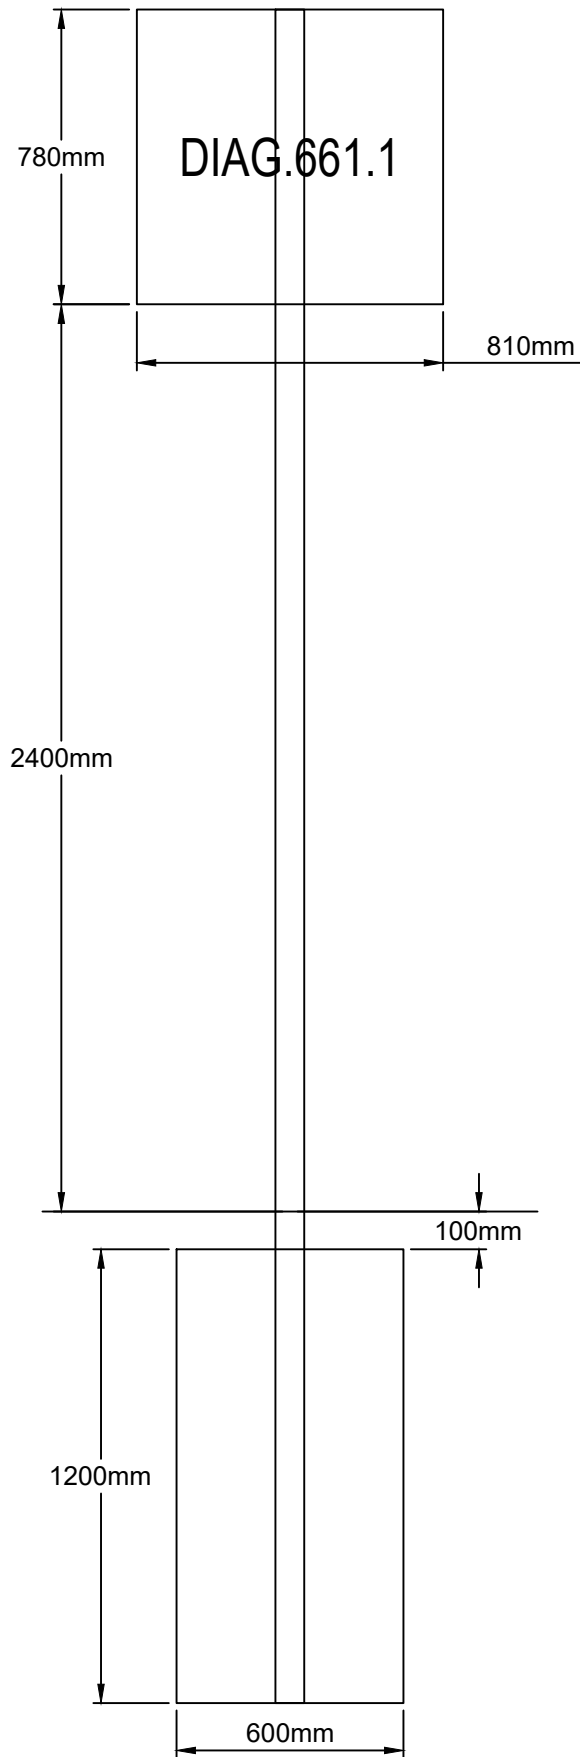

SIGNAGE AND POST CONSTRUCTION DETAIL
SCALE 1:20 @ A1

Loading
only

Signing Project	WATERHOUSE GARDENS				
Sign Reference	DIAG.660.4	Width (mm)	540	Background	White
x Height	40.0	Height (mm)	255	Border	Black
Material	Class RA2	Area (sq.m)	0.14	Legend	Black

Structural Calculation Details

Signs:


Reference: DIAG.660.4
Width: 540mm, Height: 255mm
Shape: Rectangle
Orientation: Facing front
Mounted on posts: 1
Mounting height: 2400mm, at post

Posts:

Quantity: 1
Type: 76.1 x 3.2 CHS
Spacing: N/A
Post 1 Length: 3555mm

Base:

Type: Planted
Diameter: 400mm
Depth: 800mm
Volume: 0.10cu.m
Earth cover: 100mm

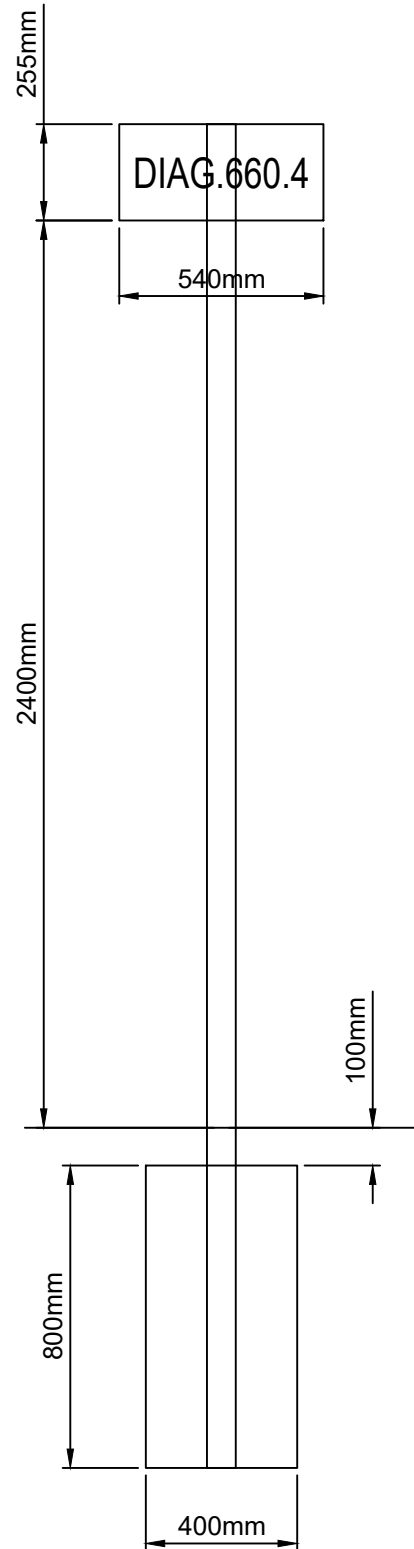

SIGNAGE AND POST CONSTRUCTION DETAIL
SCALE 1:20 @ A1



NOTES:

- THIS DRAWING SHALL BE READ IN CONJUNCTION WITH ALL DRAWINGS WITHIN APPENDIX 0/4, THE MANUAL OF CONTRACT DOCUMENTS FOR HIGHWAY WORKS (SHW) AND THE CONTRACT SPECIFICATION.
- HIGHWAY WORKS WHERE INDICATED BEYOND THE PROPOSED ADOPTION BOUNDARY ARE TO BE CONSTRUCTED AS PART OF THIS CONTRACT BUT TO REMAIN PRIVATE.
- FOR APPLICABLE SECTOR SCHEMES FOR WORKMANSHIP AND MATERIALS WITH ASSOCIATED APPENDICES; REFER TO APP 1/24 QUALITY MANAGEMENT SYSTEM PART E.
- IN ACCORDANCE WITH THE CDM REGULATIONS RESIDUAL RISKS OF SIGNIFICANCE ARE INDICATED ON THE DRAWING ONLY BY MEANS OF A HAZARD TRIANGLE WITH APPROPRIATE NOTE.
- THE CONTRACTOR SHALL CONDUCT THE WORKS WITH DUE REGARD TO THE ECOLOGICAL AND ENVIRONMENTAL REQUIREMENTS OF THE SCHEME.
- TRAFFIC SIGNS TO BE IN ACCORDANCE WITH THE "TRAFFIC SIGNS REGULATIONS & GENERAL DIRECTIONS 2016" AND "TRAFFIC SIGNS MANUAL CHAPTER 02, 03, 05, 07 & 08.
- ALL NEW SIGN PLATES TO BE CLASS RA2 MATERIAL.
- ALL NEW SIGNS TO BE ON PASSIVELY SAFE POSTS.
- THE EXACT SITING OF ALL SIGNS IS TO BE CONFIRMED ON SITE WITH A REPRESENTATIVE OF HE PRIOR TO INSTALLATION.
- TOPOGRAPHICAL SURVEY BY SURVEY OPERATIONS, REF. 23B136/001, DATED MARCH 2023.
- TOPOGRAPHICAL SURVEY AND OS DATA SUPPLIED BY CLIENT. ALL DIMENSIONS, LEVELS AND SURVEY GRID COORDINATES ARE TO BE CHECKED BY THE CONTRACTOR AND ANY DISCREPANCIES ON THIS DRAWING OR ON SITE MUST BE REPORTED TO THE PROJECT MANAGER IMMEDIATELY.
- ALL LEVELS ARE GIVEN IN RELATION TO ABOVE ORDNANCE DATUM (AOB) UNLESS STATED OTHERWISE.

SAFETY, HEALTH AND ENVIRONMENTAL INFORMATION

PLEASE REFER TO THE HEALTH AND SAFETY FILE FOR A FULL LIST OF THE HAZARDS ASSOCIATED WITH THIS WORK - THE FOLLOWING ARE THE MOST SIGNIFICANT ITEMS TO BE AWARE OF.

CONSTRUCTION

- OPERATIVES TO TAKE PRECAUTIONS WHEN WORKING ADJACENT TO OR WITHIN DEEP EXCAVATIONS. METHOD STATEMENT TO BE PRODUCED BY CONTRACTOR PRIOR TO WORKS COMMENCING.
- ATTENTION IS DRAWN TO THE EXISTENCE OF BOTH EXISTING UNDERGROUND AND OVERHEAD UTILITIES.

ENVIRONMENTAL

- EXISTING WATERCOURSES IN CLOSE PROXIMITY TO WORKS. A POLLUTION PREVENTION STRATEGY AND WORKING METHOD STATEMENTS TO BE PRODUCED BY THE CONTRACTOR FOR ALL WORKS.
- CONSIDERATION GIVEN TO NOISE LEVELS GIVEN PROXIMITY TO EXISTING PROPERTIES.
- CONSIDERATION GIVEN TO GROUND CONDITIONS. CONTRACTOR TO REVIEW GEOTECHNICAL REPORT PRIOR TO UNDERTAKEN EXCAVATION WORKS.

WORK CAN ONLY BE CARRIED OUT BY SUITABLY TRAINED AND BRIEFED PERSONNEL

AWAITING TECHNICAL APPROVAL

This drawing has NOT been technically approved by Local Authority and/or Water Authority.
All works subject to change through technical review process with relevant approving authorities.

P01	FIRST ISSUE	JF	NM	NM	29.09.23
Rev	Details	Drawn	Checked	Auth	Date

Drawing Status	Suitability
PRELIMINARY ISSUE	S4

vectos.

4th Floor Oxford Place
61 Oxford Street
Manchester
M1 6EQ
t: 0161 228 1008
e: manchester@vectos.co.uk

PART OF

SLR

LRQA
CERTIFIED
ISO 9001

Client
DOMIS CONSTRUCTION LTD

Project Title
WATERHOUSE GARDENS

Drawing Title
S278 SIGNAGE CONSTRUCTION DETAILS

Scale	Designed	Drawn	Checked	Authorised
1:20	JF	JF	NM	NM
Original Size	Date	Date	Date	Date
A1	29.09.23	29.09.23	29.09.23	29.09.23

Drawing Number	Project Ref. No.
PIN/Proj. Ref. No. Originator Volume Location Type Role Number	000382
000382 - SLR -XXX- XXX -DR-CH- 4001	P01