
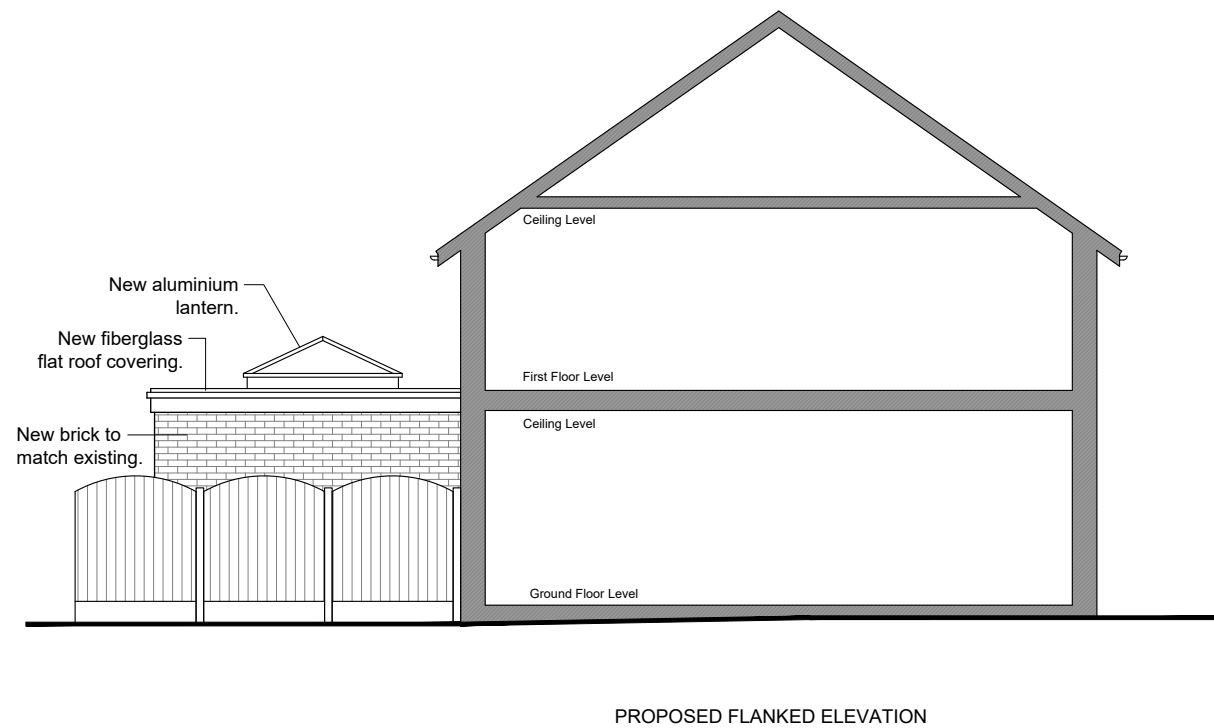
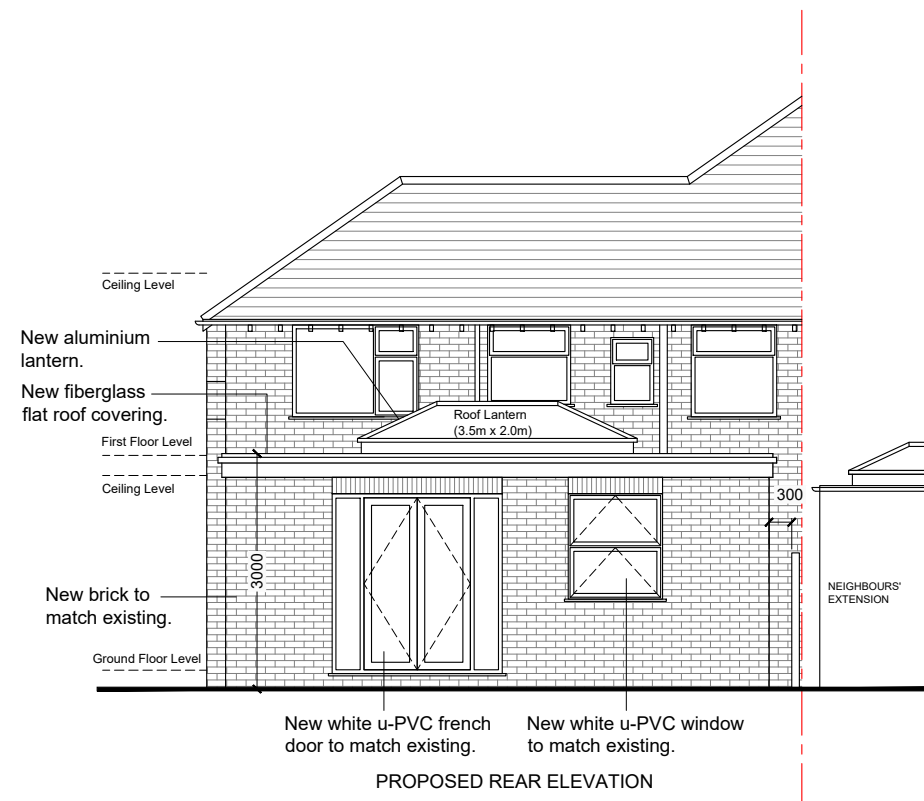
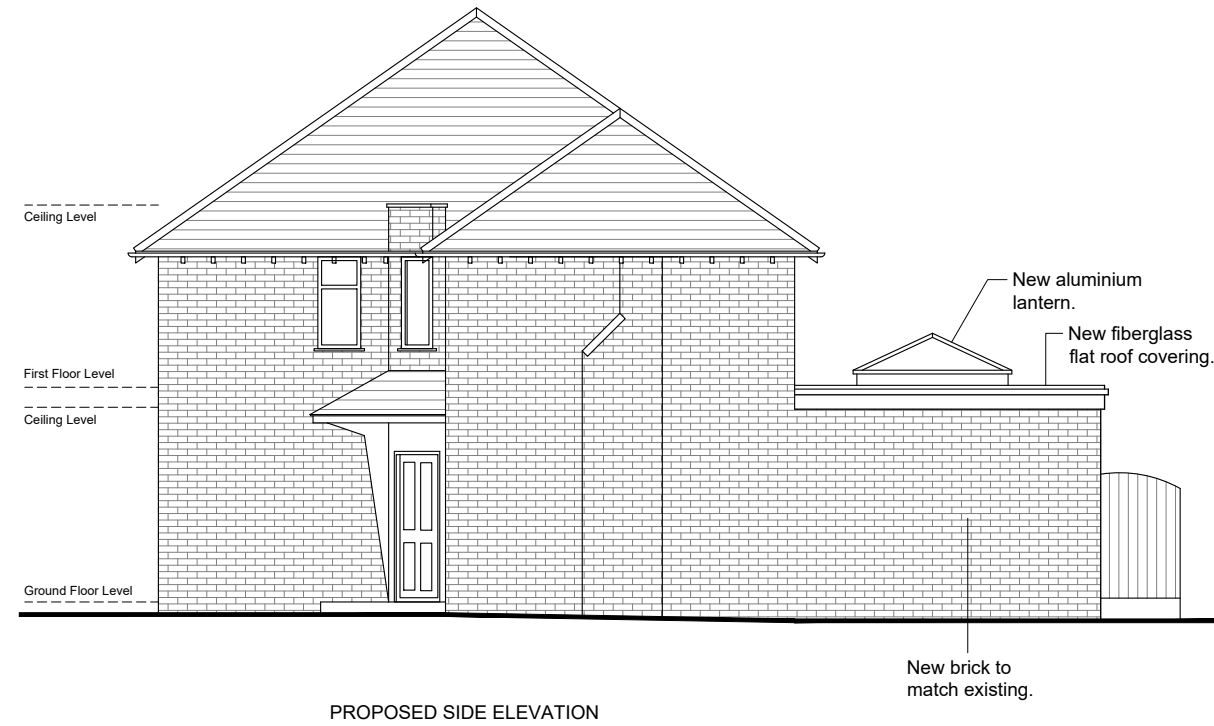


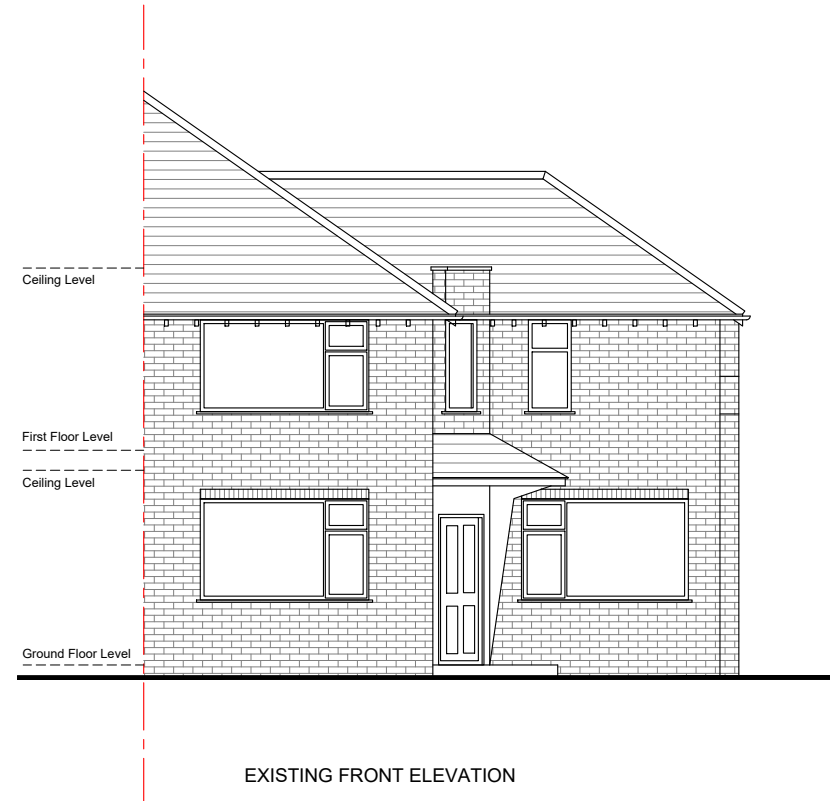

REVISIONS:
P1 27.05.25 Design Issue
P2 17.06.25 Planning Submission

CLIENT: Mr & Mrs Dyer
PROJECT: 52 Shawdene Rd, Manchester, M22 4BU
DRAWING TITLE: Proposed Elevations

PROJECT NO.: 2506 DWG NO.: 203

SCALE: 1:100 @ A3 REVISION: P2