# Milan Group MCR

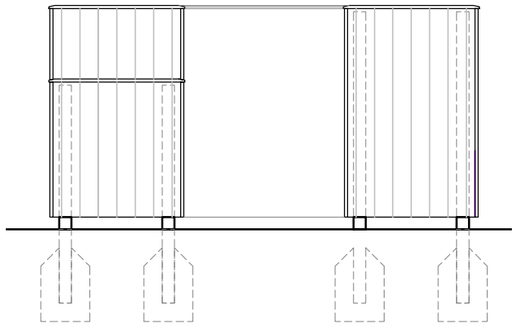

Side Elevation

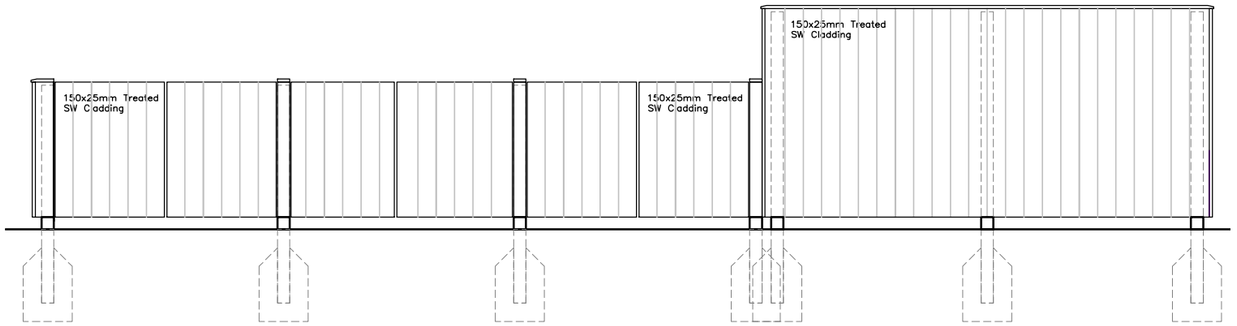


Front Elevation

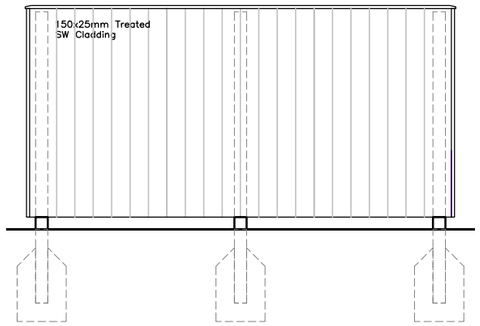


Side Elevation

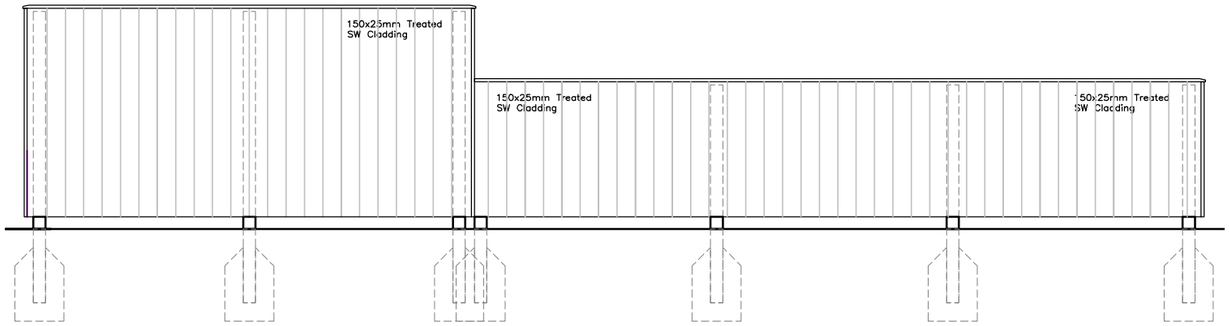


Rear Elevation

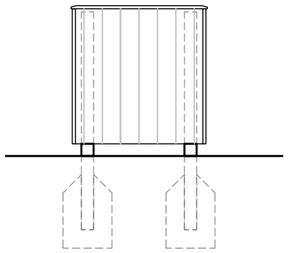

Side Elevation

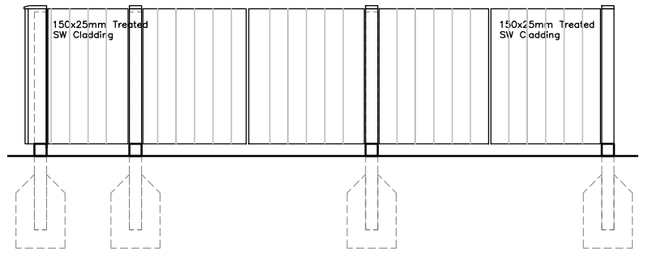


Front Elevation

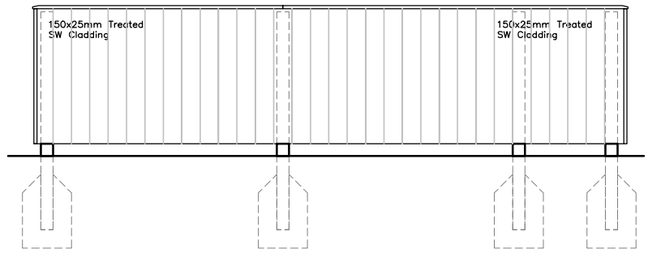


Rear Elevation

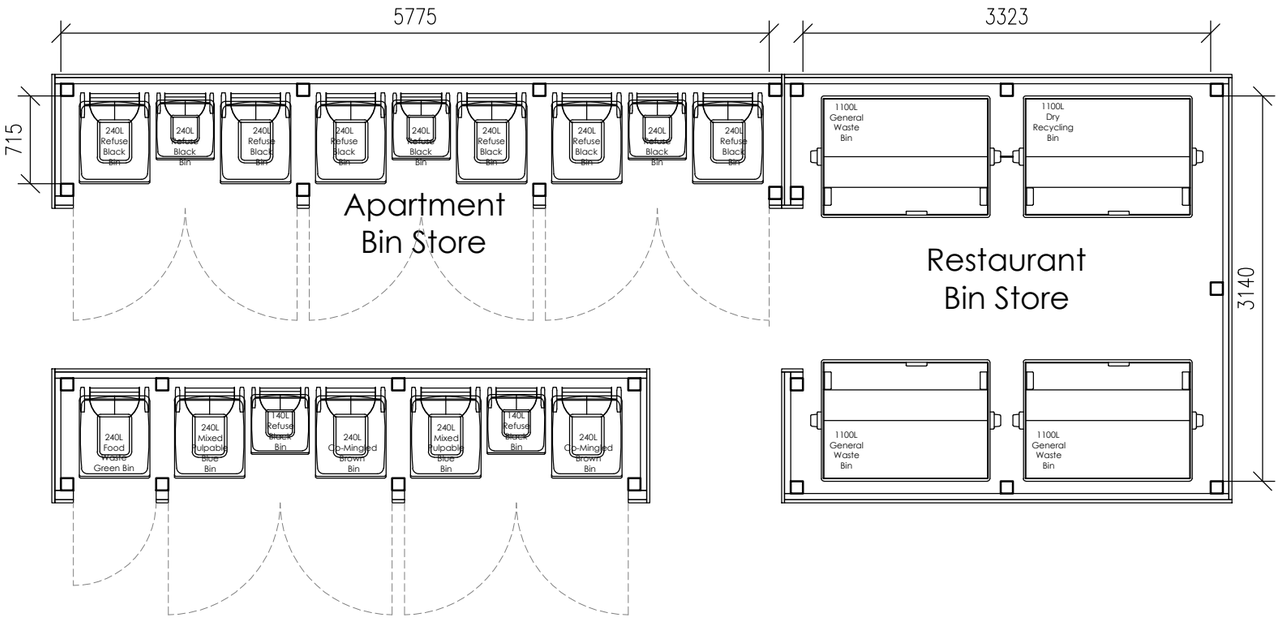

Bike Locker Image

Scale 1:50

SCALE 1:50/25 @ A3

Proposed Bin & Bike Store
579 Barlow Moor Road

| REV | DATE | DRAWN BY |
|---|---|---|

Copyright of fob design (UK) Ltd, all rights reserved.
All information contained within this drawing remains the property of fob design. The information should not be reproduced in whole or part or modified without written consent of fob design. No information within this drawing should be modified or disclosed or passed onto third parties without written consent of fob design. Do not scale from drawing.

FOB Design (UK) Ltd
72A Water Lane,
Wilmslow, Cheshire. SK9 5BB
01625 251644
office@fob-design.com www.fob-design.com

Milan Group MCR

Proposed Development
579 Barlow Moor Road
Proposed Bin & Bike Store

| Drawn | NP | Status | PL | Date | 08.01.24 |
|---|---|---|---|---|---|
| Checked | DPP | Original | A3 | Scale | 1:50/25@A3 |

18719-PL12 | C