
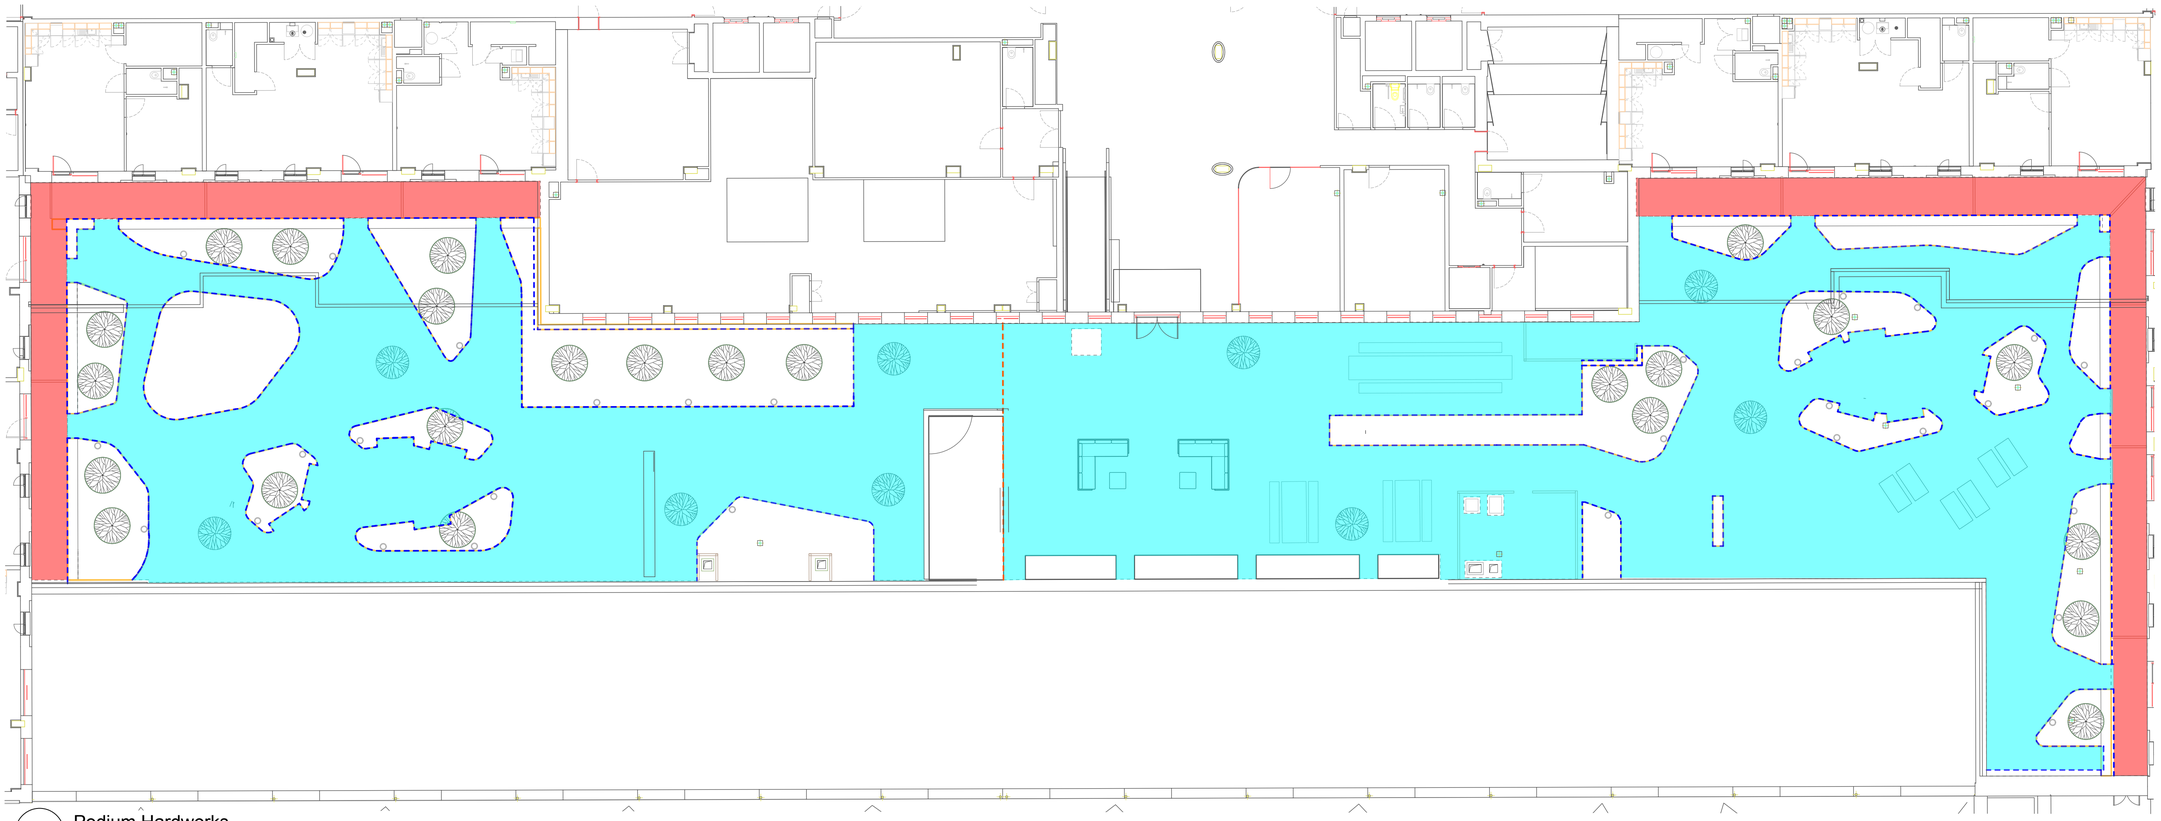



1 Podium Hardworks
Scale: 1:150

LAYING TYPE A

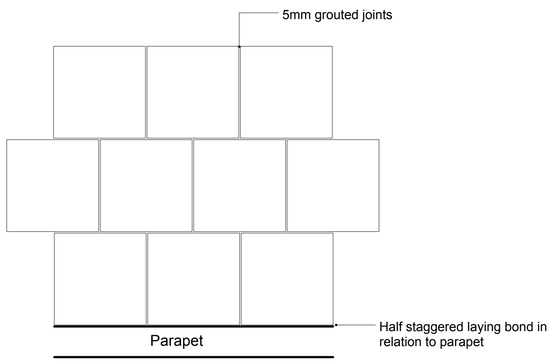

Plan: 600 x 600 x 20mm Podium Porcelain Paving to Main Area

LAYING TYPE B

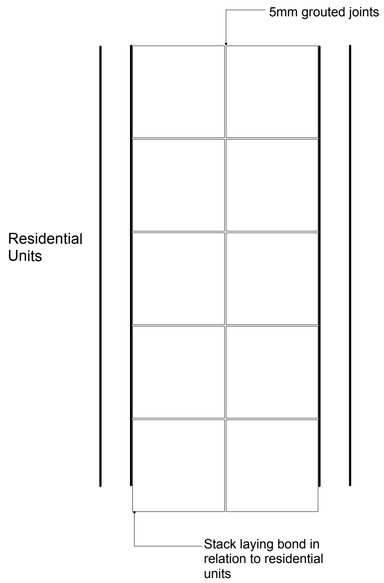

East & West Side - Plan: 600 x 600 x 20mm Podium Porcelain Paving to Residential Patios

2 Porcelain Setting Out
Scale: 1:20

No dimensions are to be scaled from this drawing. All dimensions are to be checked on site.
Area measurements for indicative purposes only.

This drawing is the property of Wright Landscapes Limited. No part of the drawing may be reproduced in any manner without permission from Wright Landscapes Limited.

All Wright Landscapes drawings to read in conjuction with architectual / engineers plans & details.

HARDWORKS

P1 - PORCELAIN PAVING LAYING TYPE A
- Product: Sampson
- Colour: Blanco
- Size: 600mm x 600mm x 20mm
- Laid: Half Staggered
- Supplier: Casa Ceramica

P2 - PORCELAIN PAVING LAYING TYPE B
- Product: Sampson
- Colour: Blanco
- Size: 600mm x 600mm x 20mm
- Laid: Stack Bonded
- Supplier: Casa Ceramica

EDGING

E1 - ALUMINIUM EDGING
- Product: AluExcel
- Finish: Mill Aluminium
- Size: 75 mm x 6mm
- Supplier: Kinley or similar approved

SURFACE MOUNTED EXPANSION JOINT COVER
- Product: PCH 300
- Finish: Aluminium
- Size: 284mm x 3000mm lengths
- Supplier: C-S Group or similar approved

Revision	Date	Description	Drawn	Approved
S5-P06	14-04-25	For Construction	SB	NW
S5-P05	14-02-25	Laying types identified	SB	NW
S5-P04	02-12-24	Expansion joint added	SB	NW
S5-P03	18-10-24	For Construction	SB	NW
S4-P02	07-06-24	For Comment	PH	NW
S4-P01	07-02-24	First Issue	NW	CB

WRIGHT LANDSCAPES LIMITED

E: info@wrightlandscapes.co.uk
W: www.wrightlandscapes.co.uk
T: 01244 541959

HEAD OFFICE
Pickmere Lane, Pickmere, Knutsford,
WA16 0JL

CLIENT DOMIS CONSTRUCTION

PROJECT WATERHOUSE GARDENS

DRAWING TITLE Podium Hardworks

DATE	SCALE
06/02/2024	AS NOTED
DRAWN	**SIZE**
NW	A1
APPROVED	**WORKSTAGE**
CB	Stage 5

DRAWING NUMBER 1174-WRI-XX-XX-DR-L-0004
SUITABILITY S5
REVISION P06

© Wright Landscapes Limited