
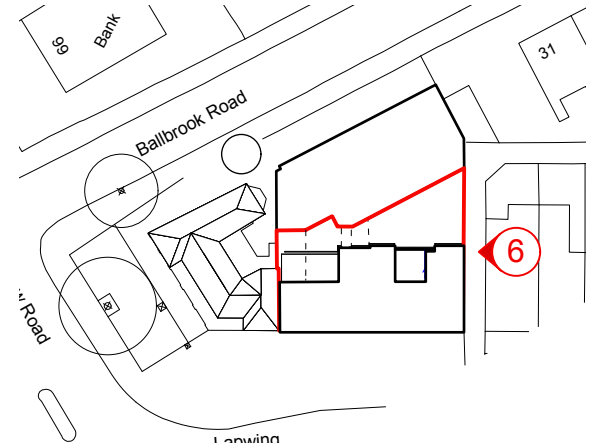
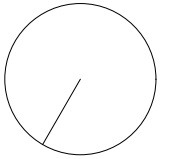


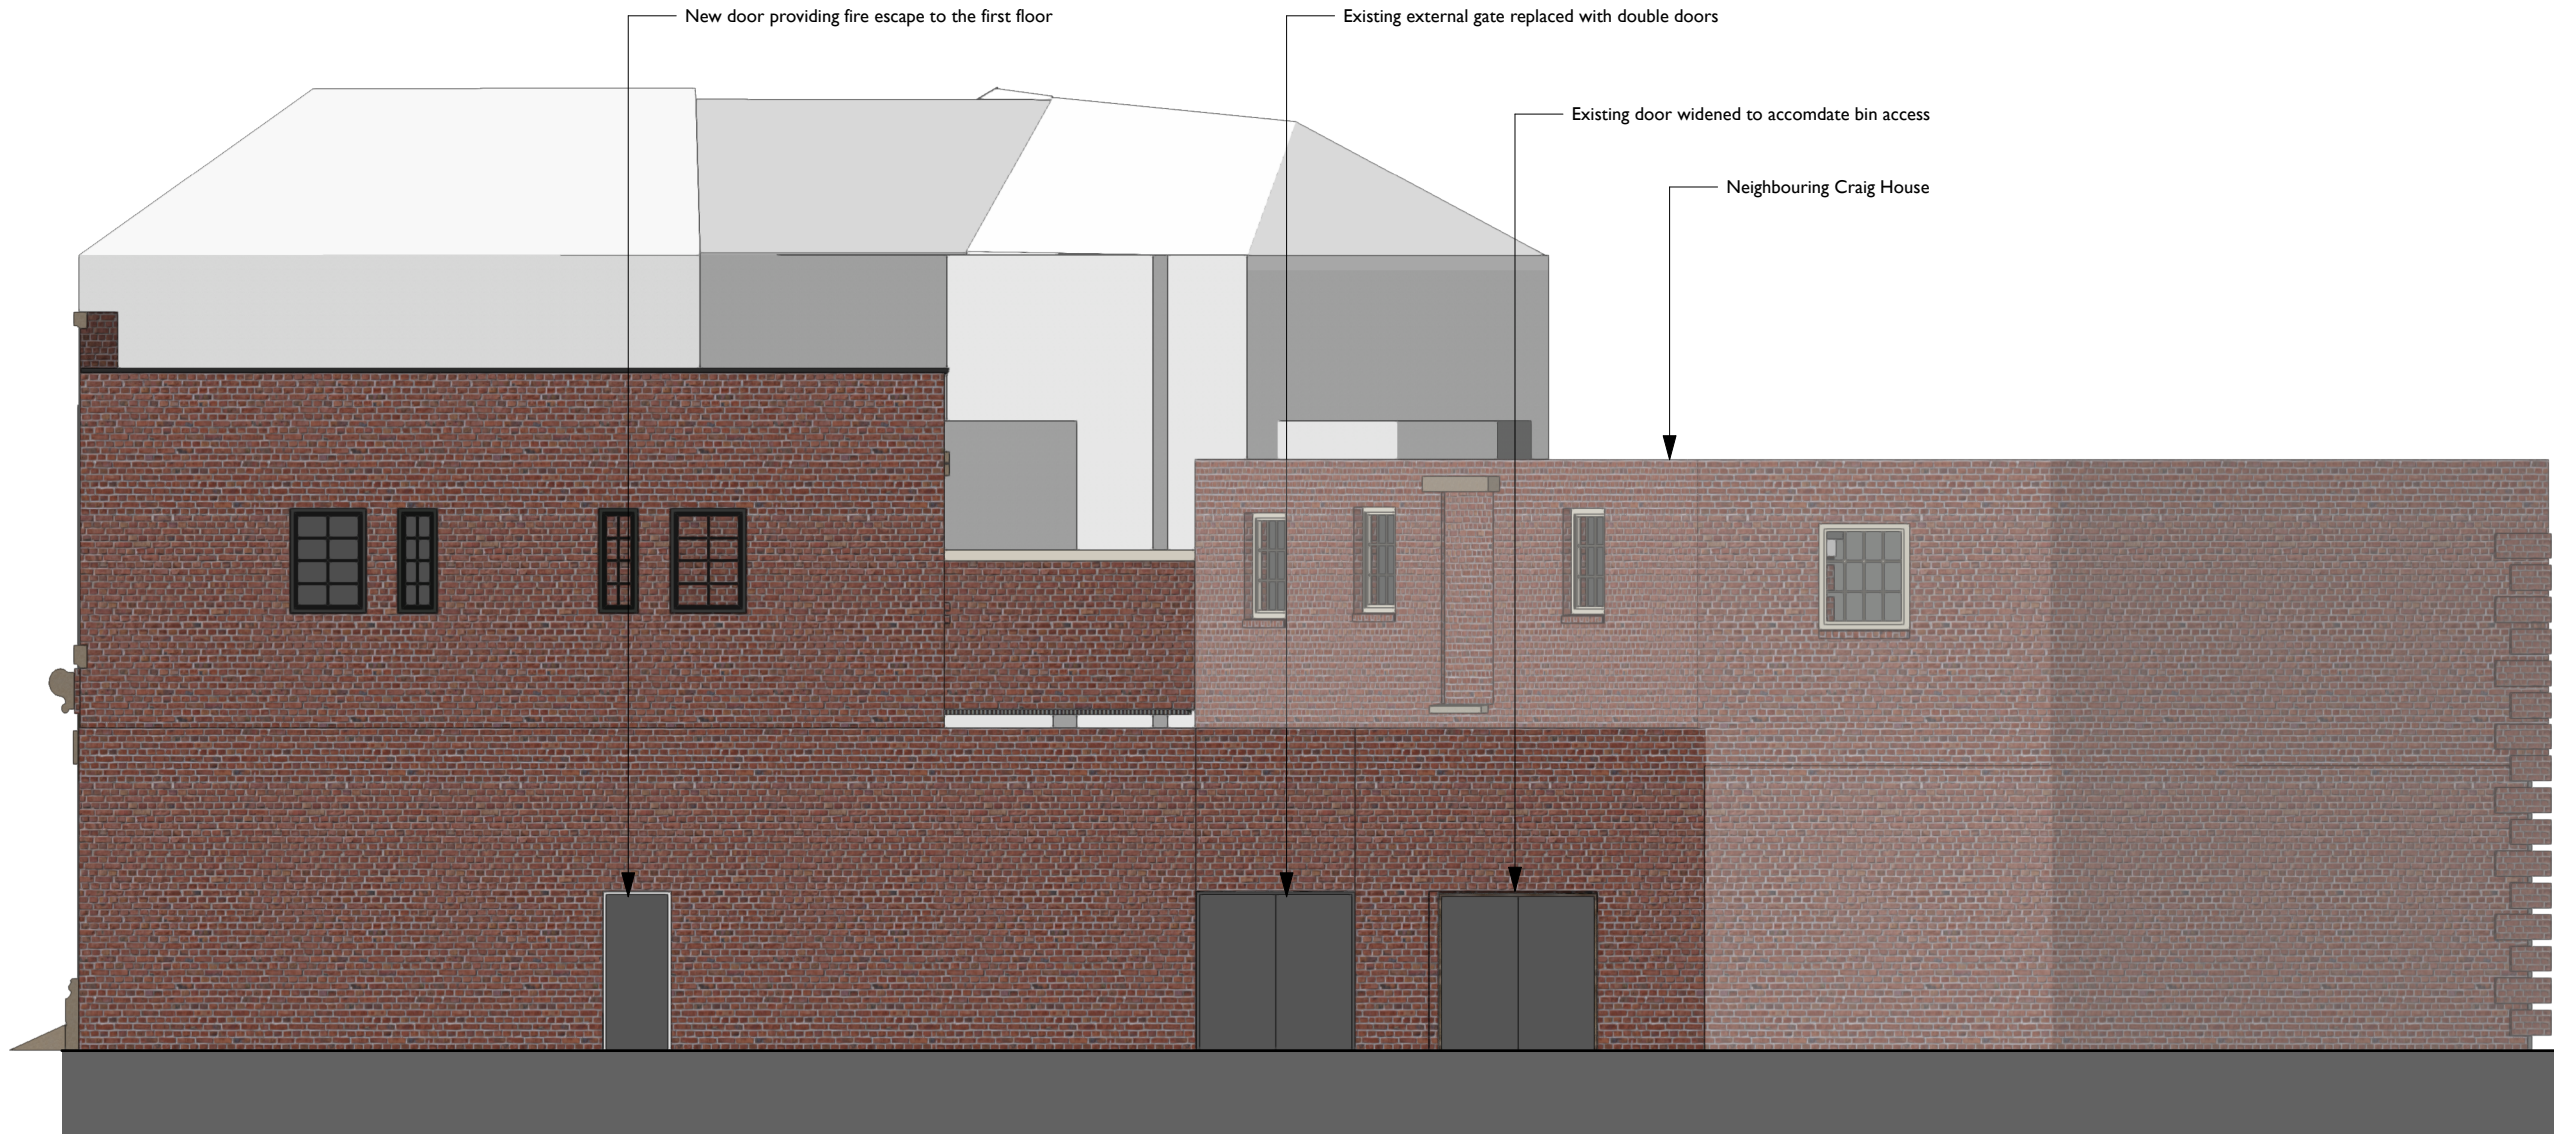

6 Side Elevation
Scale: 1:100

D	26/02/2025	External door widened	RJD
C	14/02/2025	Annotation amended	RJD AB
B	21/11/2024	Neighbouring building	RJD AB greyed out
A	18/11/2024	Annotation amended	RJD AB
REV	NOTE	DRN	CHK
95 Lapwing Lane			

Proposed Side
Elevation

PROJECT REF.	2033
DRWG NO.	P(220)
REVISION	D
SCALE	1:100 @ A3
DATE 1st	Aug 24
DRAWN	RJD

SK sketch E existing P proposed T tender C construction FI final issue

+44 161 236 0051
ARCHITECT@ATELIERMB.CO.UK

ATELIER.MB