


Existing Elevations (Part)



R e a r (Part)

View on Arrow 'A'

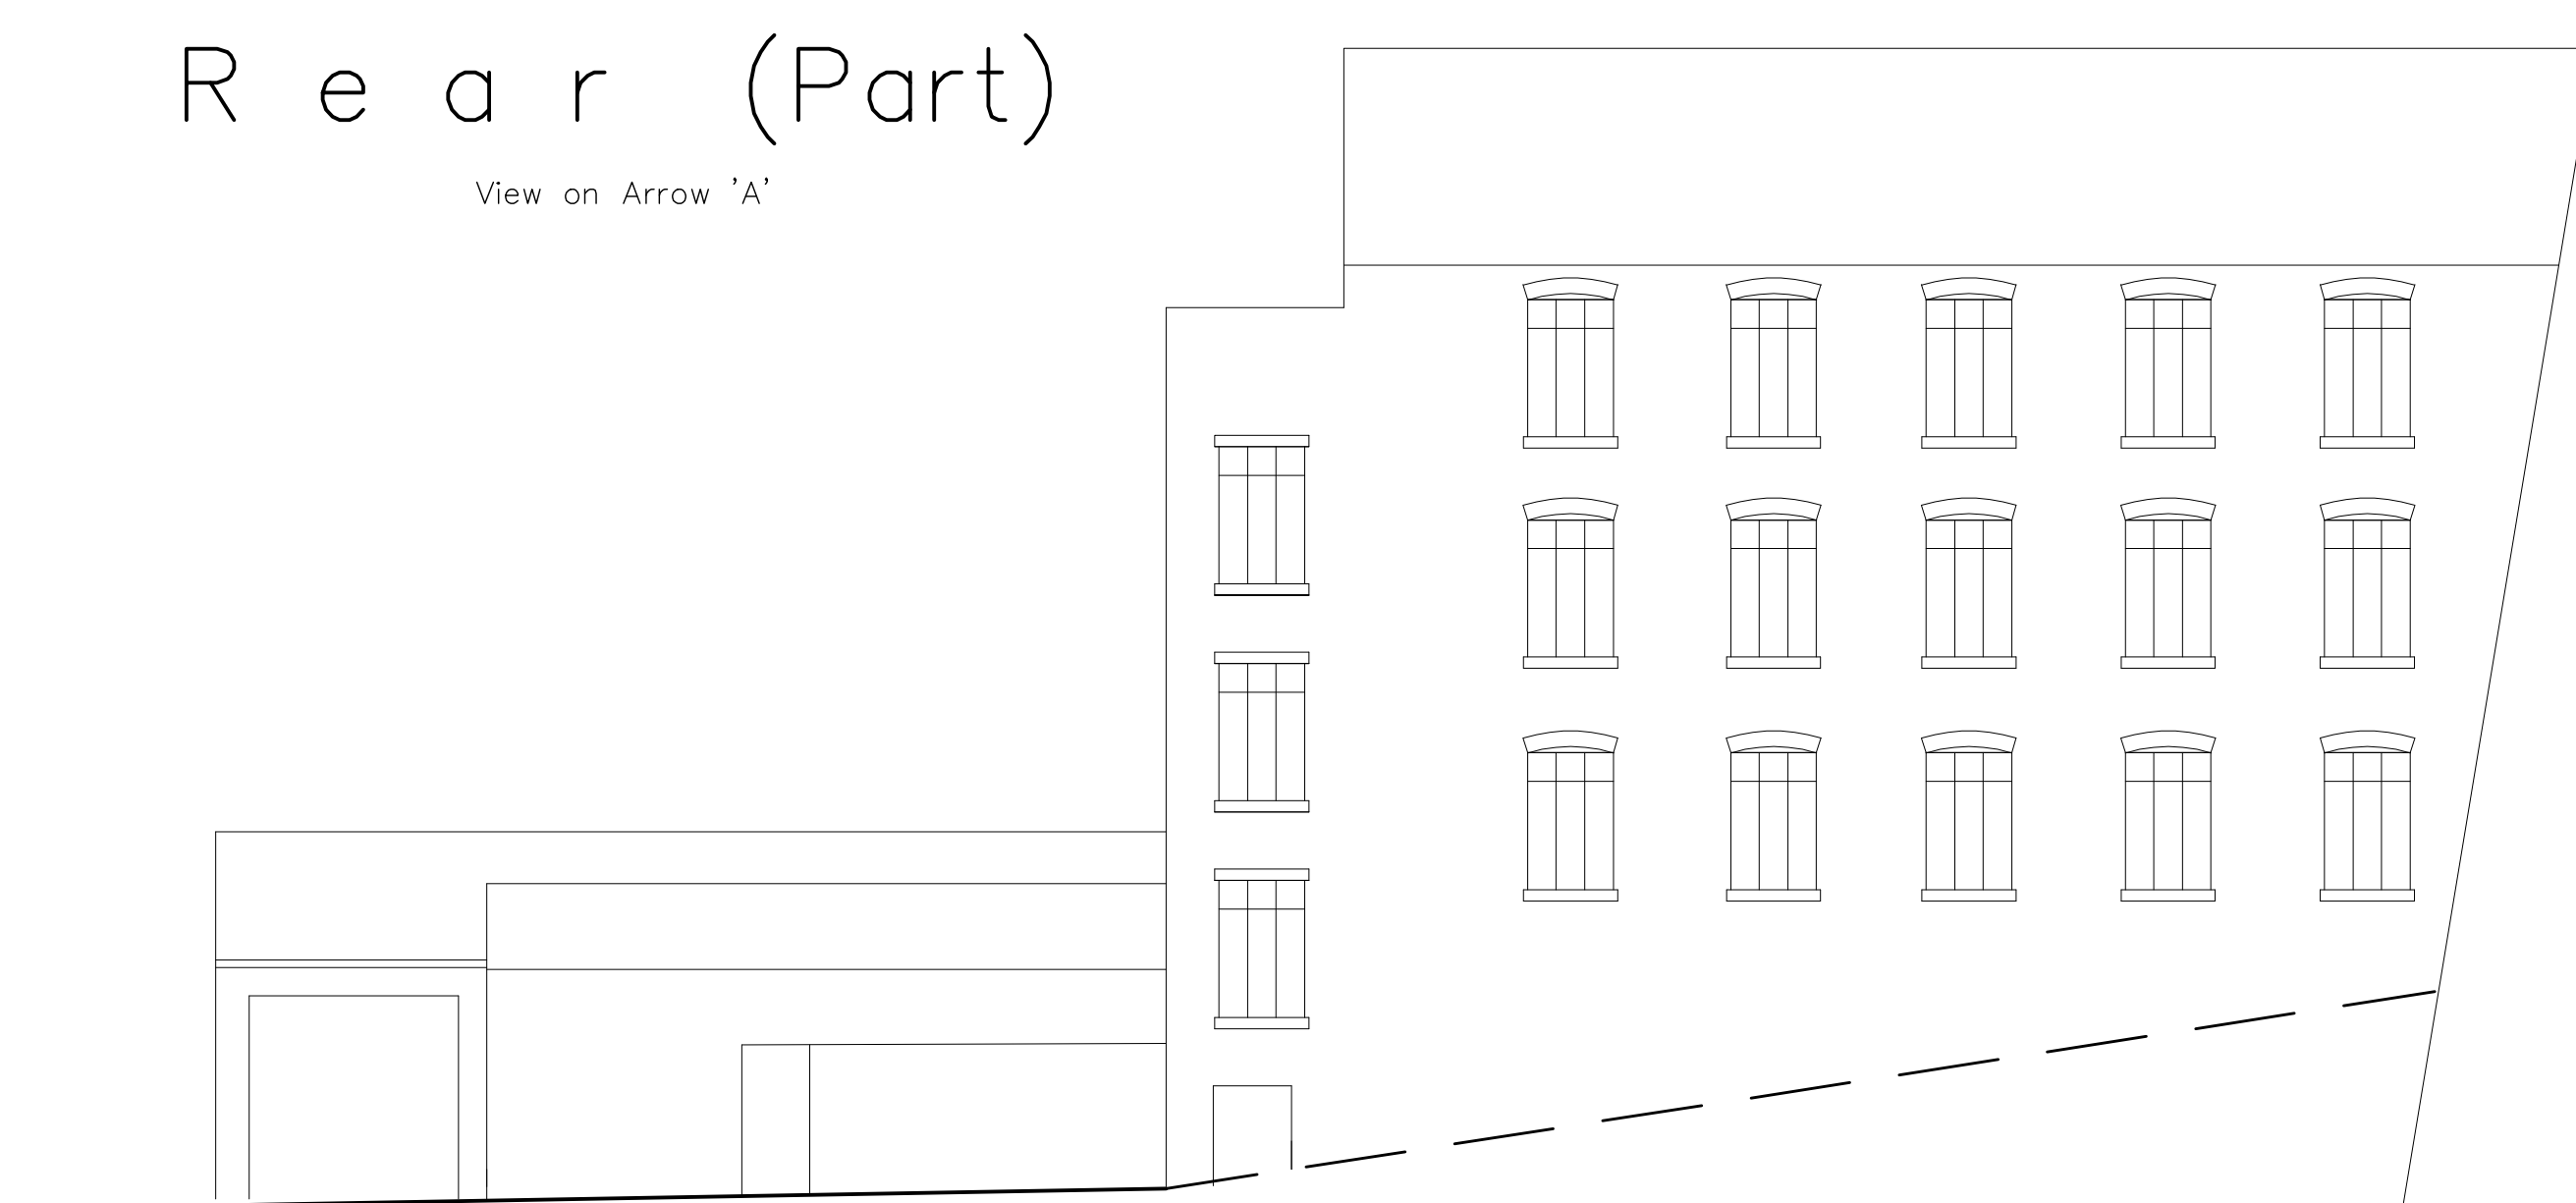

S i d e (Part)

Viewed from the Access Road

Scale 1:100 @ A2

Scale 1:100 @ A2


Planning Plan

Proposed Development

**MONSALL MILL
MONSALL ROAD
MANCHESTER
M40 8NQ**

**Prepared by:-
A & S INMAN (Designs) Ltd.
24 GRANGETHORPE ROAD
URMSTON
MANCHESTER
M41 9HT**

Phone / Fax 0161 747 7433

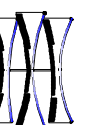

Drg. No. 1821 / 05 / 22 Sht. 1

A