
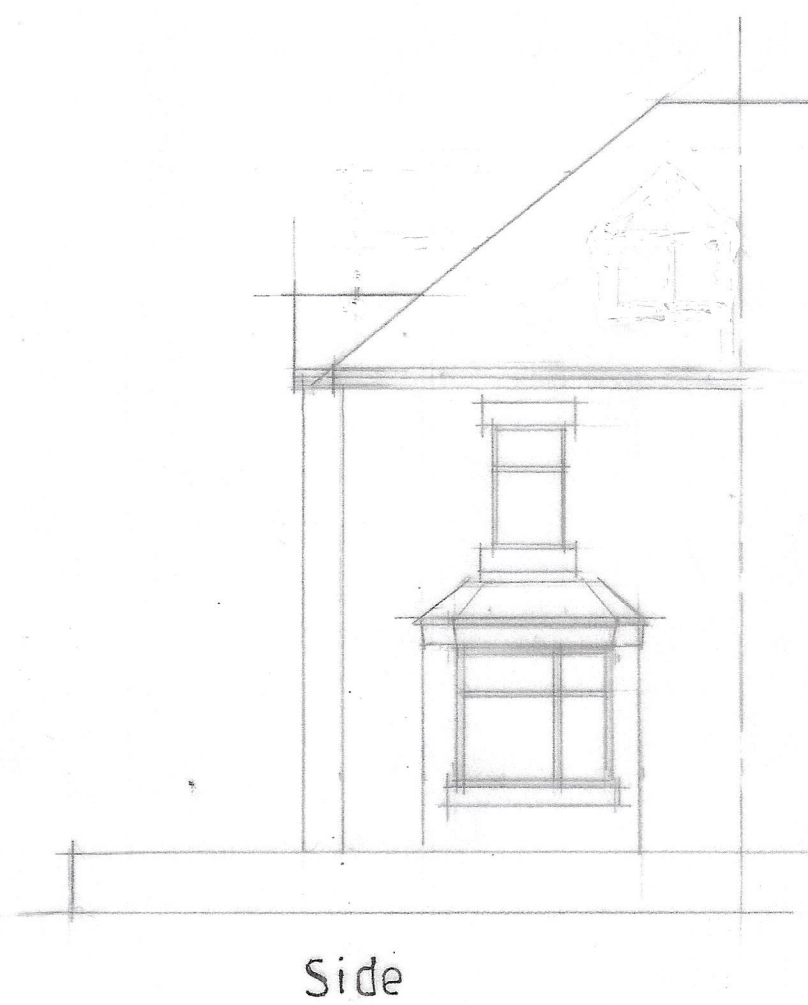


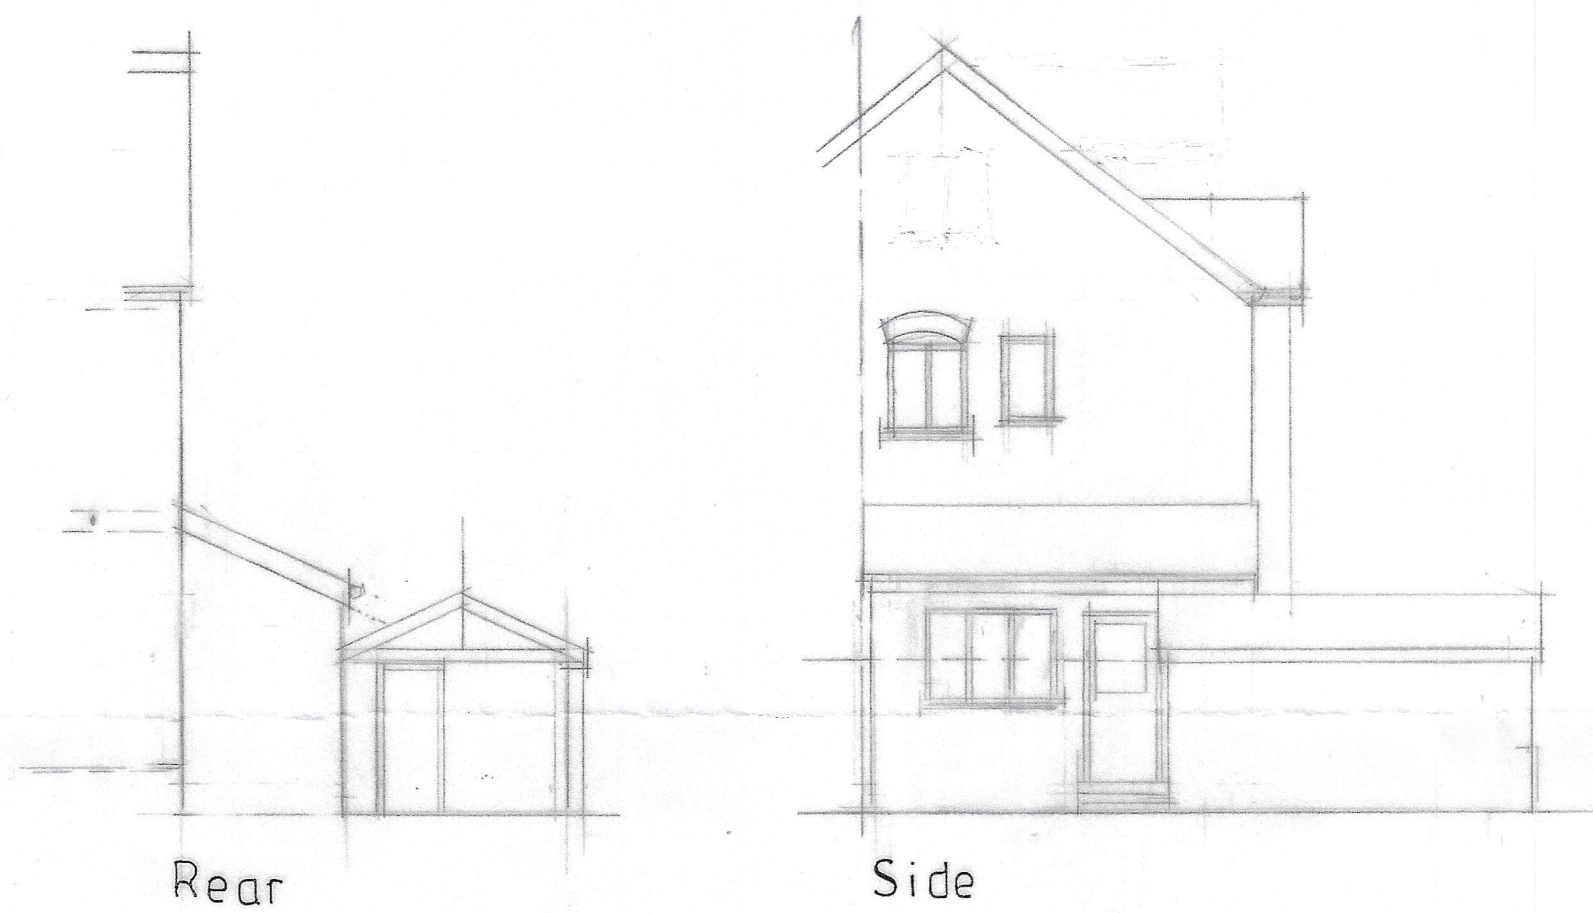

CLIENT MRS A KHAN 23 ARGYLE AVENUE MANCHESTER M14 5PX	
JOB TITLE PROPOSED LOFT CONVERSION	
DRAWING TITLE ELEVATIONS AS EXISTING	
HOLBOROW ORMESHER ⁺ LIMITED architectural & interior design COMPANY ADDRESS: 15 OVERTON CLOSE MIDDLEWICH CHESHIRE CW10 0PX PHONE: 0770 834 939	
<table border="1" style="width: 100%; border-collapse: collapse;"> <tr> <td style="width: 35%;">ISSUE</td> <td style="width: 15%;">ORIGINAL</td> <td style="width: 5%;">1</td> <td style="width: 5%;">2</td> <td style="width: 5%;">3</td> <td style="width: 5%;">4</td> <td style="width: 5%;">5</td> <td style="width: 5%;">6</td> <td style="width: 5%;">7</td> </tr> <tr> <td>REVISION</td> <td></td> <td></td> <td></td> <td></td> <td></td> <td></td> <td></td> <td></td> </tr> <tr> <td>DATE</td> <td></td> <td></td> <td></td> <td></td> <td></td> <td></td> <td></td> <td></td> </tr> <tr> <td>DRAWN</td> <td></td> <td></td> <td></td> <td></td> <td></td> <td></td> <td></td> <td></td> </tr> <tr> <td>CHECKED</td> <td></td> <td></td> <td></td> <td></td> <td></td> <td></td> <td></td> <td></td> </tr> <tr> <td>APPROVED</td> <td></td> <td></td> <td></td> <td></td> <td></td> <td></td> <td></td> <td></td> </tr> <tr> <td>SCALE</td> <td colspan="8" style="text-align: center; vertical-align: bottom;"> 1:100 at A2 </td> </tr> </table>											ISSUE	ORIGINAL	1	2	3	4	5	6	7	REVISION									DATE									DRAWN									CHECKED									APPROVED									SCALE	1:100 at A2							
ISSUE	ORIGINAL	1	2	3	4	5	6	7	
REVISION	
DATE	
DRAWN	
CHECKED	
APPROVED	
SCALE	1:100 at A2	
DRAWING NUMBER 2381/25/09	