


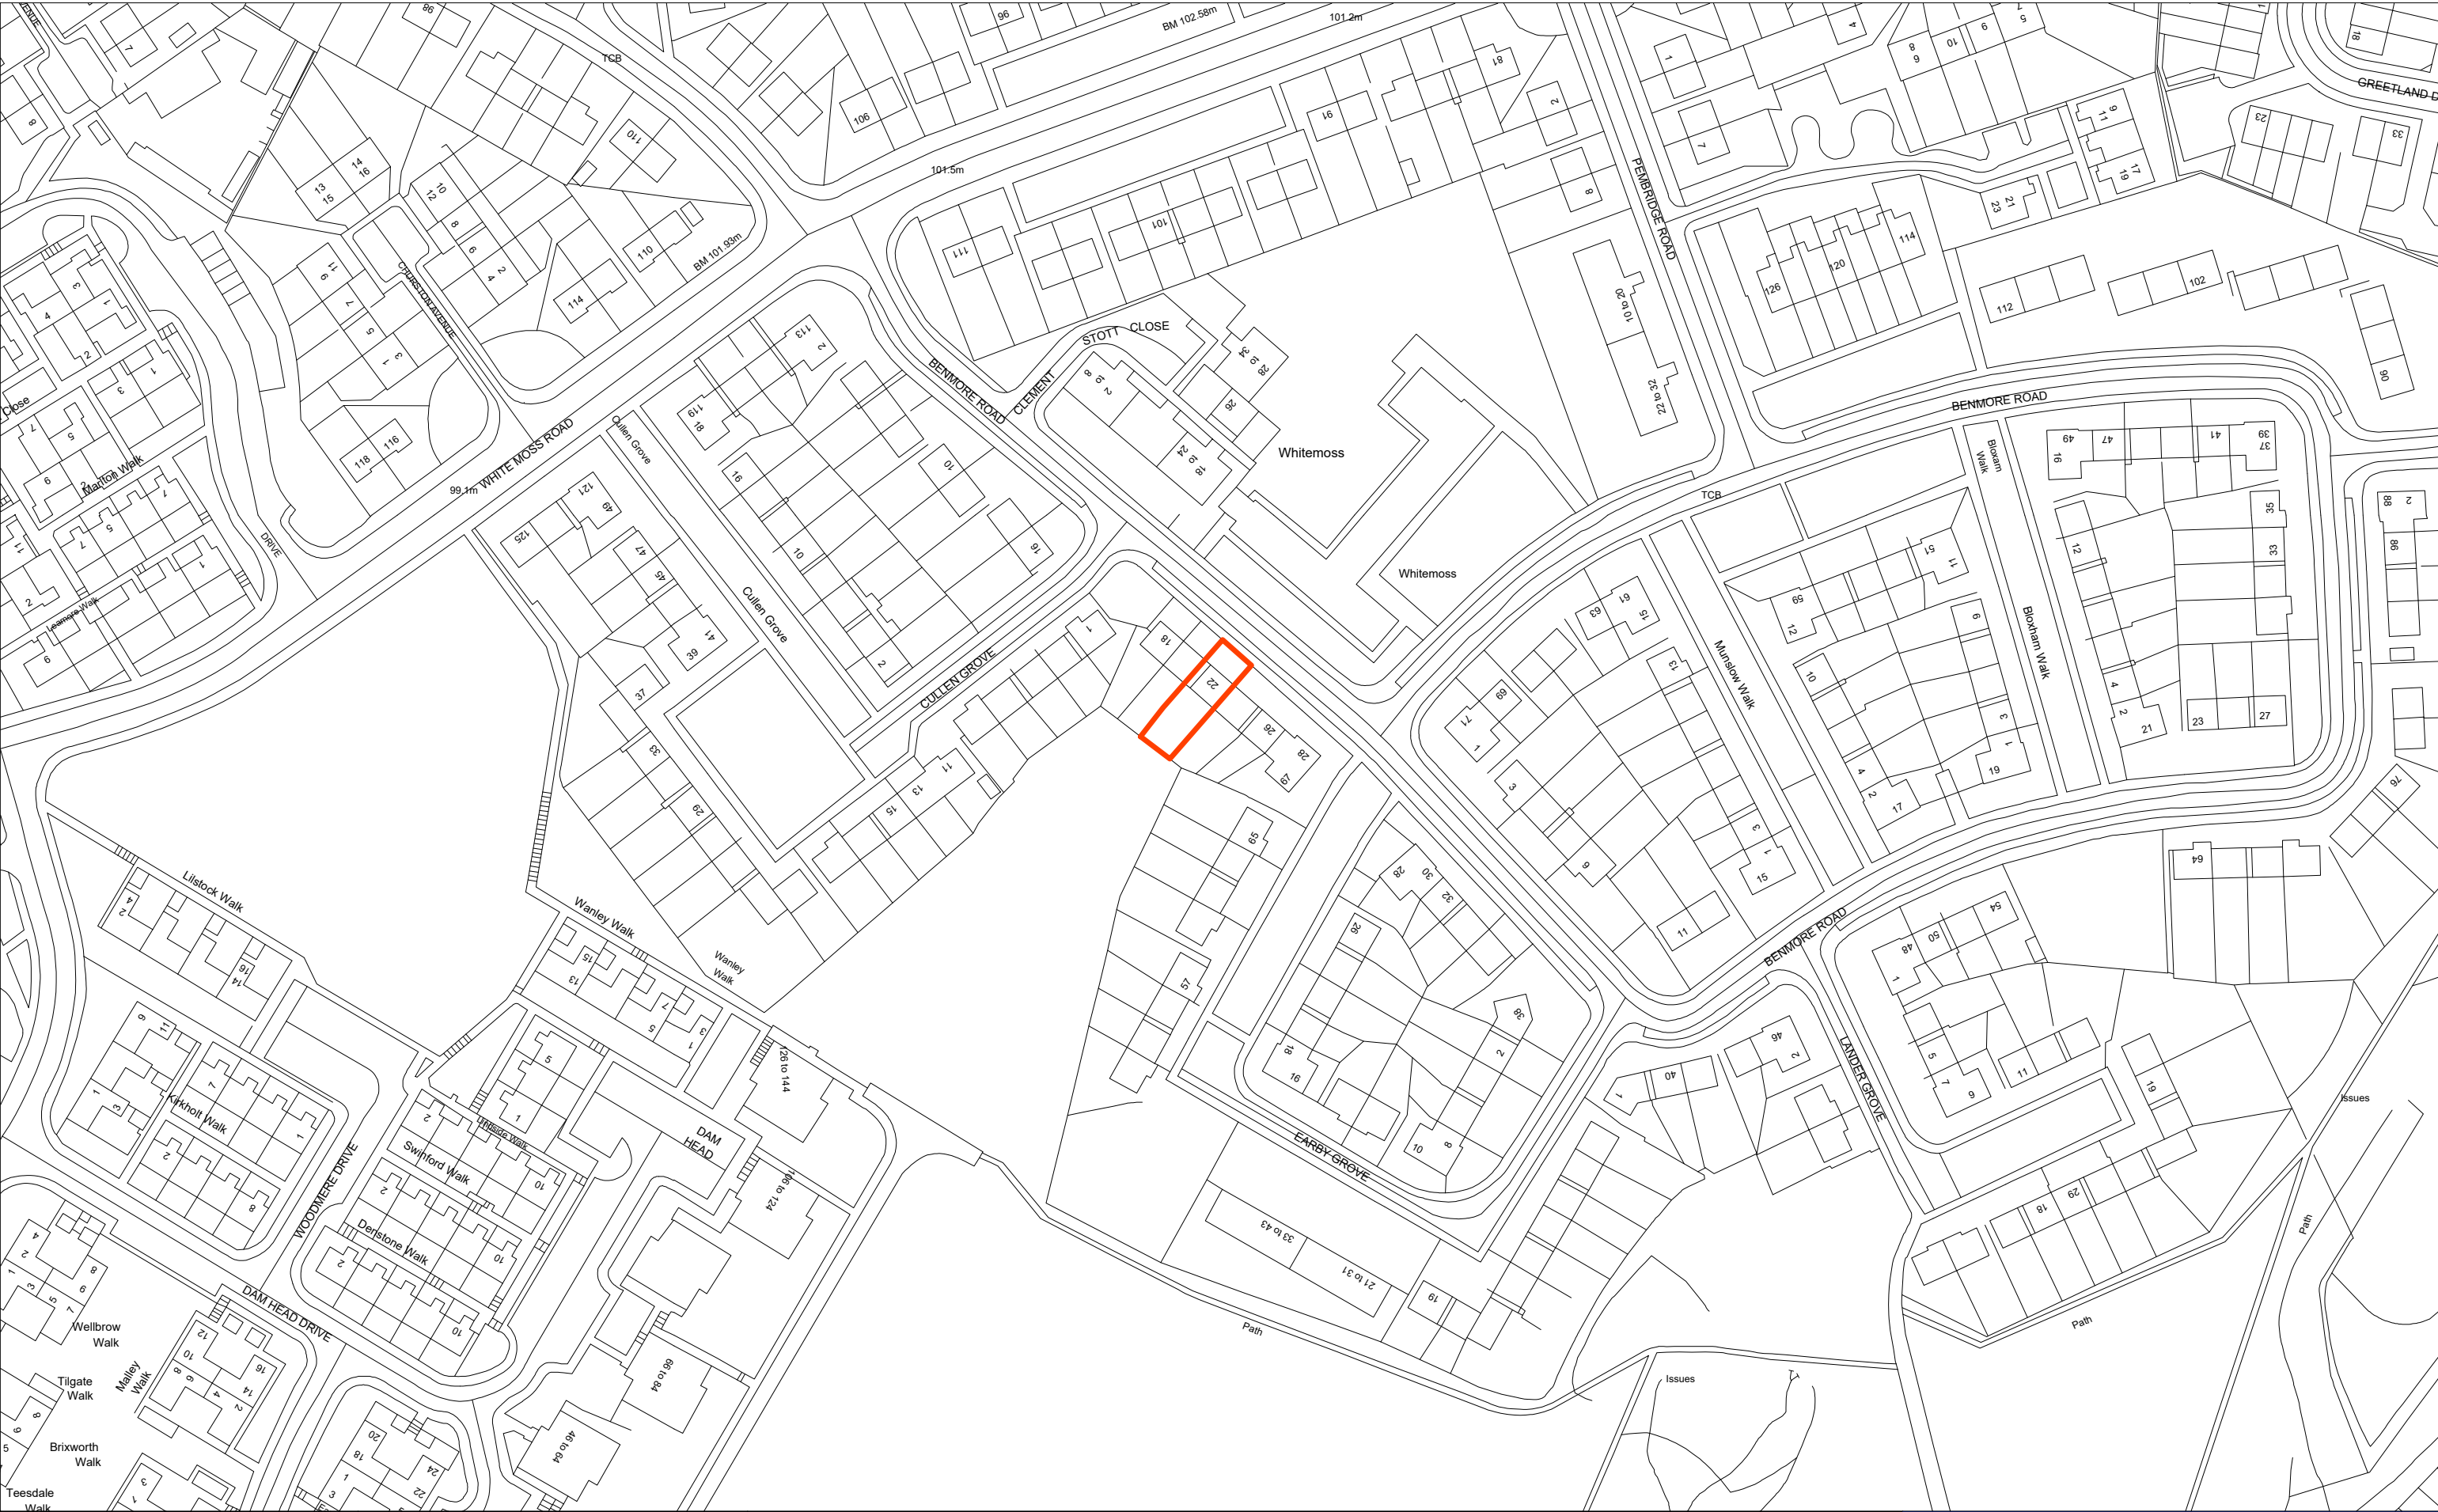

Manchester Equipment and Adaptation Partnership Philips Park Road Beswick Manchester, M11 3FU	Property Details: Mrs Angela Plane, 22 Benmore Road, Charlestown , M9 6EJ, 0161 670 4883, 07818701549,	Drawing: Site location plan Revision: -	Date: 23.04.2025	 Manchester Equipment & Adaptations Partnership
			Paper size: A3	
			Scale: 1:1250	
			Drawn by: SNe	