



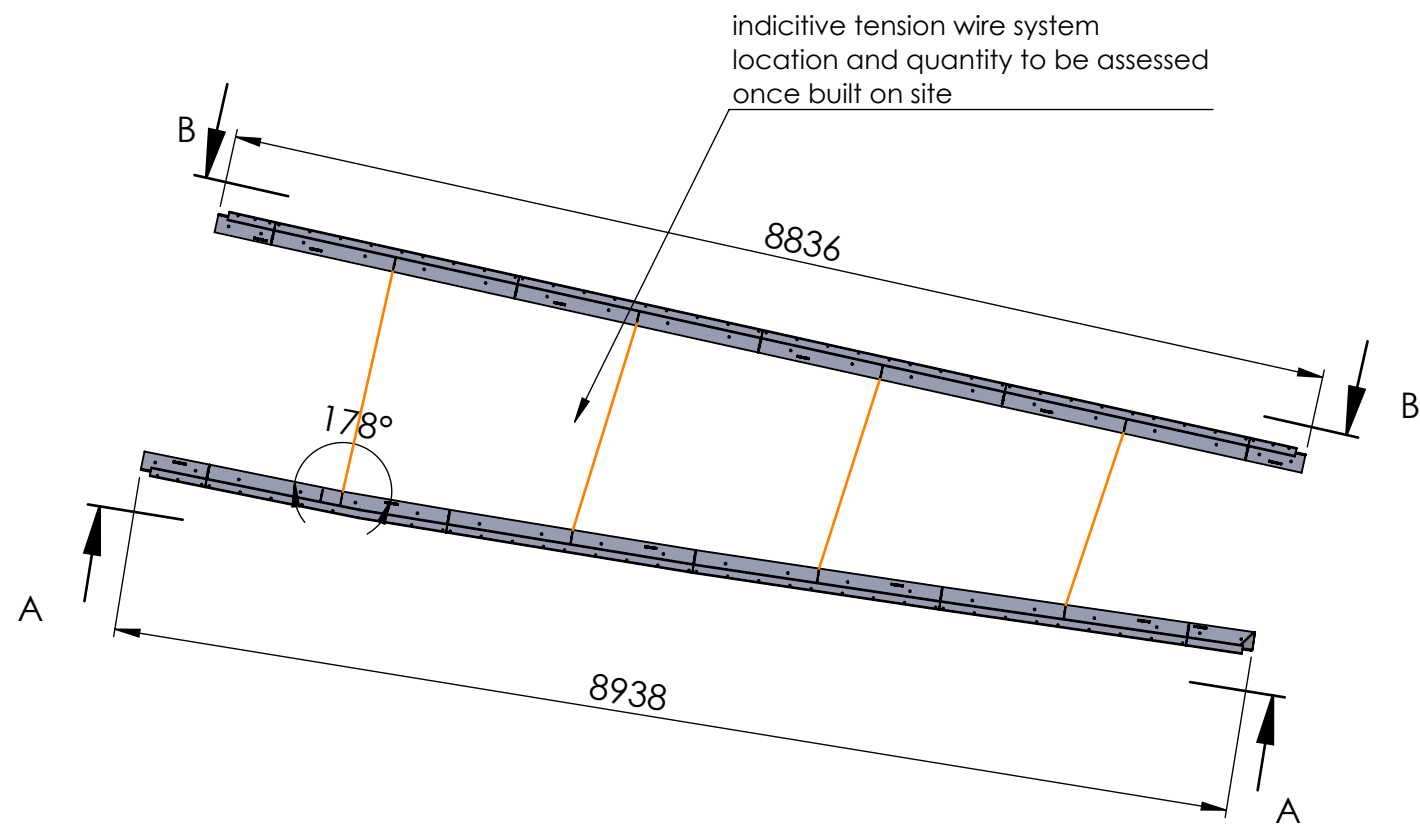

F19A - PLANTER 4

ends of the top section are closed off dressed with charp edges

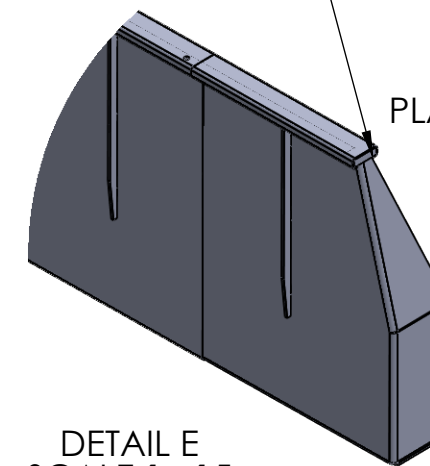

PLANTER END DETAIL


DETAIL E
SCALE 1 : 15




SECTION A-A
SCALE 1 : 60



SECTION B-B
SCALE 1 : 60

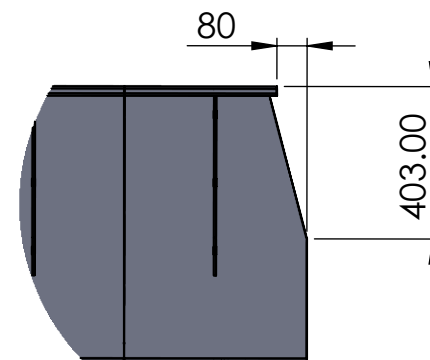

DETAIL C
SCALE 1 : 20

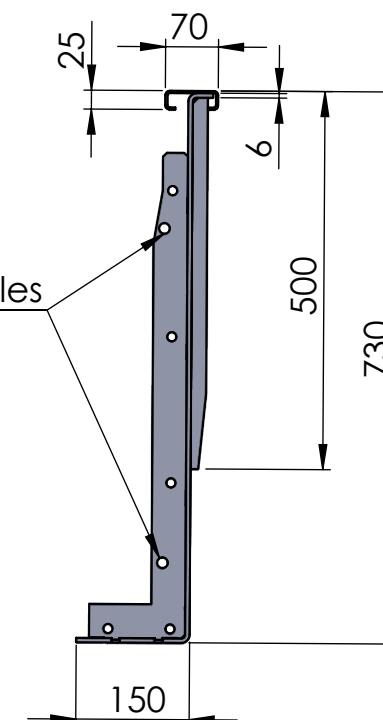

SECTION D-D
SCALE 1 : 10



Urban Street Designs
Ltd.
Waidshouse Mill.
Towneley Street,
Nelson.
TEL: 01282 602228

URBAN STREET DESIGNS LTD

2015 © Urban Street Designs Ltd All Rights Reserved.

USD. CONFIDENTIAL AND PROPRIETARY. ALL RIGHTS RESERVED. This document (and the information it contains) are the property of USD. By accepting it into your possession, you agree that you will keep this document, and all information contained herein, in strict confidence, and will not copy, retransmit, use (except solely for the benefit of USD), sell, lend or otherwise dispose of, directly or indirectly, without the express written permission of USD, and this document will be returned to USD immediately upon request.

DEBURR AND BREAK SHARP EDGES	UNLESS OTHERWISE SPECIFIED DIMENSIONS ARE IN MILLIMETERS	TOLERANCE +/- 3MM
------------------------------------	--	----------------------

NAME DRAWN BY	SIGNATURE <i>SIGNATURE</i>
------------------	-------------------------------

NOTES

TITLE:	F19A - PLANTER 4
QUANTITY	AS SHOWN
MATERIALS:	CORTEN
FINISH:	PRE WEATHERED AND SEALED
DWG NO.	SO7946-USD-004
DATE 22/01/2025	REVISION P2