Rev	Date	Iss. By	App. By	Description
P01	05.08.25			Additional bike stand added

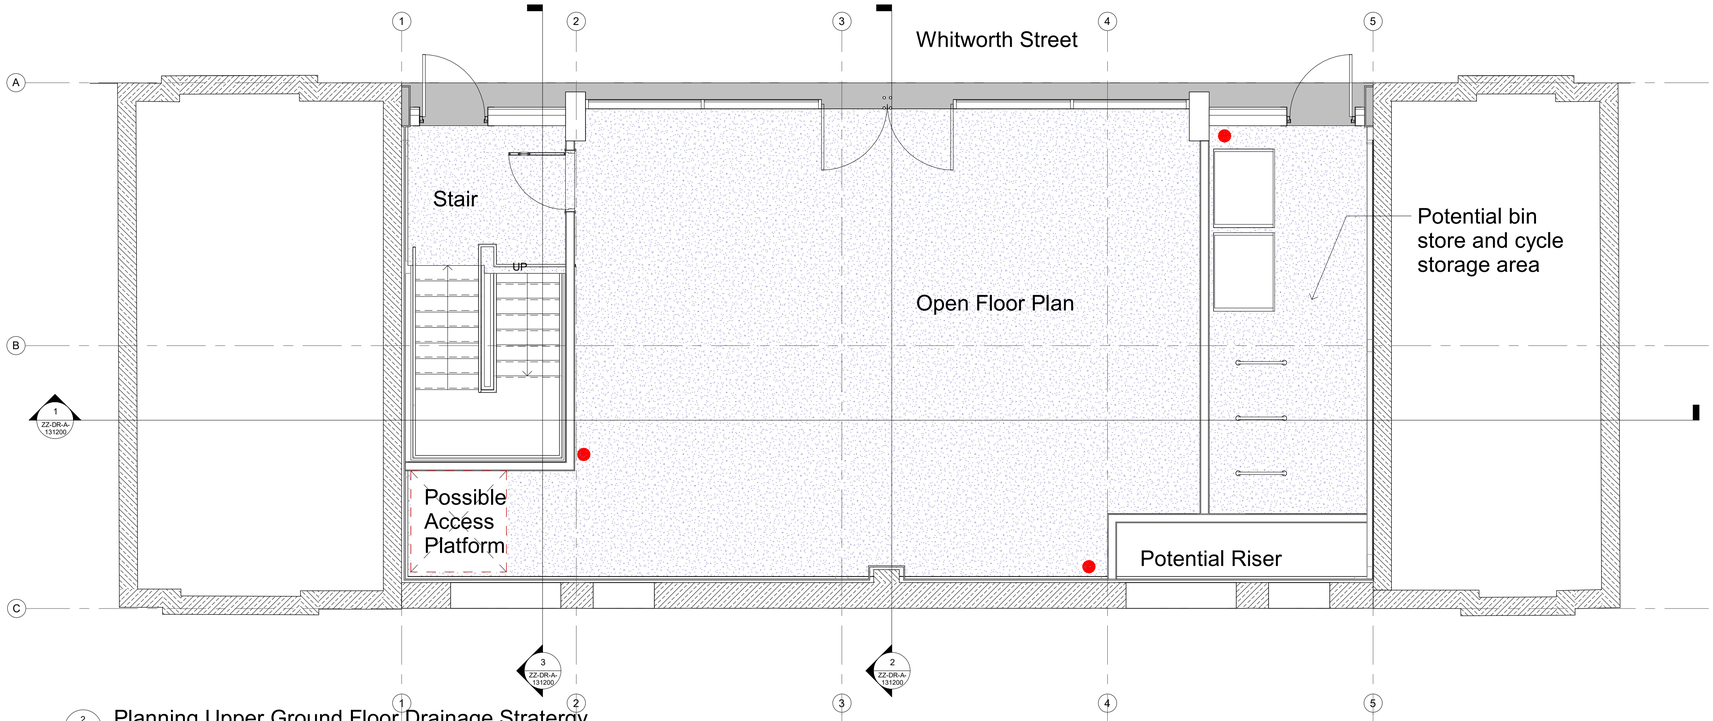

2 ZZ-DR-A-131200 Planning Upper Ground Floor Drainage Stratergy
Scale: 1 : 50

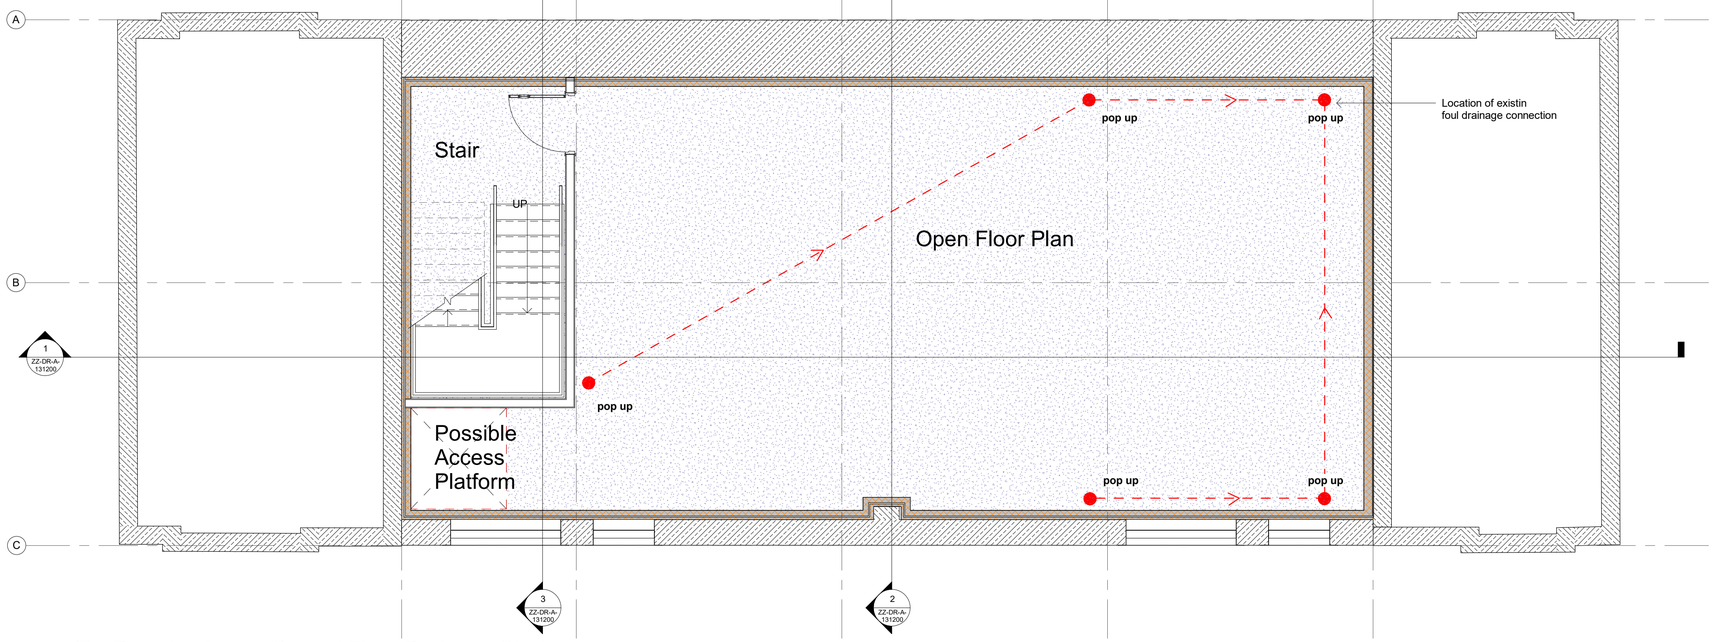

1 ZZ-DR-A-131200 Planning Lower Ground Floor Drainage Stratergy
Scale: 1 : 50

SCALE 1:200
1m 10m 20m

SGP
Architects + Masterplanners

Waterfront House
2a Smith Way
Grove Park
Enderby
Leicester LE19 1SX

t: +44 (0)116 247 0557

www.stephengeorge.co.uk

Arch 77 Whitworth Street
Manchester
Arch Co

Drawing Name:
Proposed Drainage Stratergy

Drawing Stage: **Planning**

Status: **S0**

SGP File Ref: 19-259-031

SGP Project No	Date	Drawn	Team	Scale	Rev
19-259-031	10/28/20	Author	Leeds	1 : 50 @ A1	**P01**

Drawing Number: Project-Originator-Functional-Spatial-Form-Discipline-Number
19259-SGP-31-ZZ-DR-A- 131105

This drawing, the works and concepts depicted are copyright of Stephen George + Partners LLP and may not be reproduced or made use of, either directly or indirectly without express written consent. All heights, levels, sizes and dimensions to be checked on site before any work is put to hand.
Information shown on this drawing that is produced by others has not been verified by Stephen George + Partners LLP and no liability is accepted for its accuracy.
This document is prepared for the sole use of the documented recipient and Stephen George + Partners LLP accepts no liability for use of this document by parties other than the party for whom it was prepared or for purposes other than those for which it was prepared.