


0 2m 4m 6m 8m

SCALE 1:200 IN METERS

1:200 @ A3

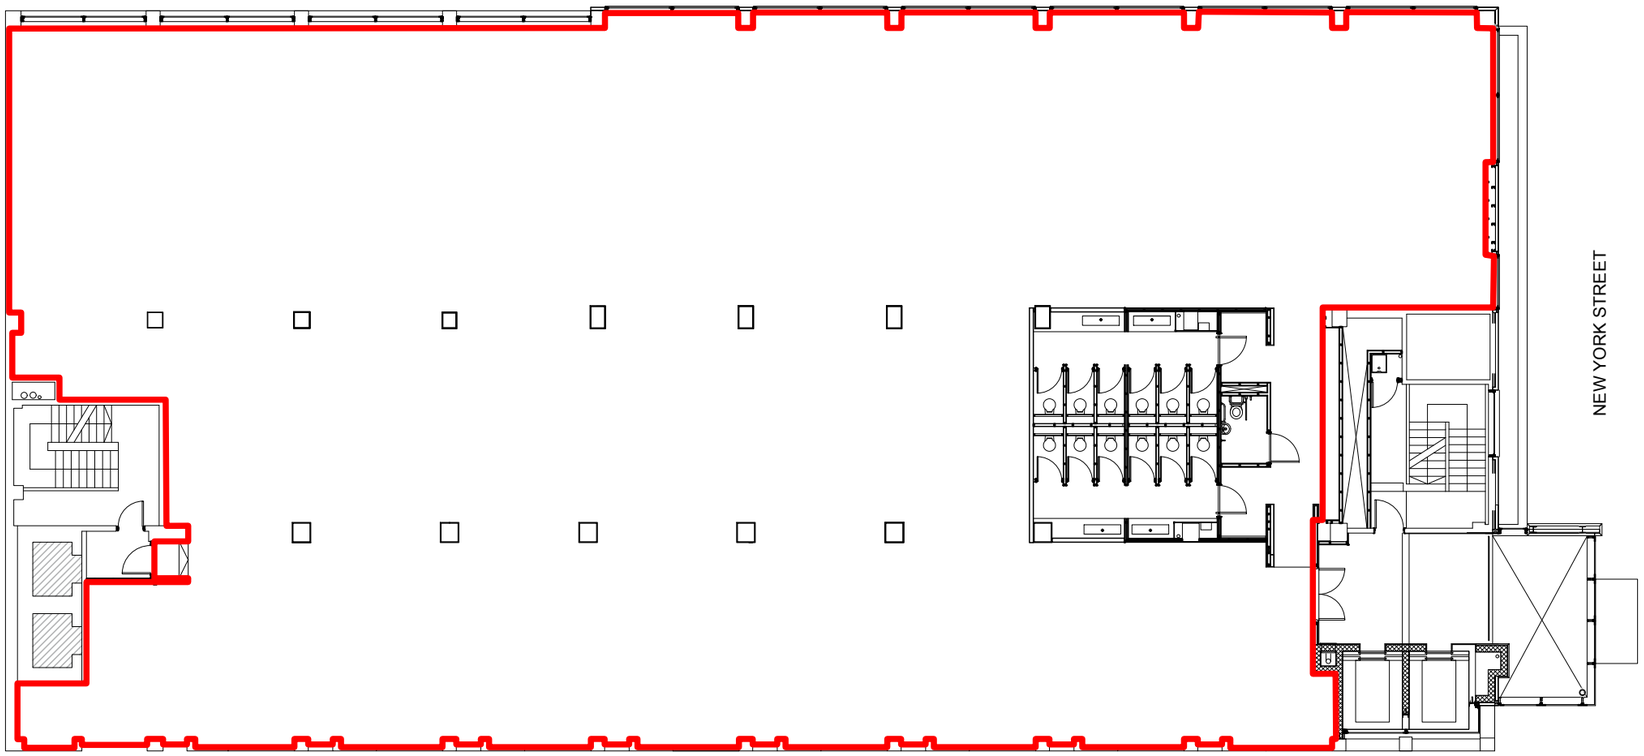

0 10 20 30 40 50

SCALE 1:1250 IN METRES

1:1250 @ A3

N

bruntwood

Disclaimer:

NOTE: ALL CONTRACTORS MUST VISIT SITE AND BE RESPONSIBLE FOR TAKING AND CHECKING ALL DIMENSIONS RELATIVE TO THEIR WORK. PLEASE INFORM BRUNTWOOD OF ANY VARIATION BETWEEN DRAWINGS AND SITE CONDITIONS. COPYRIGHT OF THIS DRAWING AND DESIGN IS VESTED IN BRUNTWOOD AND MUST NOT BE COPIED WITHOUT CONSENT. USE FIGURED DIMENSIONS ONLY FROM THIS DRAWING. **DO NOT SCALE OFF THIS DRAWING.**

Building: THE EXCHANGE	Title: LEASE PLAN	Floor: 1F	Drawn: EA	Check: -	Revision	By: Date:
Customer: FIRST INTUITION	Status: FOR INFORMATION	Suite: -	Scale: -	Size: A3		
Case Number: -	Drawing Number: LP.01	First Issue Date: 22.06.25	Revision: -	Date: -		

Orientation:

Scale: