
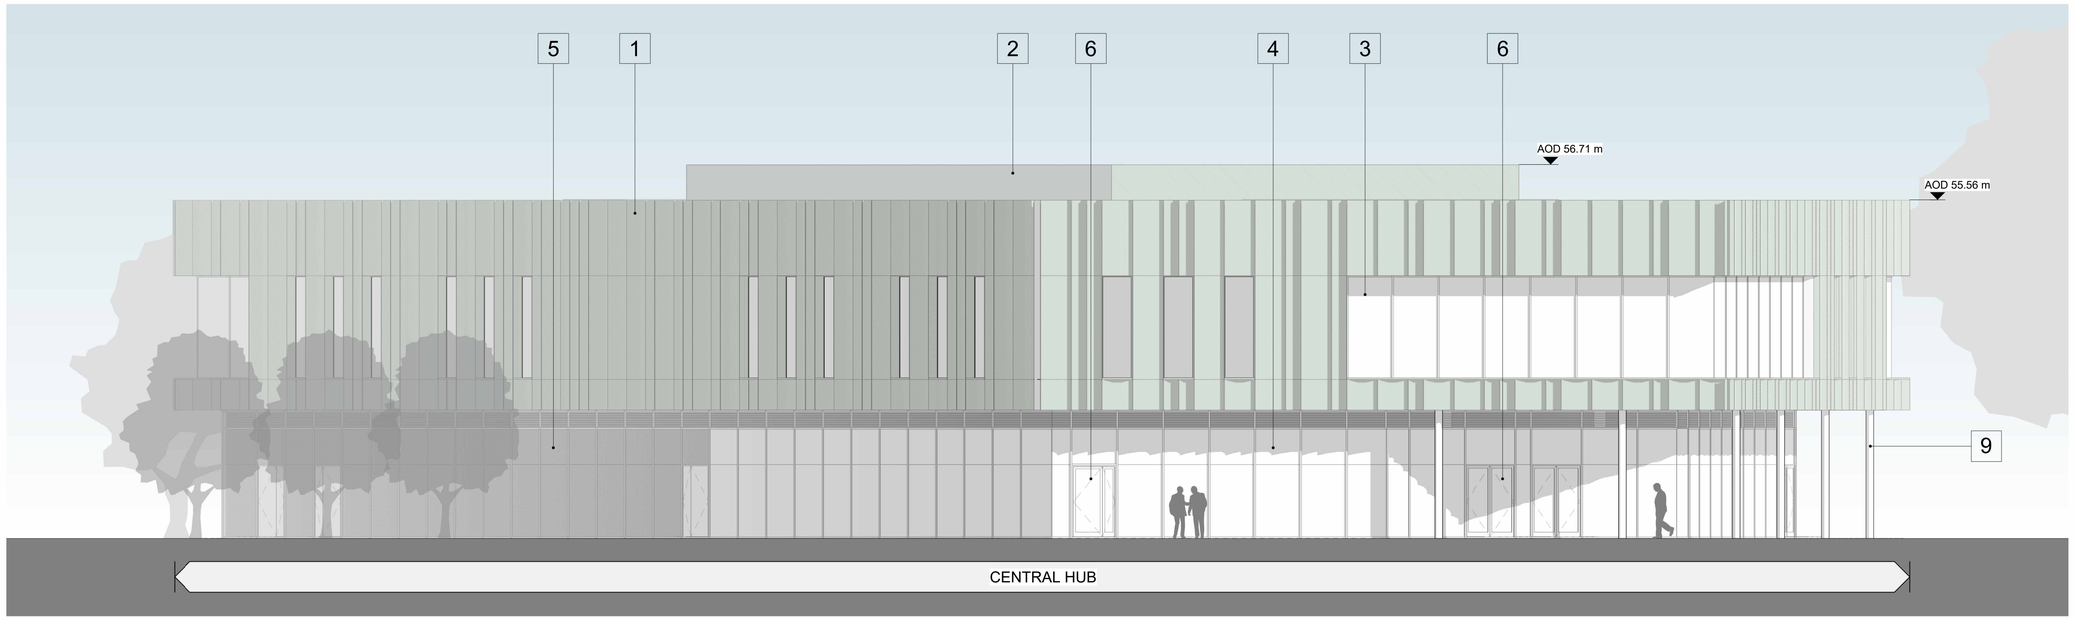


Elevation E
1 : 100

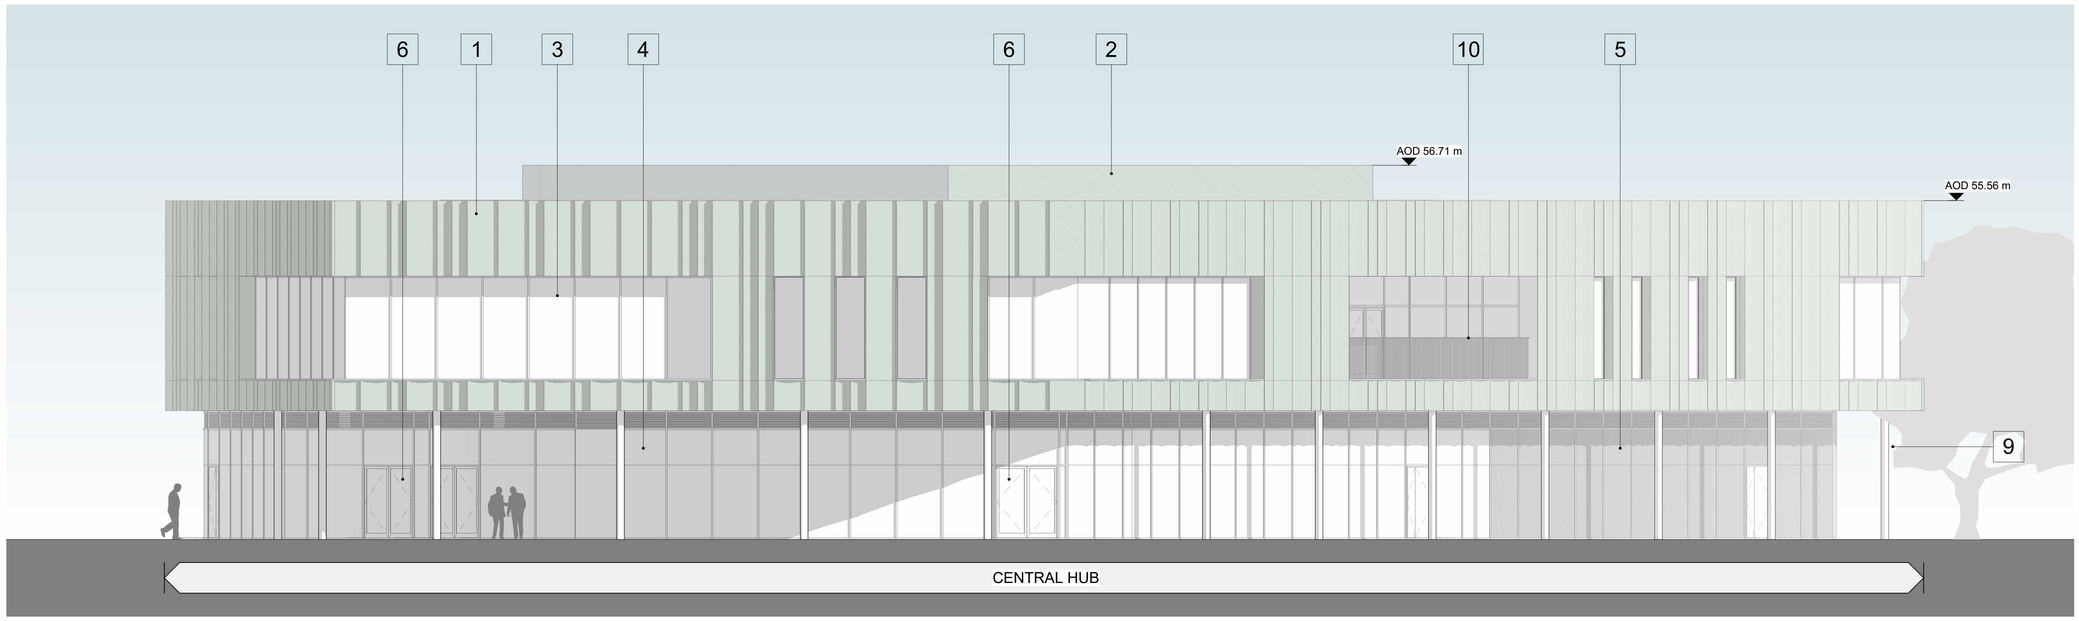

Elevation F
1 : 100

A1

© COPYRIGHT
The copyright in this drawing is vested in Sheppard Robson and no license or assignment of any kind has been, or is, granted to any third party whether by provision of copies or originals or otherwise unless agreed in writing.


DO NOT SCALE FROM THIS DRAWING
The contractor shall check and verify all dimensions on site and report any discrepancies in writing to Sheppard Robson before proceeding work

FOR ELECTRONIC DATA ISSUE
Electronic Data / drawings are issued as "read only" and should not be interrogated for measurement. All dimensions and levels should read, only from those values stated in text on the drawing.

NOTES

Materials	
1	Concave and Perforated PPC Aluminium Cladding with PPC Aluminium Soffit, Window Reveals and Cill. RAL and perforation pattern TBC. Backlit in the evening.
2	PPC Aluminium Cladding, colour to match concave cladding.
3	PPC Aluminium Curtain Wall with clear glazing, RAL TBC
4	PPC Aluminium Curtain Wall with clear glazing and louvre band, RAL TBC
5	PPC Aluminium Curtain Wall with back painted glazing and louvre band, RAL TBC
6	Glazed Door with Aluminium Frame, RAL to match curtain wall frame
7	Louvered Metal Plant room door, RAL to match curtain wall frame
8	Solid Metal door, RAL to match curtain wall frame
9	Steel Column, RAL to match curtain wall frame
10	Metal Railings, RAL to match curtain wall frame

KEYPLAN

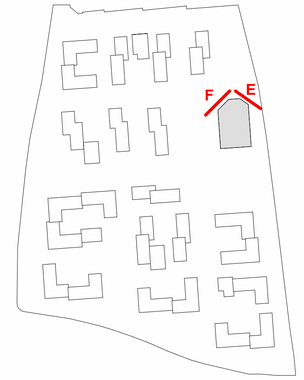

REVISIONS

REV.	DATE	AMENDMENT
P01	05/02/25	Draft planning review issue
P02	10/02/25	Issued for Planning

CLIENT
Graham

SHEPPARD ROBSON

77 Parkway Camden Town London NW1 7PU
T: +44 (0)20 7504 1700 E: enquiries@sheppardrobson.co.uk

PROJECT
UoM Residences DBFO

SCALE@A1	DATE	ORIGINATOR	CHECKED	AUTHORISED
1 : 100	10/02/25	SS	NM	RG

DESCRIPTION
Zone F - Block 10
General Arrangement
Elevations Sheet 3

STAGE
Stage 2

STATUS	PURPOSE FOR ISSUE	SR NO.
S2	Planning	7172

DRAWING NO.	REV.
UMRF-SRA-ZF10-XX-DR-A-02823	P02