

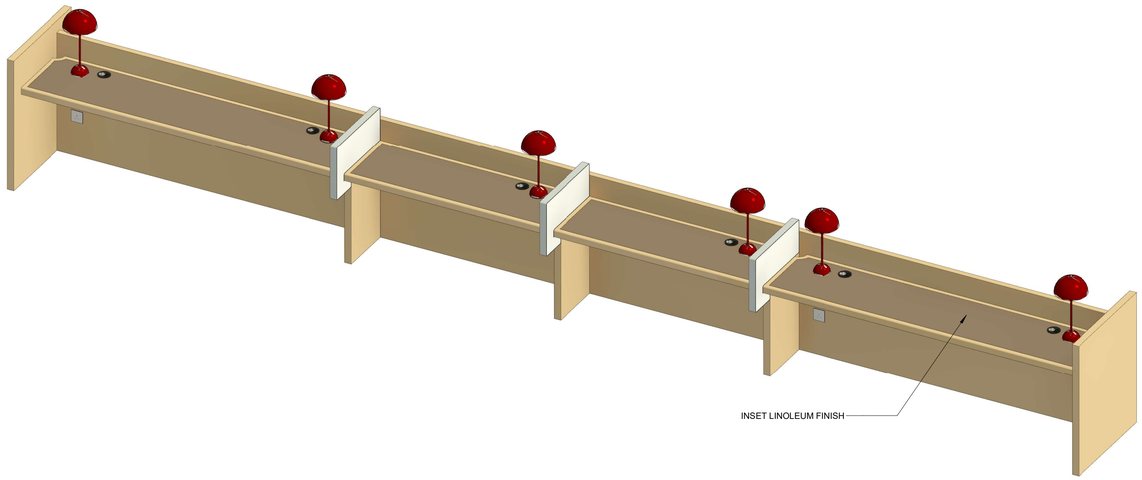



2 JO-17 - 3D VIEW - STUDY BENCH

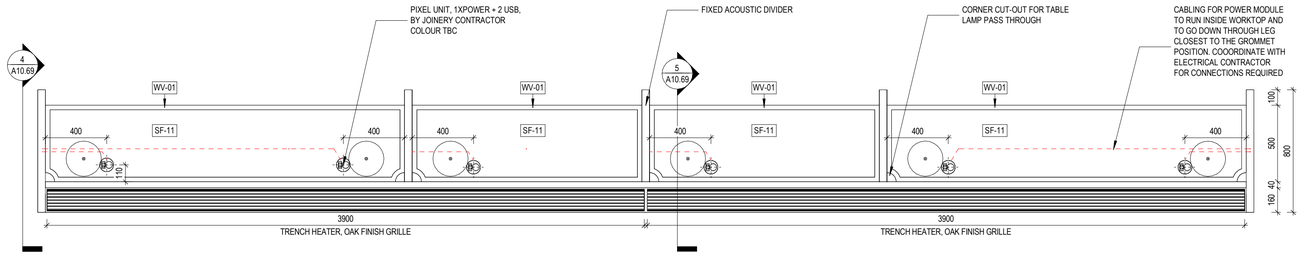


1 JO-17 - PLAN DETAIL - STUDY BENCH
1 : 20

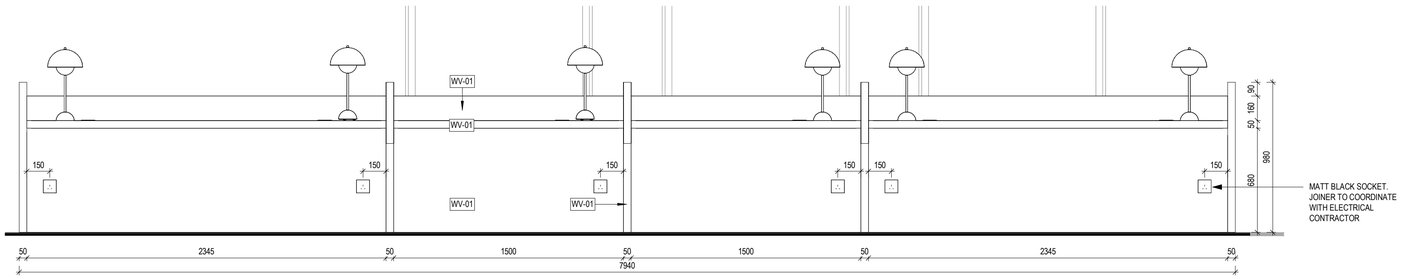

3 JO-17 - FRONT ELEVATION - STUDY BENCH
1 : 20

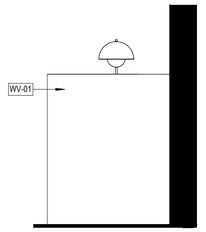

4 JO-17 - SIDE ELEVATION - STUDY BENCH
1 : 20

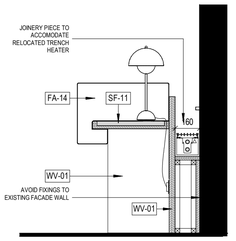

5 JO 17 - SECTION - STUDY DESKS
1 : 20

03/09/2025 19:00:27

AMAZON

MAN11

Hanover St., Manchester
Hanover Building

ISSUE	DESCRIPTION	DATE
3	LISTED BUILDING CONSENT APPLICATION	02/08/2025
2	TD2 - ISSUE FOR TENDER AND CONSTRUCTION	10/06/2025
1	TD1 - ISSUE FOR TENDER	11/04/2025

INTERIOR ARCHITECTS

LONDON
HARELLA HOUSE, 4TH FLOOR,
90-98 GOSWELL ROAD, LONDON, EC1V 7DF
P+44(0)20.7979.8100

©2025 INTERIOR ARCHITECTS INC. (U.K) BRANCH.
ALL DRAWINGS AND WRITTEN MATERIAL HEREIN CONSTITUTE THE ORIGINAL AND UNPUBLISHED WORK OF THE ARCHITECT, AND THE SAME MAY NOT BE DUPLICATED, USED, OR DISCLOSED WITHOUT THE WRITTEN CONSENT OF THE ARCHITECT.

Owner Approval

08AMZU.410.001 — Job No.
1 : 20 — Scale

DETAILS - JOINERY

A10.69 3