



DO NOT SCALE. IF IN DOUBT ASK. ALL DIMENSIONS IN METRES UNLESS OTHERWISE STATED.

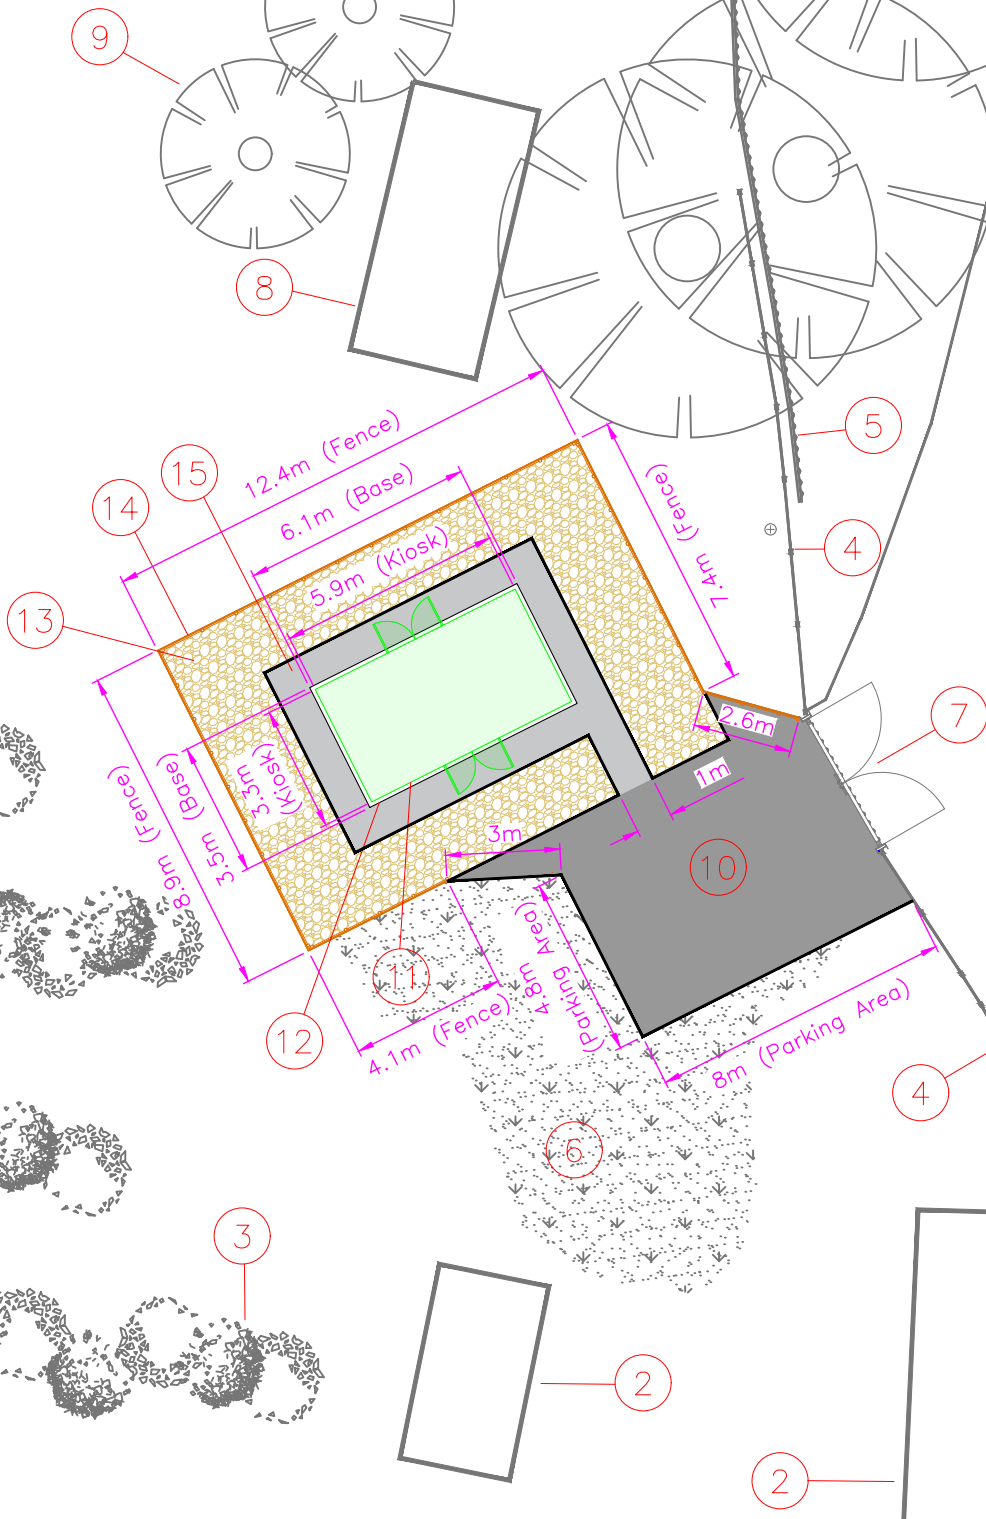

PROPOSED BLOCK PLAN
SCALE: 1:200

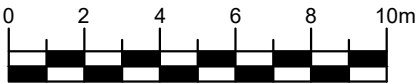

© Crown Copyright 01169660 - 100041041

LEGEND		
No.	TITLE	REF
1	PUBLIC ACCESSWAY	—
2	STORAGE BUILDINGS	—
3	OVERGROWN WITH SELF-SEEDING AND VEGETATION	—
4	EXISTING CONCRETE FENCING	—
5	EXISTING PALISADE SECURITY FENCING	—
6	MOSSY CONCRETE	—
7	EXISTING VEHICLE ACCESS GATE	—
8	DILAPIDATED BUILDING	—
9	TREE	—
10	ASPHALT VEHICLE PARKING AREA	—
11	MP/LP DISTRICT GOVERNOR GRP KIOSK (GREEN, 2.623M HIGH)	—
12	CONCRETE BASE	—
13	STONE CHIPPINGS	—
14	WOODEN POST AND RAIL FENCING (BROWN, 1.3M HIGH)	—
15	CONCRETE FOOTPATH	—

NOTES

1. ALL DIMENSIONS ARE IN METERS UNLESS OTHERWISE STATED.

PLANNING ISSUE

Site:	FOG LANE		
Title:	PROPOSED BLOCK PLAN		
Orig. Ref:	-		
Drg No:	1858-DG-0002	Sheet 1 of 1	Revision 0



Bridge Street Centre
Portlaoise
Co. Laois
R32 W0CC
Ireland

Rev	0
Date	21/03/25
Drm by	OY
Chk by	JB
Apr by	JM

Description
PLANNING ISSUE

CADENT GAS LTD
PILOT WAY
ANSTY PARK
COVENTRY
CV79JU
UK
44 800 3898000



Scale (@ A3)
1:200



Project Title:
FOG LANE
GOVERNOR INSTALLATION

Drawn By		O.YASSIN	Date	21/03/25
Checked by		J.BATES	Date	21/03/25
Approved By		J.MCCORRY	Date	21/03/25