
REVISION	DATE	DESCRIPTION
A	17/01/24	UPDATED TO PLANNING COMMENTS
B	28/05/2025	FOOTWAY REINSTATEMENT WORKS AREA INDICATED

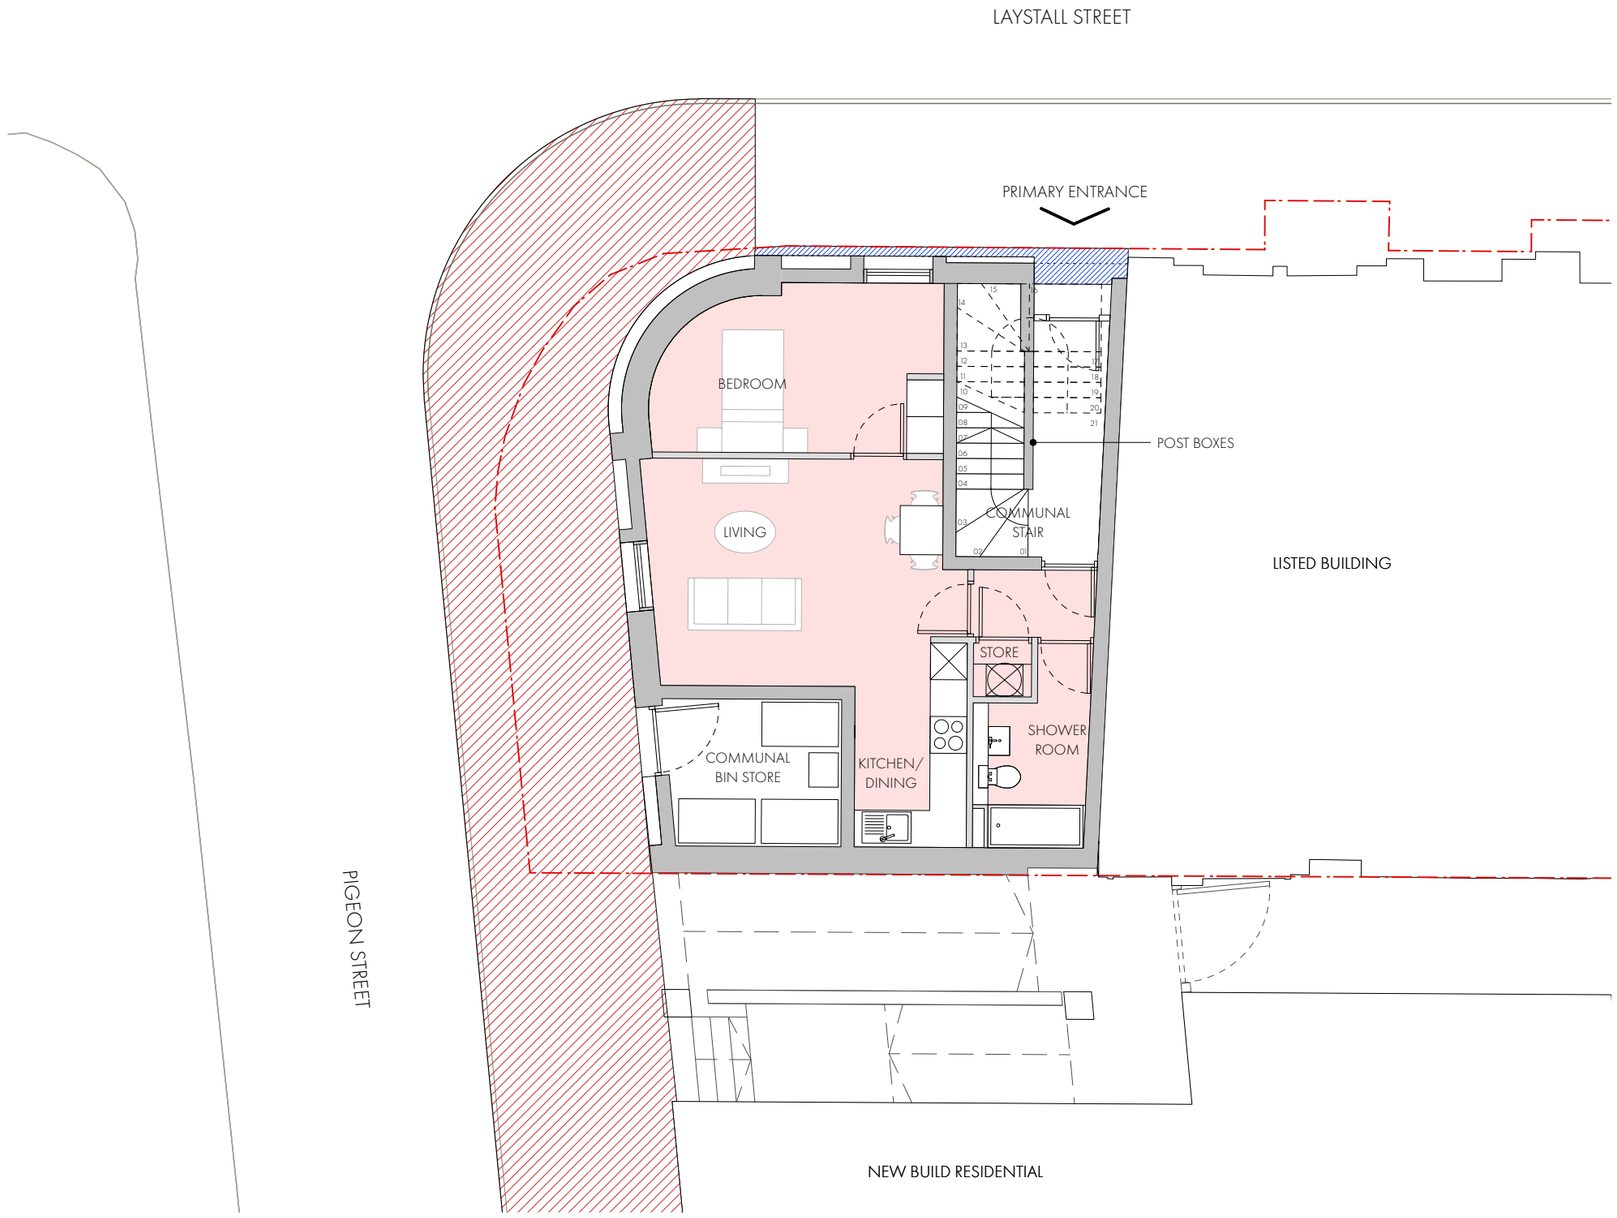

PROPOSED PLAN - L00
1:100 @ A3

KEY

SITE BOUNDARY

FOOTWAY & KERBS REINSTATEMENT IN TARMAC AS PART OF S278 WORKS

NEW TARMAC TO AREA BETWEEN FOOTWAY & BUILDING

OMIArchitects

31 Blackfriars Road, Salford, Manchester, M3 7AQ
+44(0)161 832 3242 / info@omiarchitects.com / www.omiarchitects.com

PROJECT	LAYSTALL STREET - LISTED BUILDING EXTENSION					
DRAWING	PROPOSED PLAN - L00					
DATE	AUG 23	DRAWN BY	DS	SCALE	1:100	@A3
JOB NO.	1383	DWG.NO.	L0316			