SHWILKINSON
ARCHITECTS LIMITED

Rev.	Date	Description
P4	31.07.2023	Planning Information Case Officer requested Change

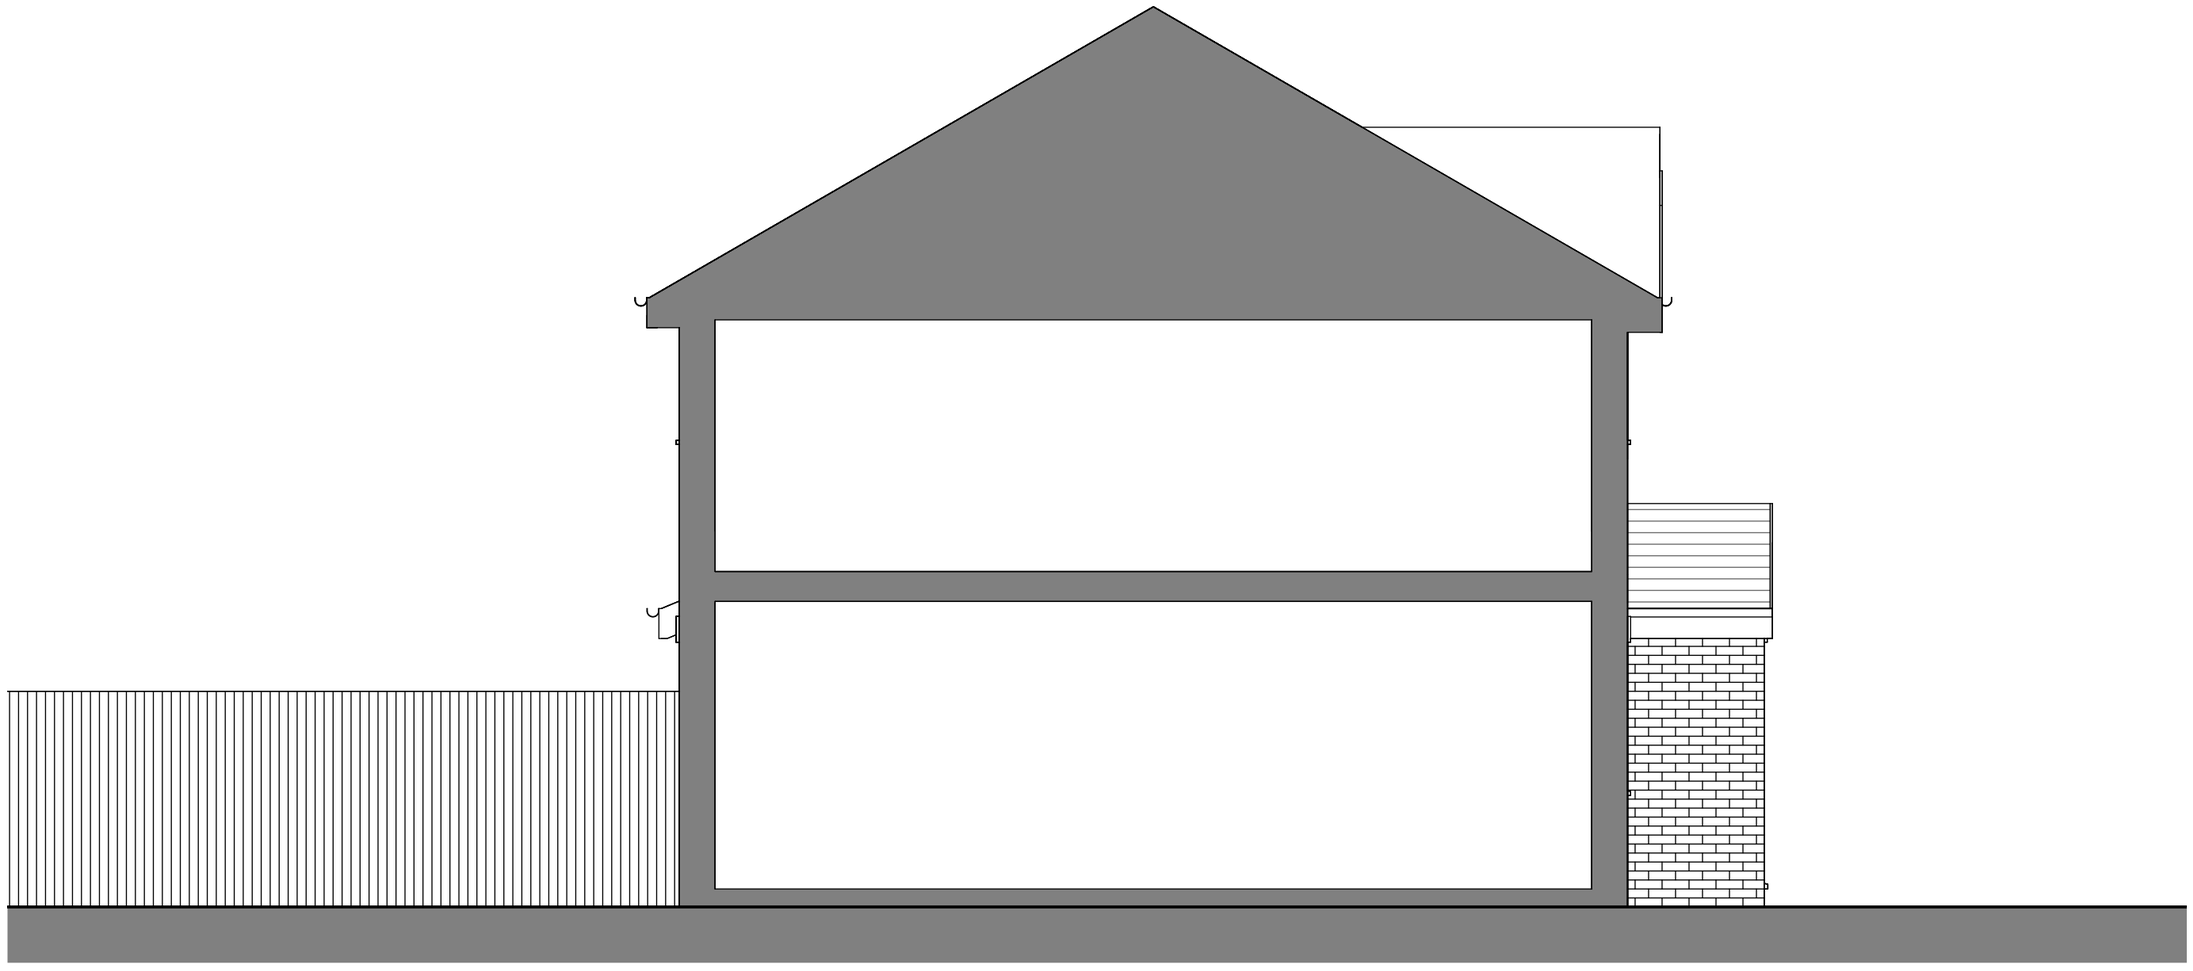

RIBA
Chartered Practice

Client
Daley

Project Number
23260

Drawing Scale:
1 : 50 @ A3

Drawing Number / Title
113 Proposed Side Elevation

Project
40 Everside Drive, Cheetham

Website: www.shwilkinson.co.uk
Email: scott@shwilkinson.co.uk
Tel: 01942 538 533
Mob: 07809 373 066

Address: 6 Dale Lee,
Westhoughton,
Bolton,
BL6 6BW

Notes: Do not scale, use figured dimensions only. All dimensions to be verified on site. prior to the commencement of any work or the production of any shop drawing. All discrepancies to be reported to the Architect.
© Copyright In this drawing Is vested In SHWilkinson Architects Limited.